


All Lawned Areas to be seeded with Shade Tolerant Grass Seed.
typically:-
15% Perennial Ryegrass
35% Strong Creeping Fescue
10% Smooth Stalked Meadowgrass
40% Hard Fescue

Euonymus Hedging to Be Euonymus Japonicus
Bushes to be grown from cuttings.
Cuttings to be planted in a line @ 300 crs.

Once grass seeds are sown they are to be
watered frequently until established.

The Euonymus Bushes are to be watered
frequently until established.

The Buxus Sempervirens Bush to be planted
with compost and watered frequently until
established.

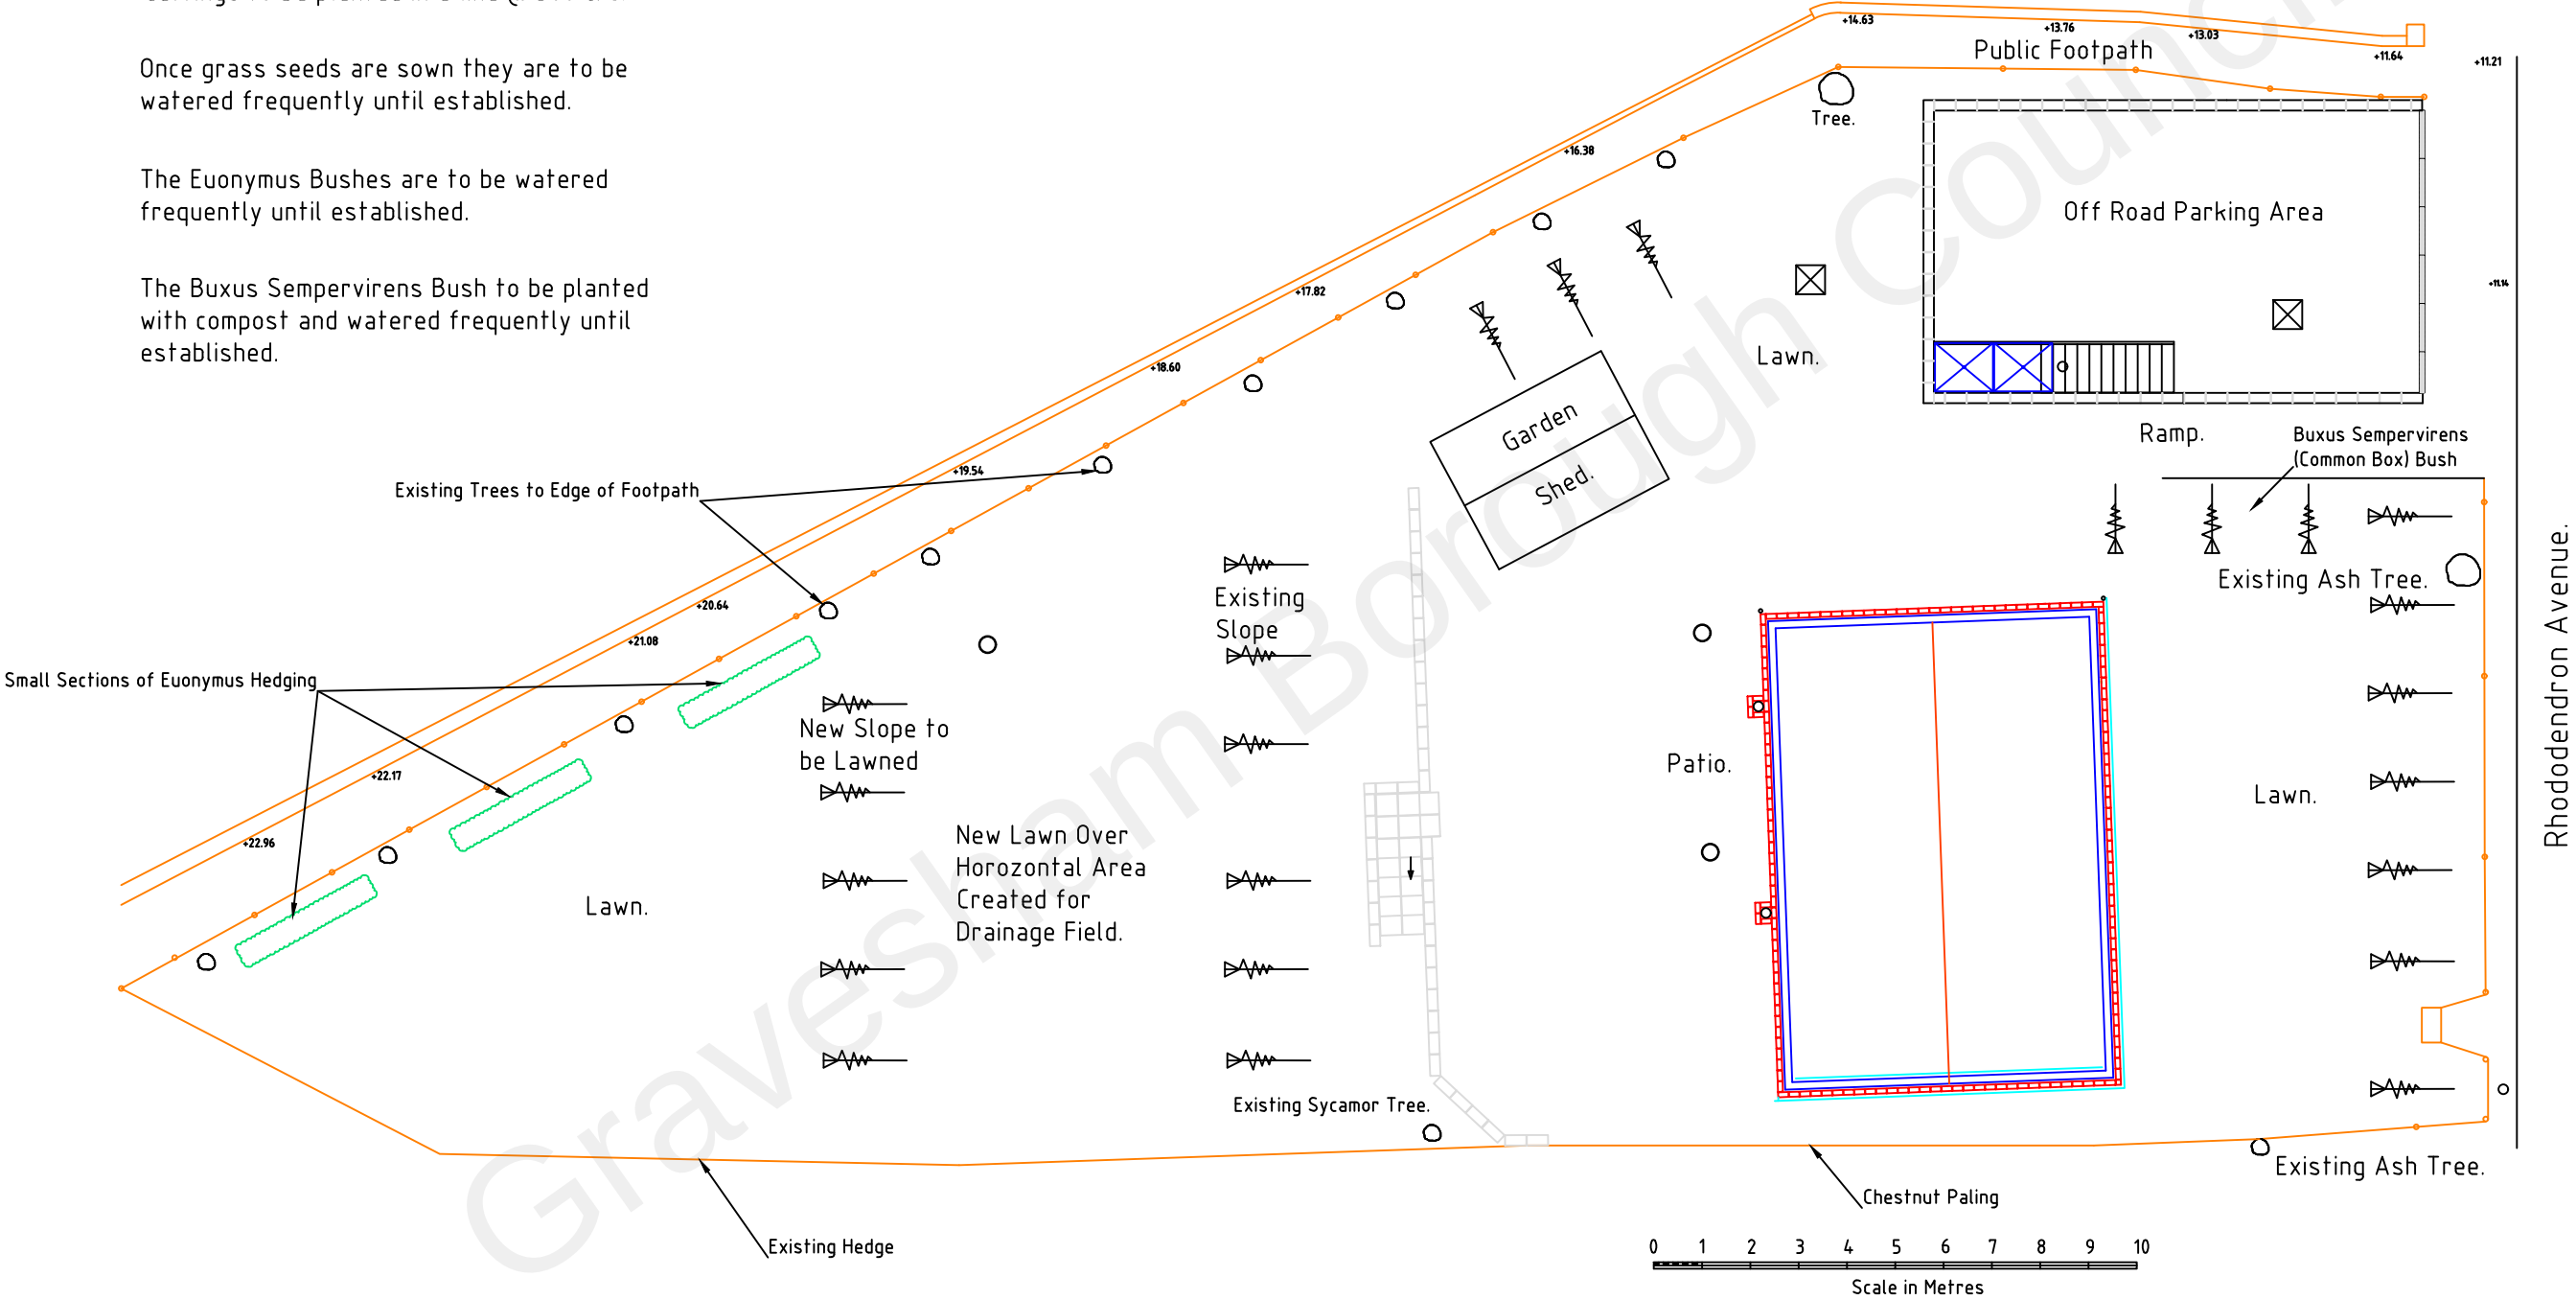

The Warren,
72 Rhododendron Avenue,
Culverstone Green,
Meopham
KENT. DA13 0TT

Proposed Reconsruction of
Existing Bungalow.