




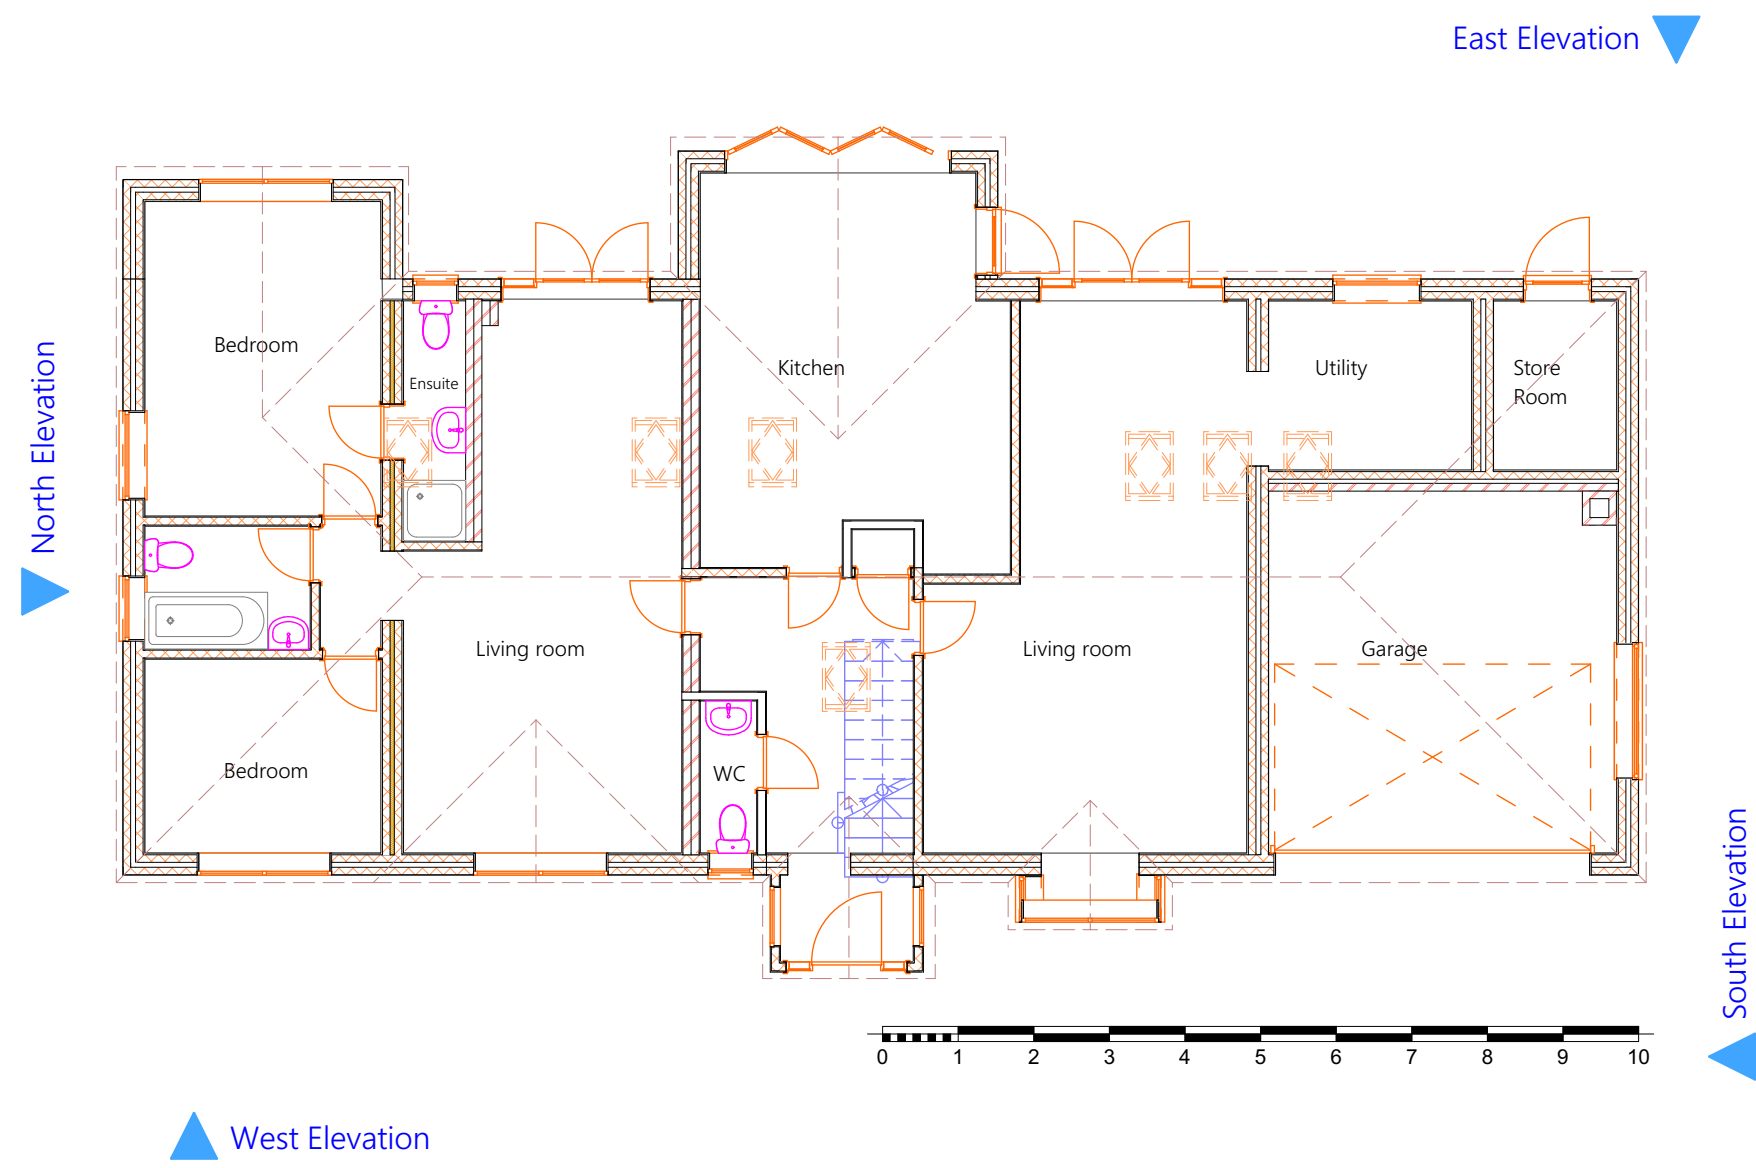


1 GF Ground Floor Existing 1:100

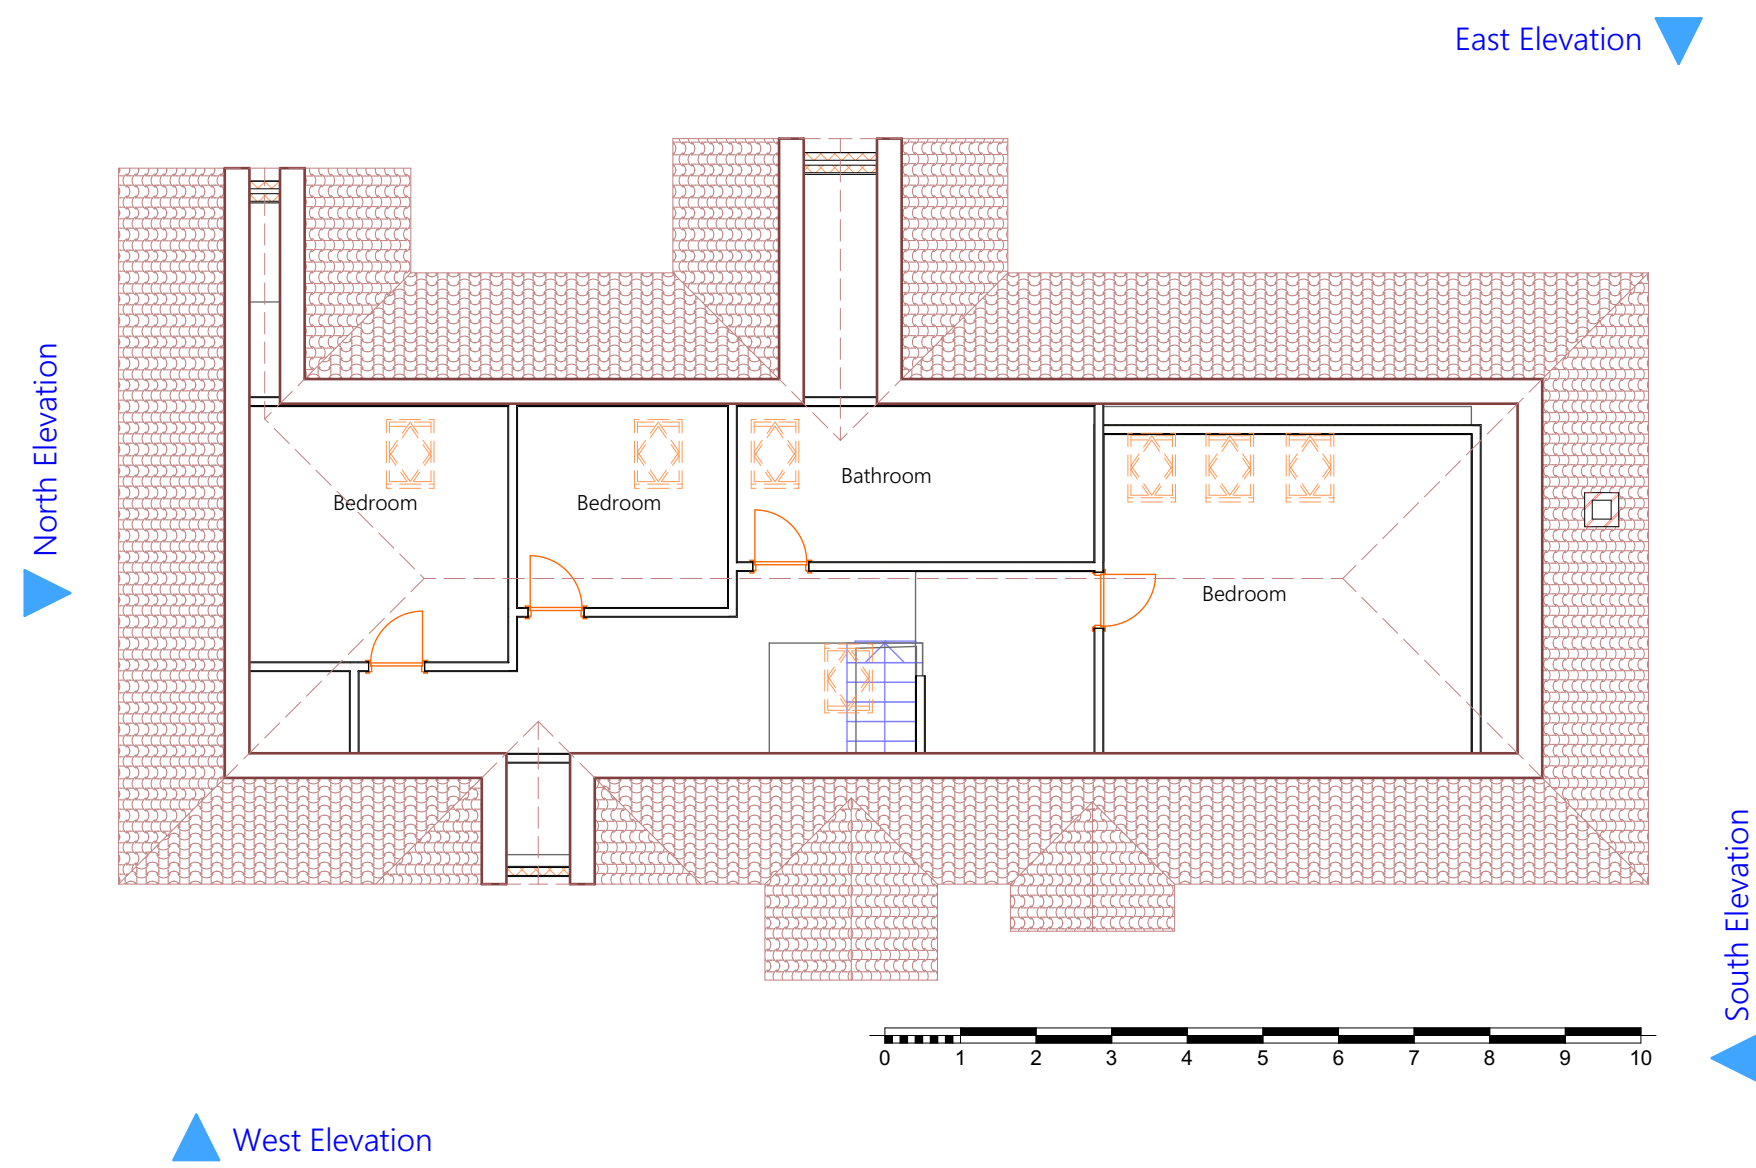


2 01 First Floor Existing 1:100

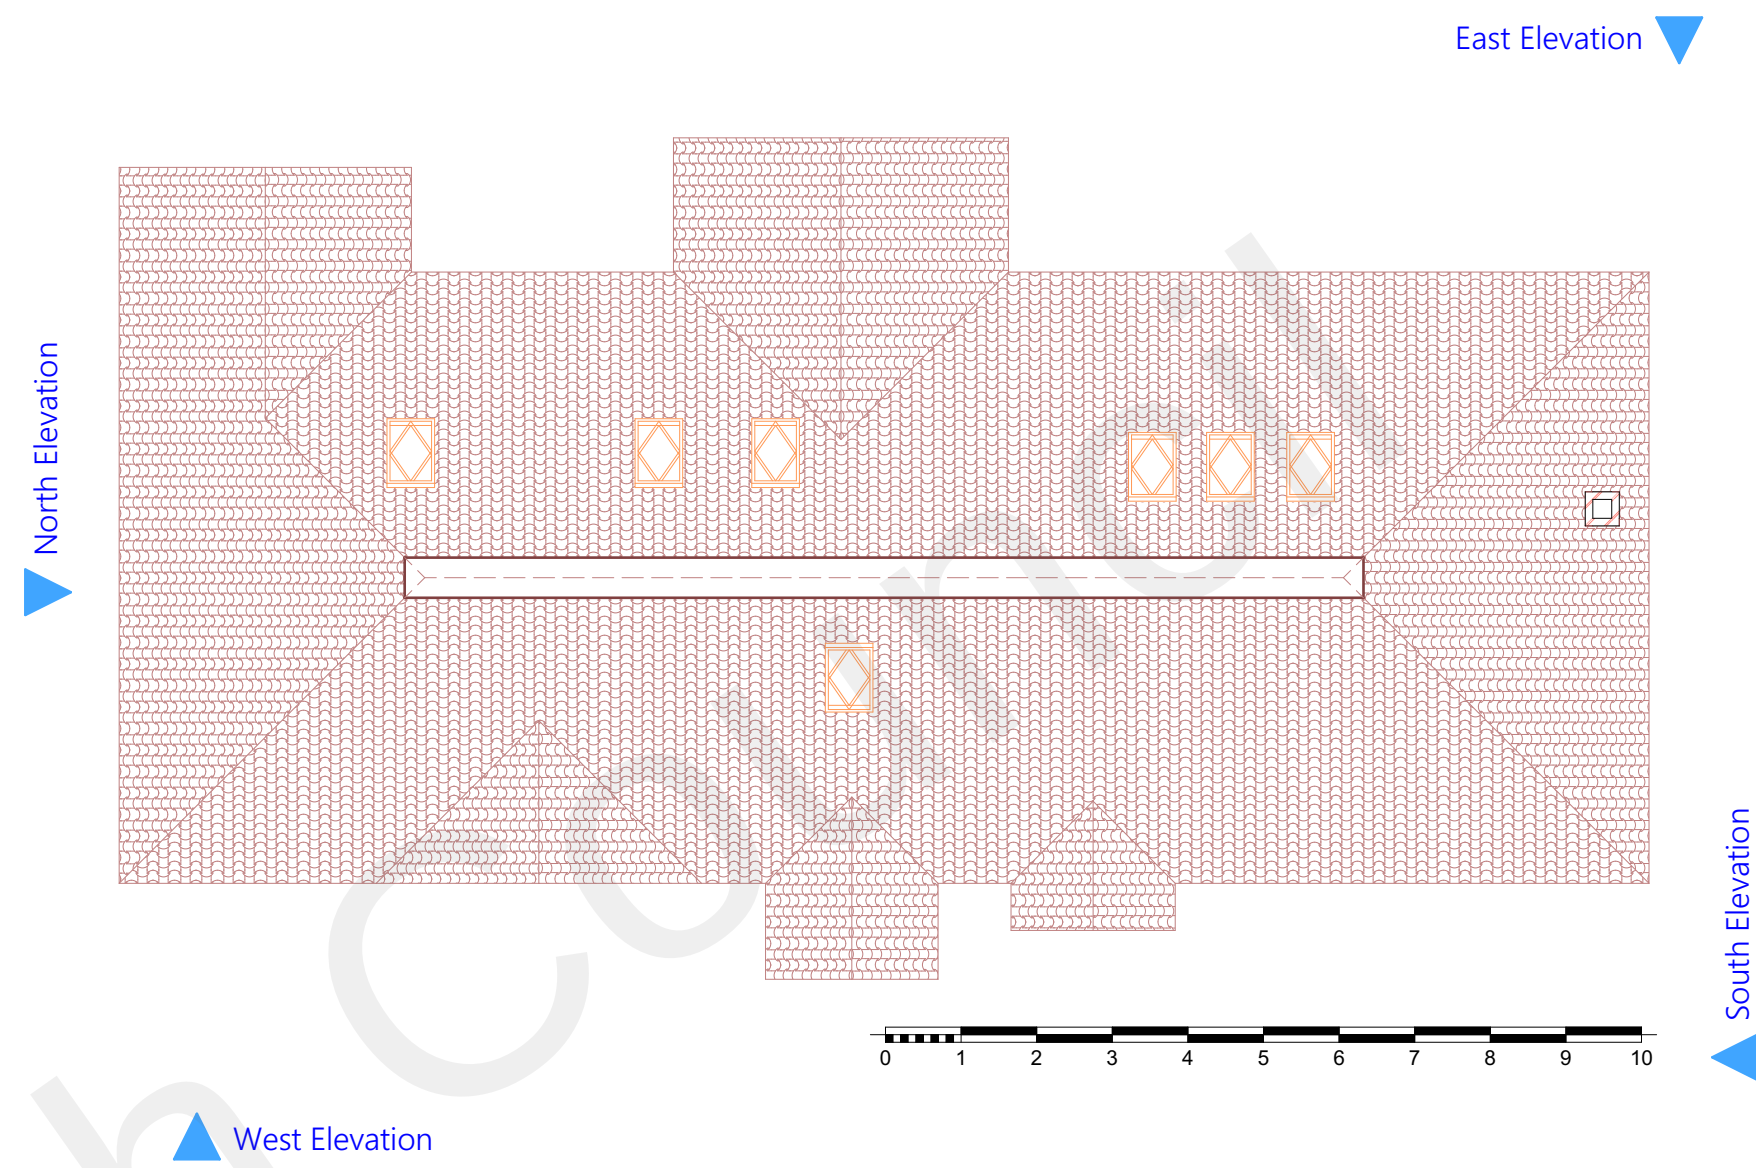


3 Roof -Existing 1:100

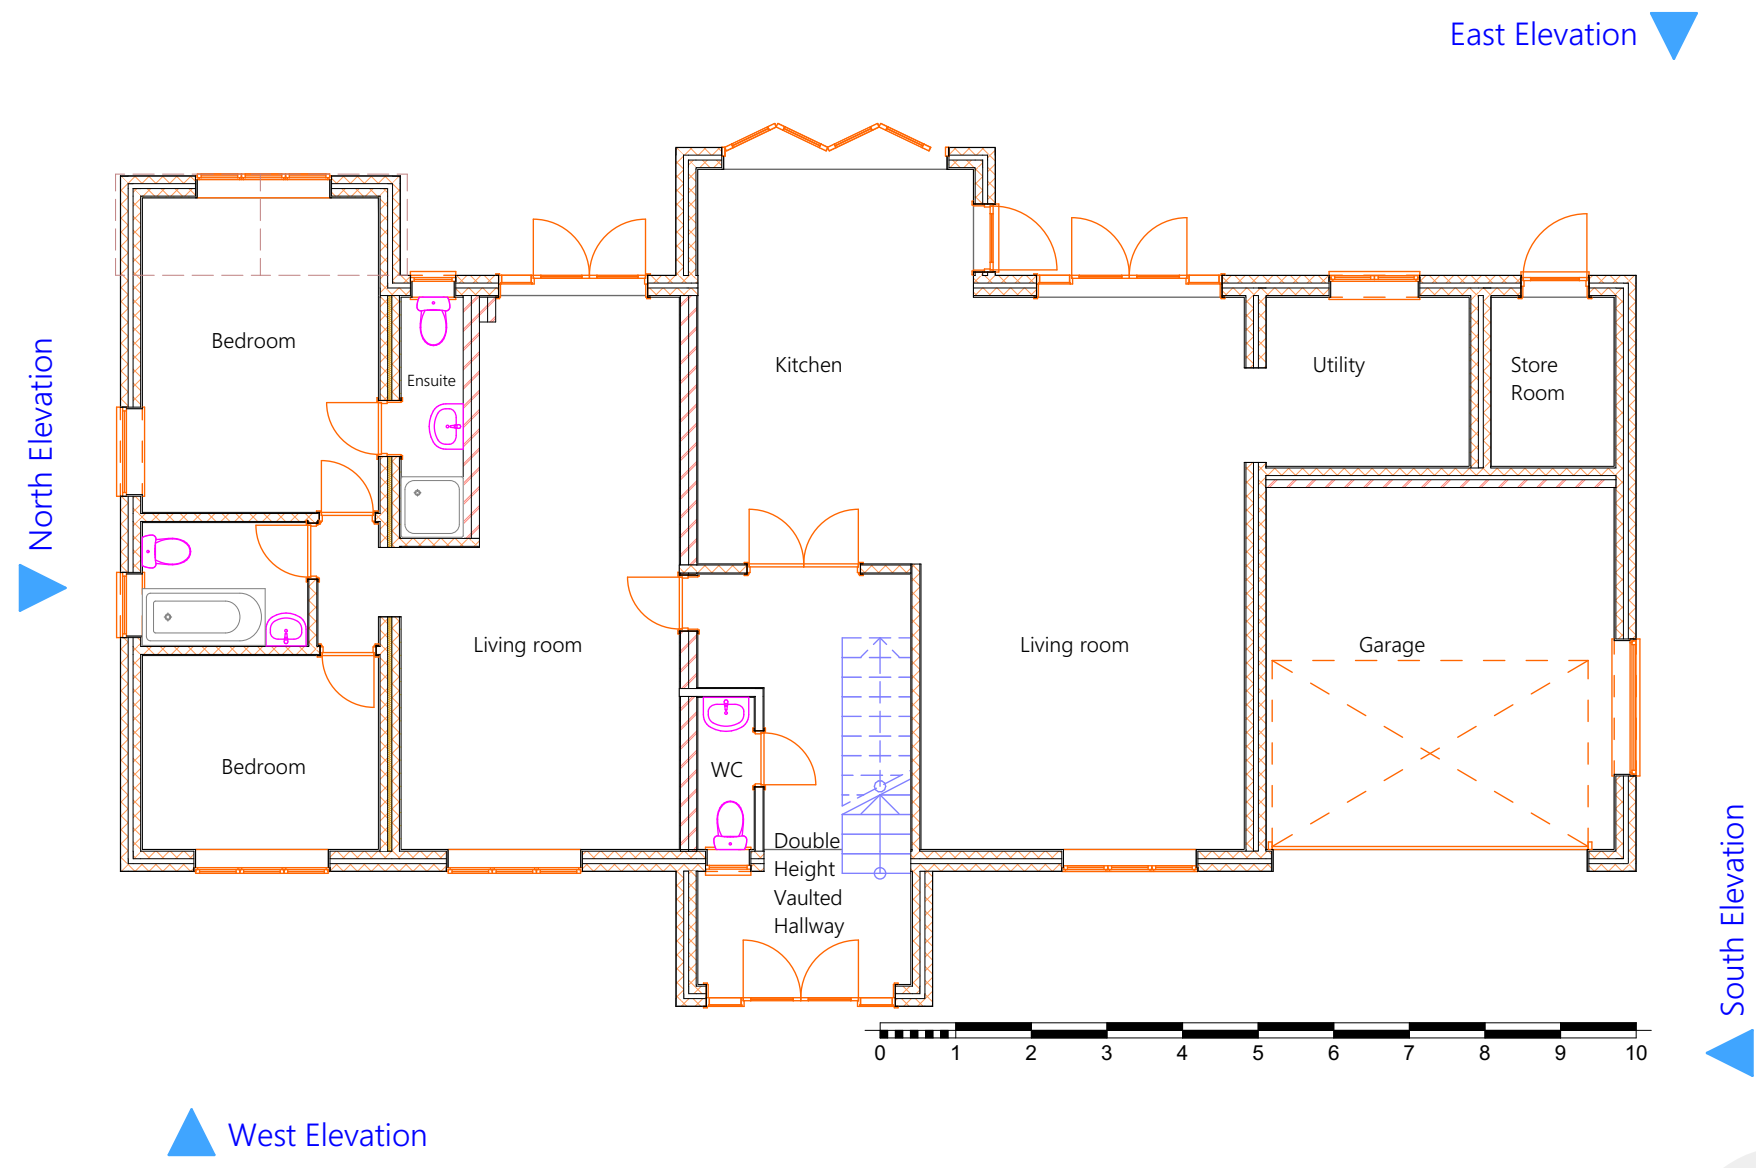

4 GF Ground Floor Proposed 1:100

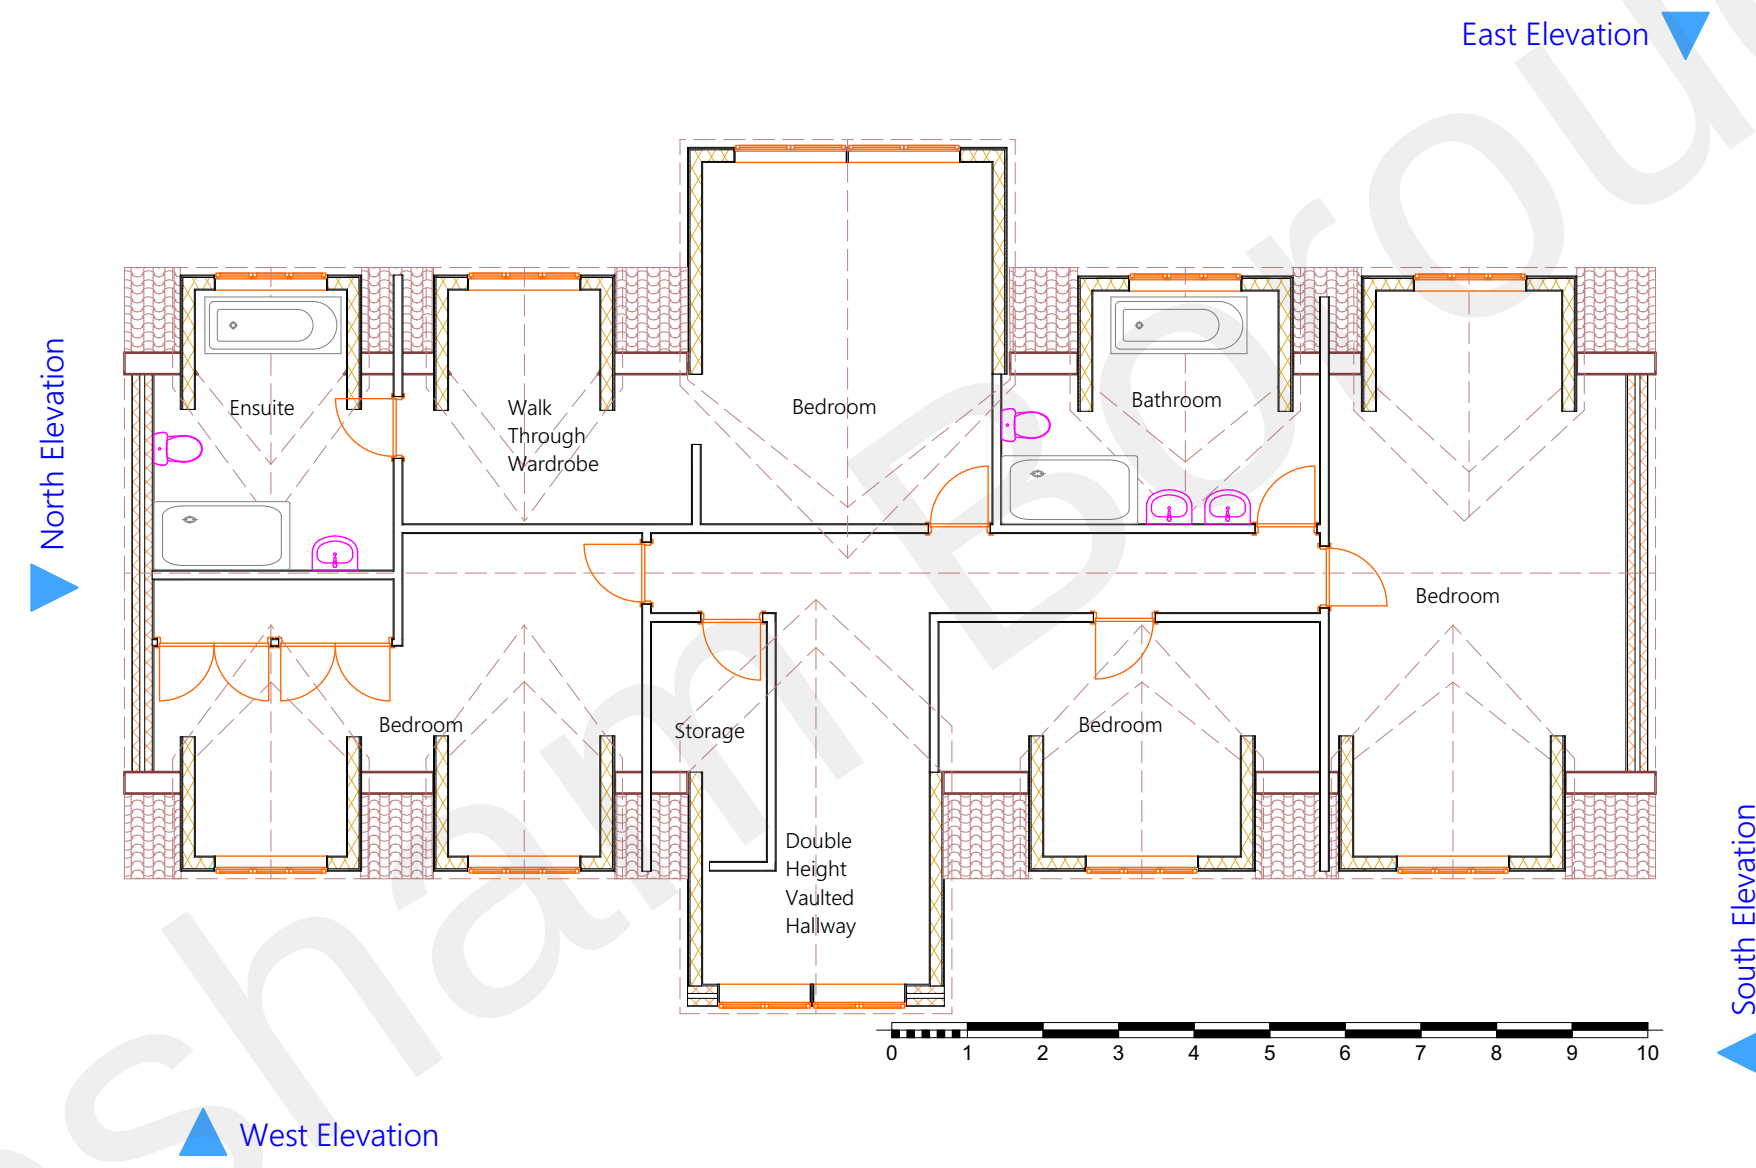

5 first floor Proposed 1:100

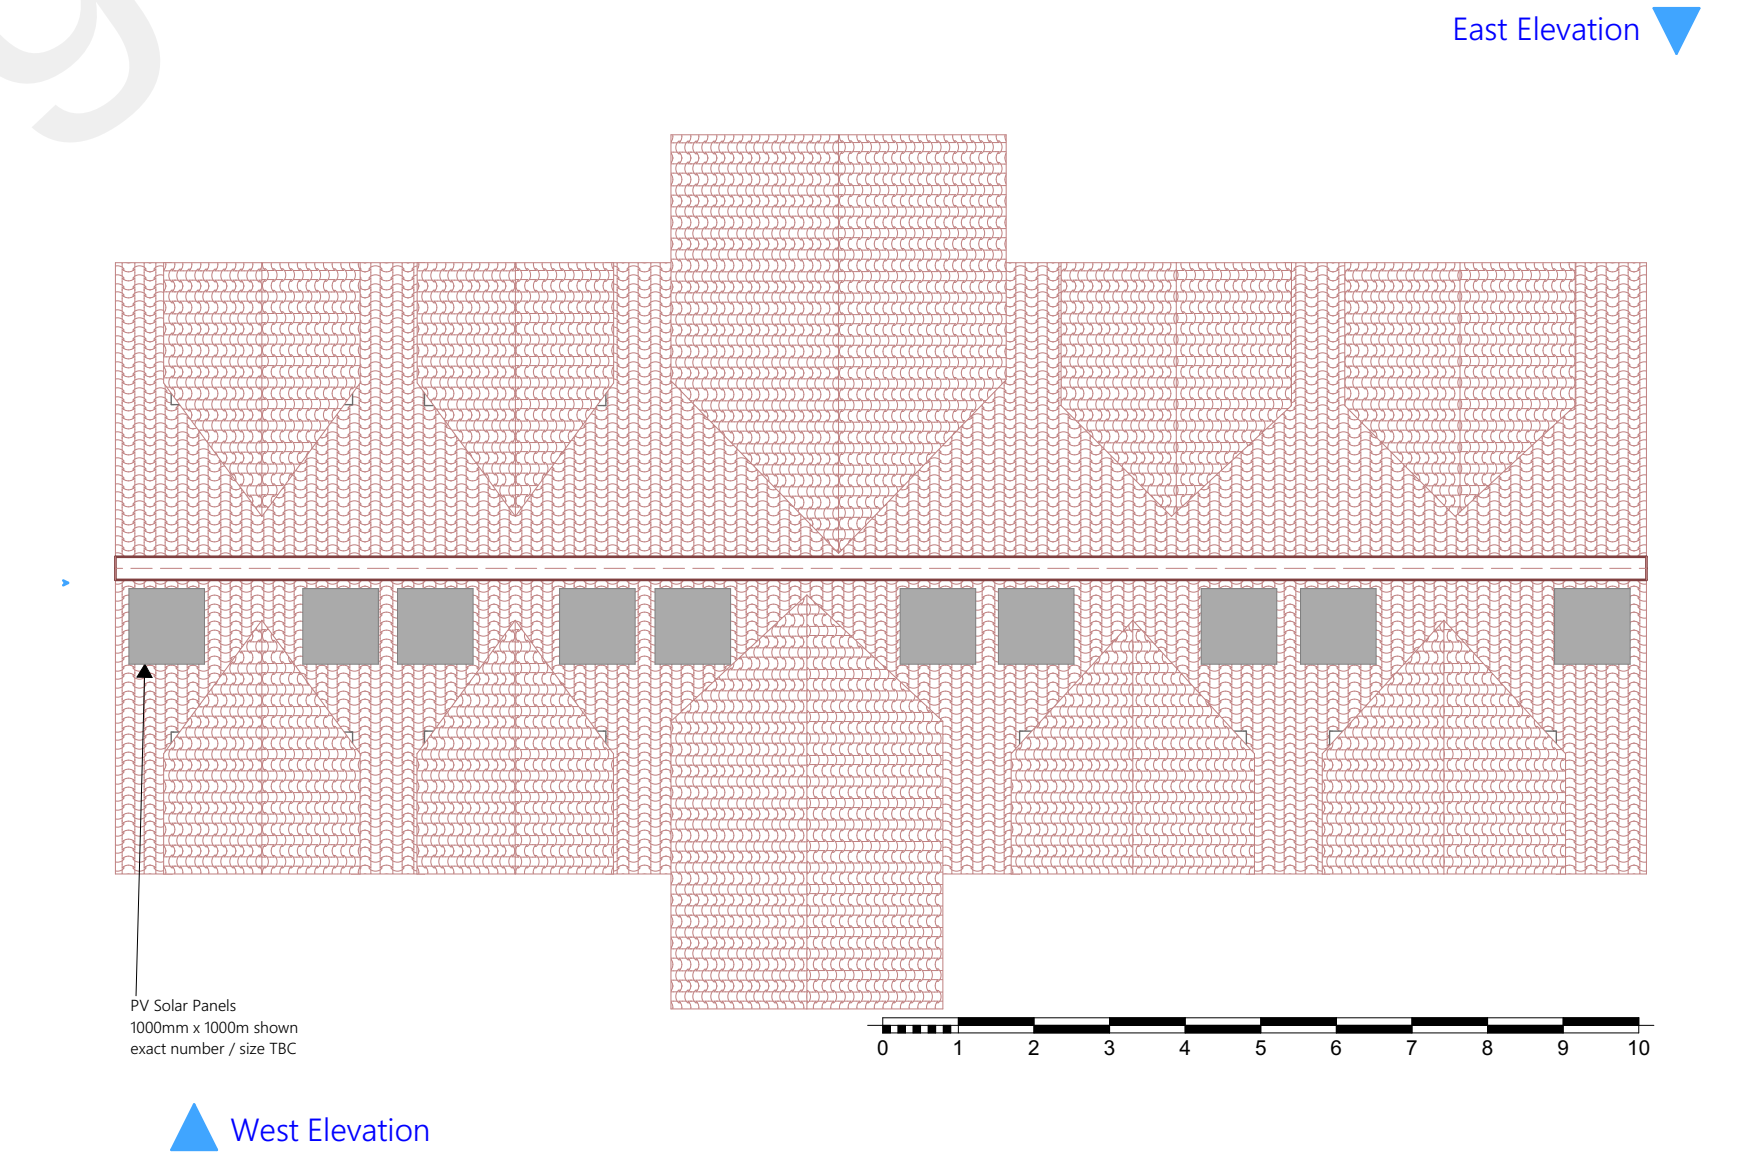

6 Roof Proposed 1:100