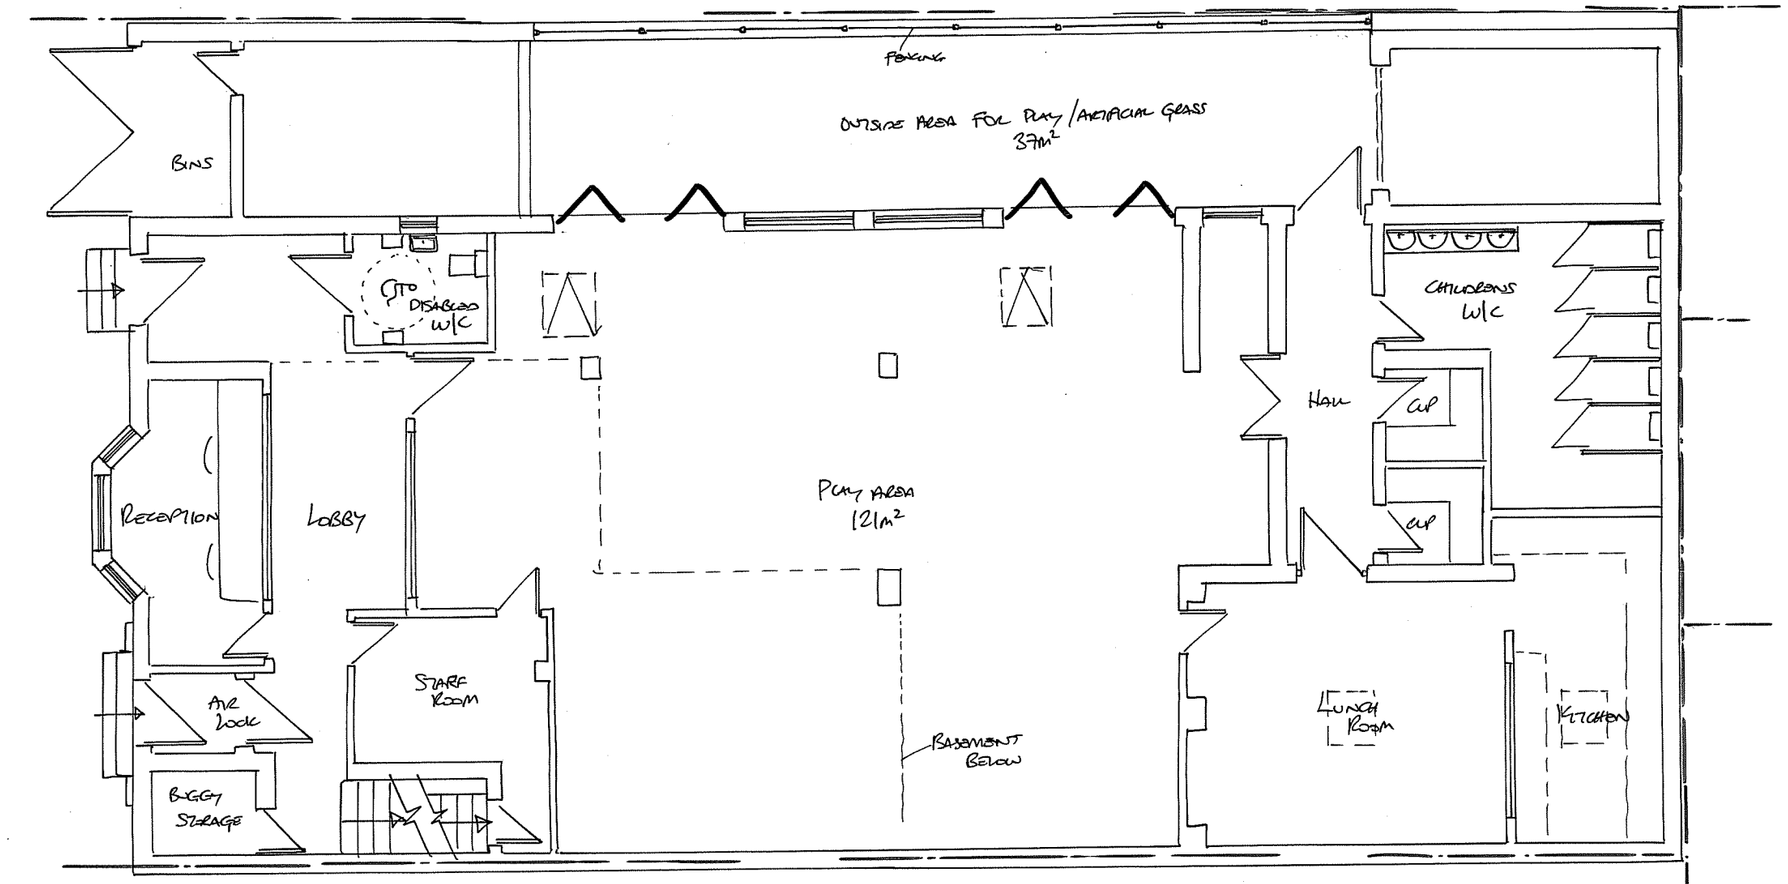

EXISTING GROUND FLOOR GA
(NO CHANGE TO GROUND FLOOR)

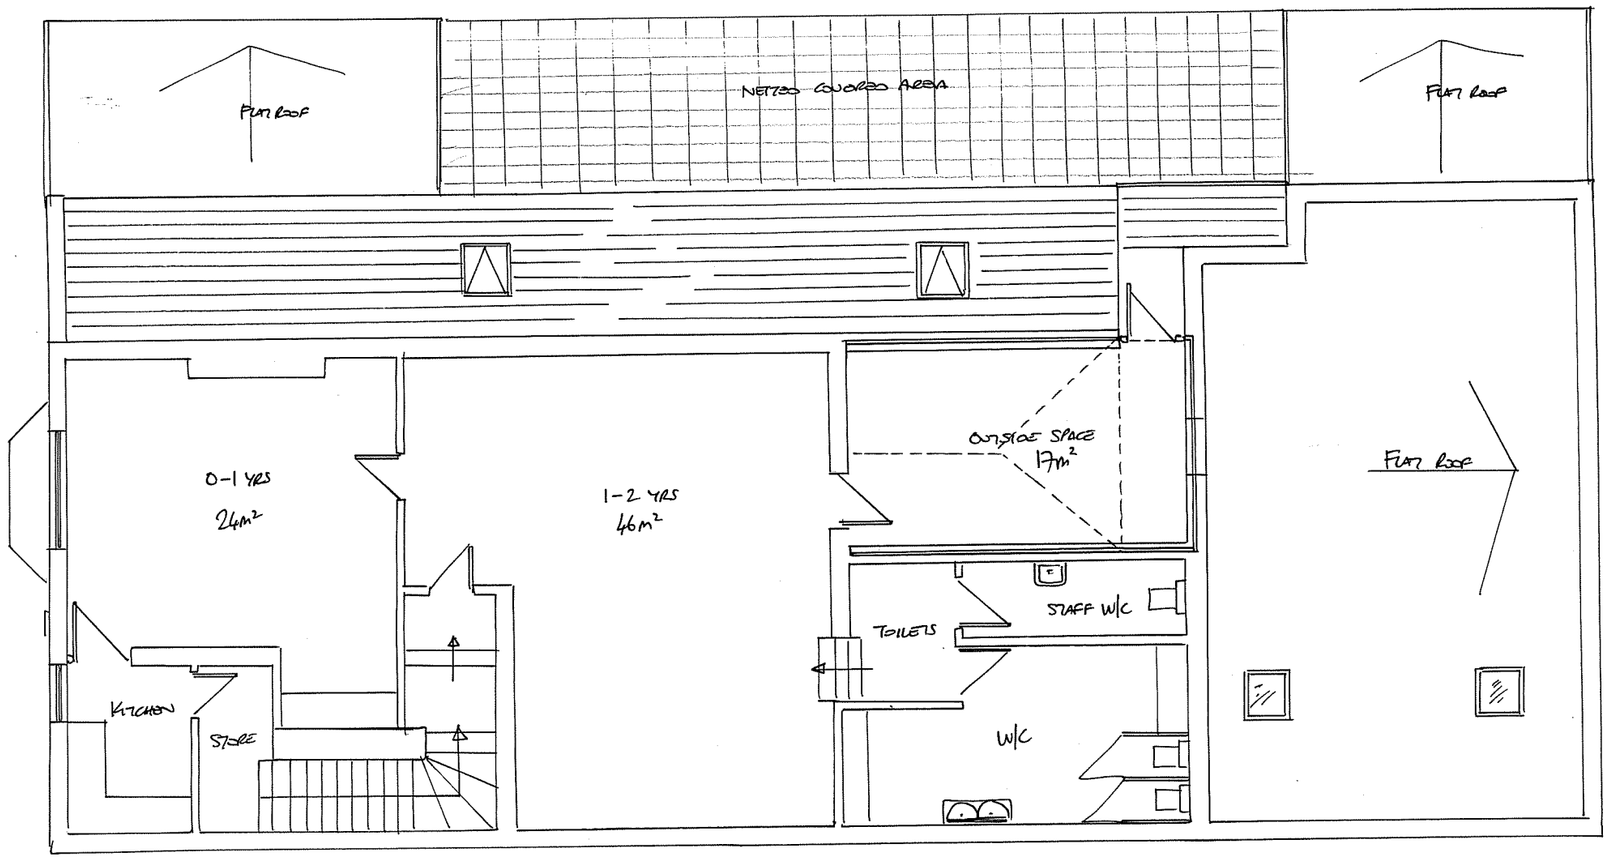

EXISTING FIRST FLOOR GA
(SHOWING EXISTING OUTSIDE AREA FIRST)

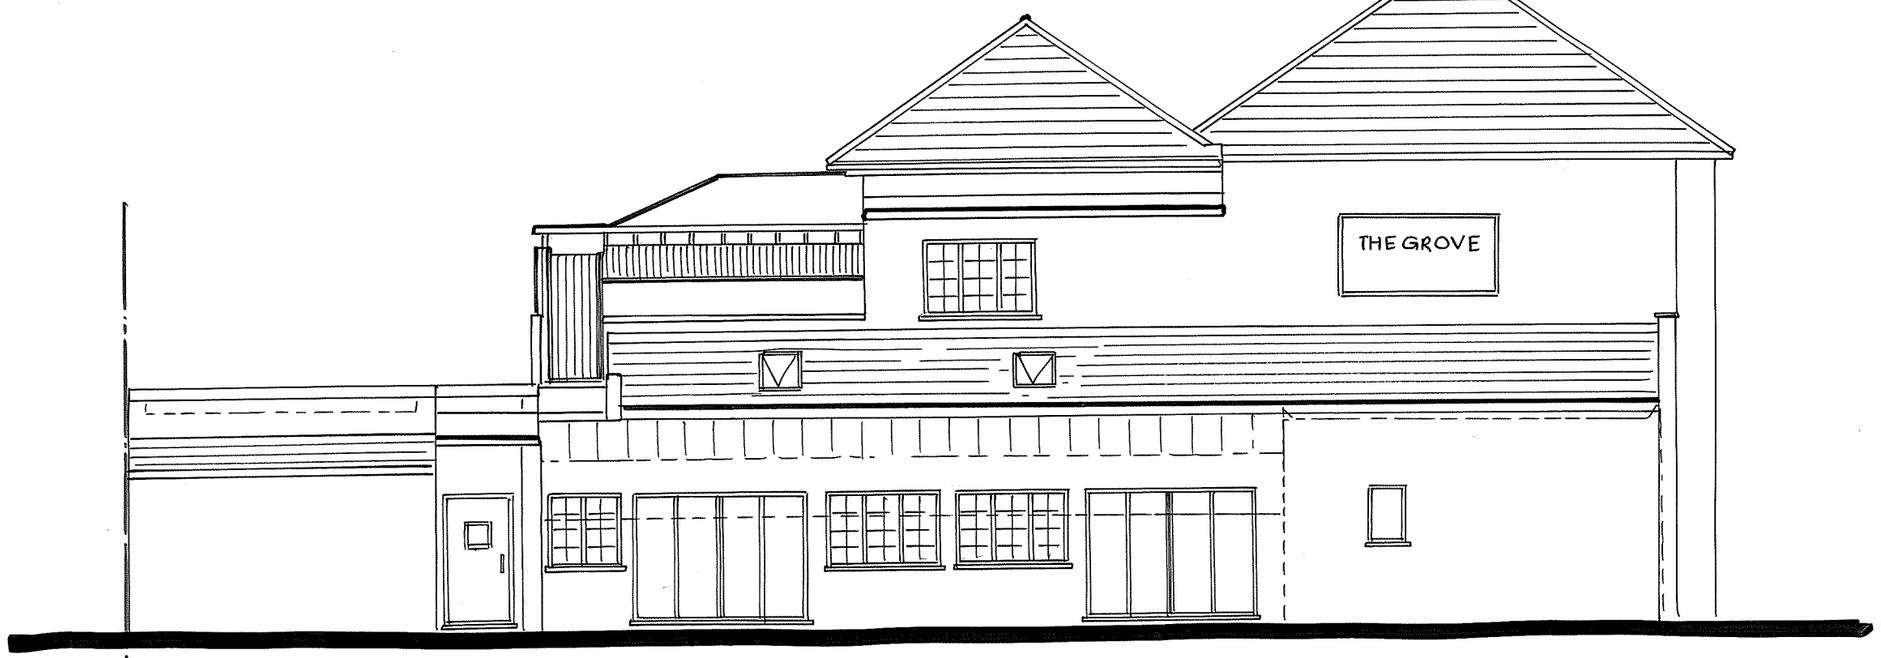

EXISTING SIDE ELEVATION
(FACING RAILWAY LINE)

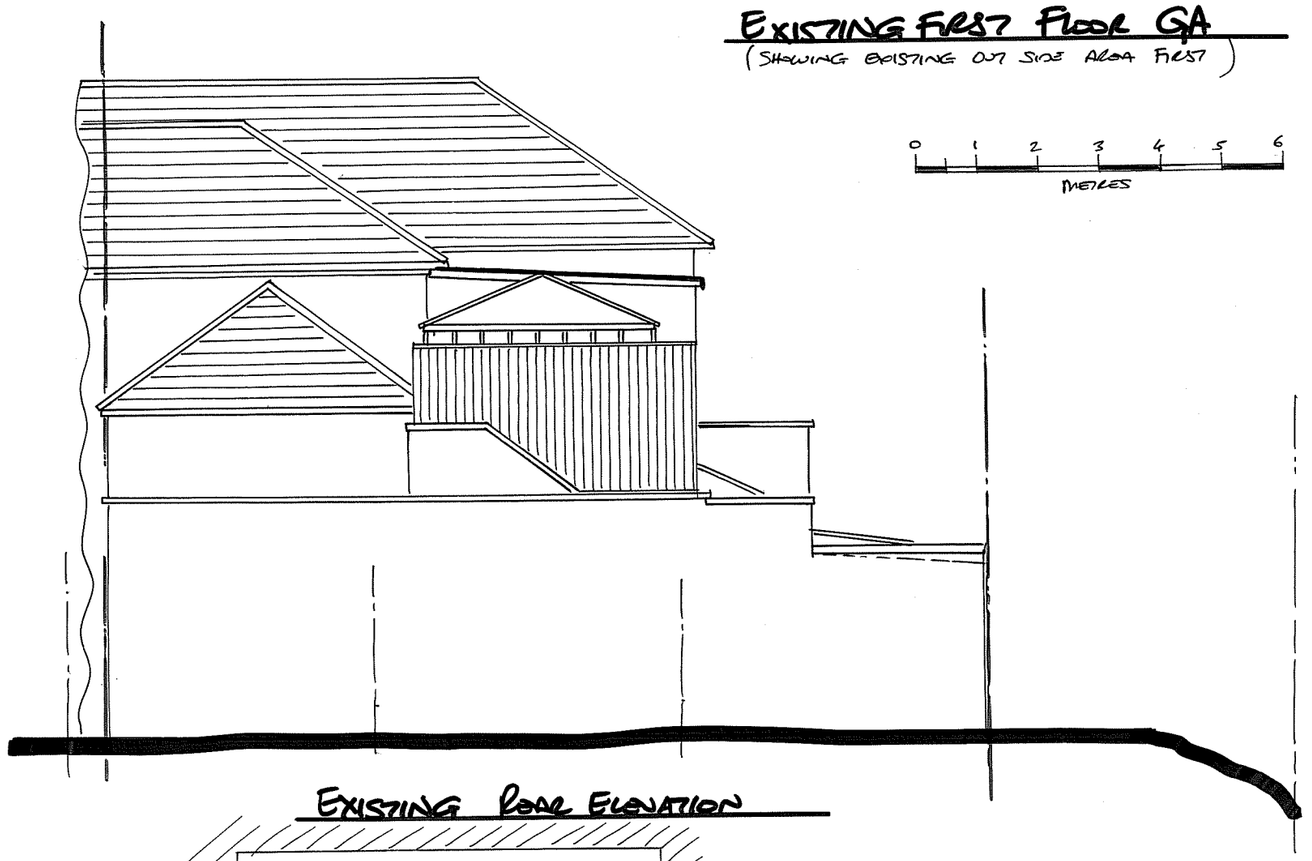

EXISTING REAR ELEVATION

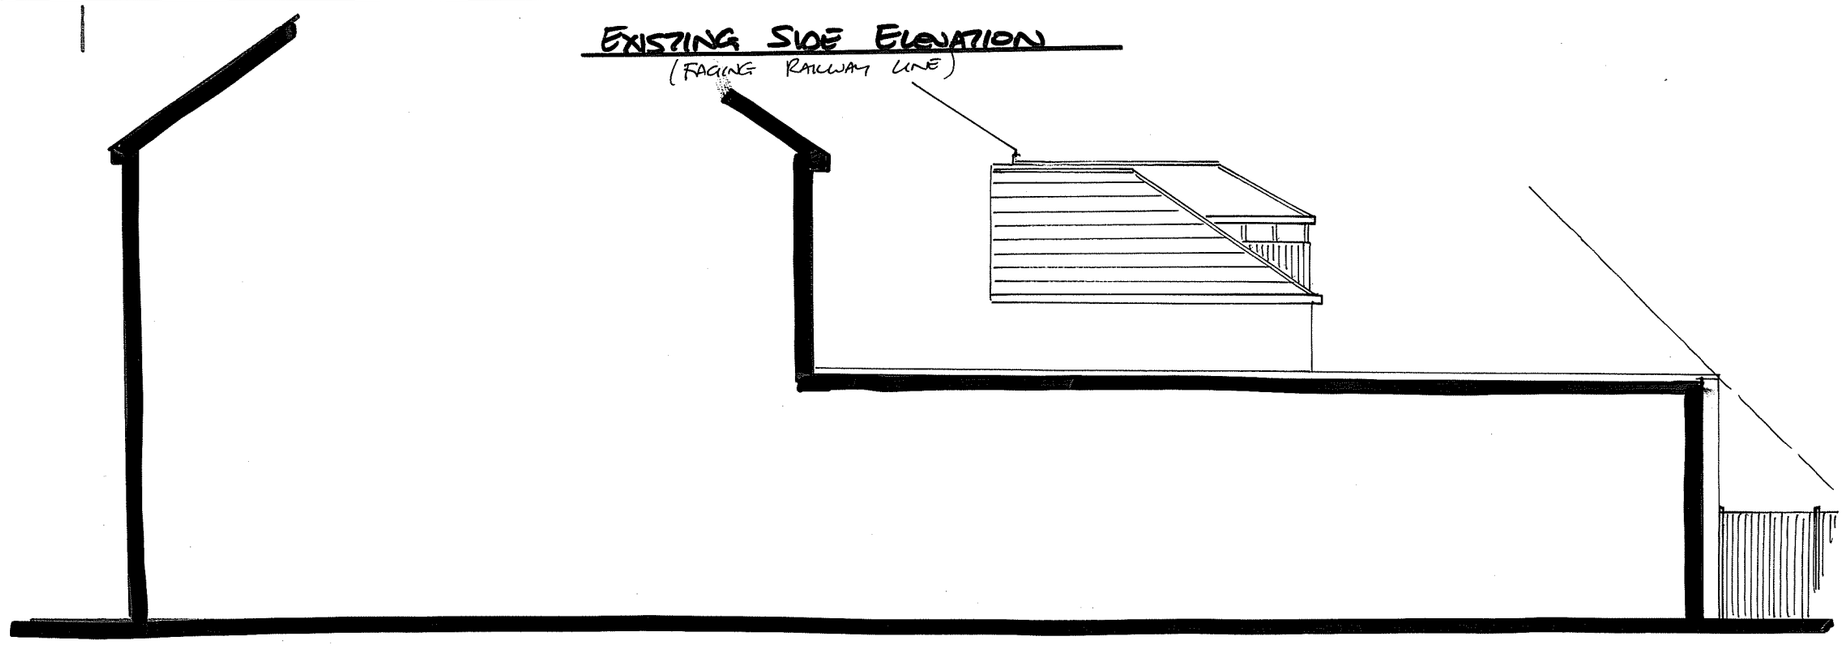

EXISTING SIDE ELEVATION

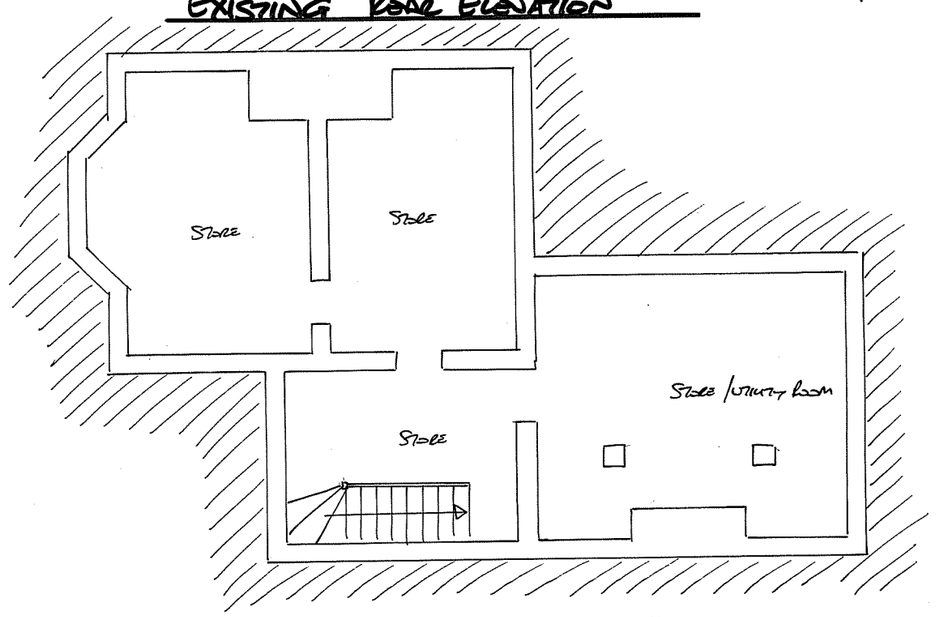

EXISTING BASEMENT GA

REV 02 - NOTES ADDED
ADDITIONAL ELEVATION
REV 01 - SIDE GATE ELEVATION
REV 0 - DRAFT

TITLE
EXISTING ELEVATIONS + GA'S

DATE
FEB/2026

SCALE
1:100 @ A2

PROJECT
42 THE GROVE
GRAVESEND
KENT

DRAWING
DKM/7881/01

REV
02