


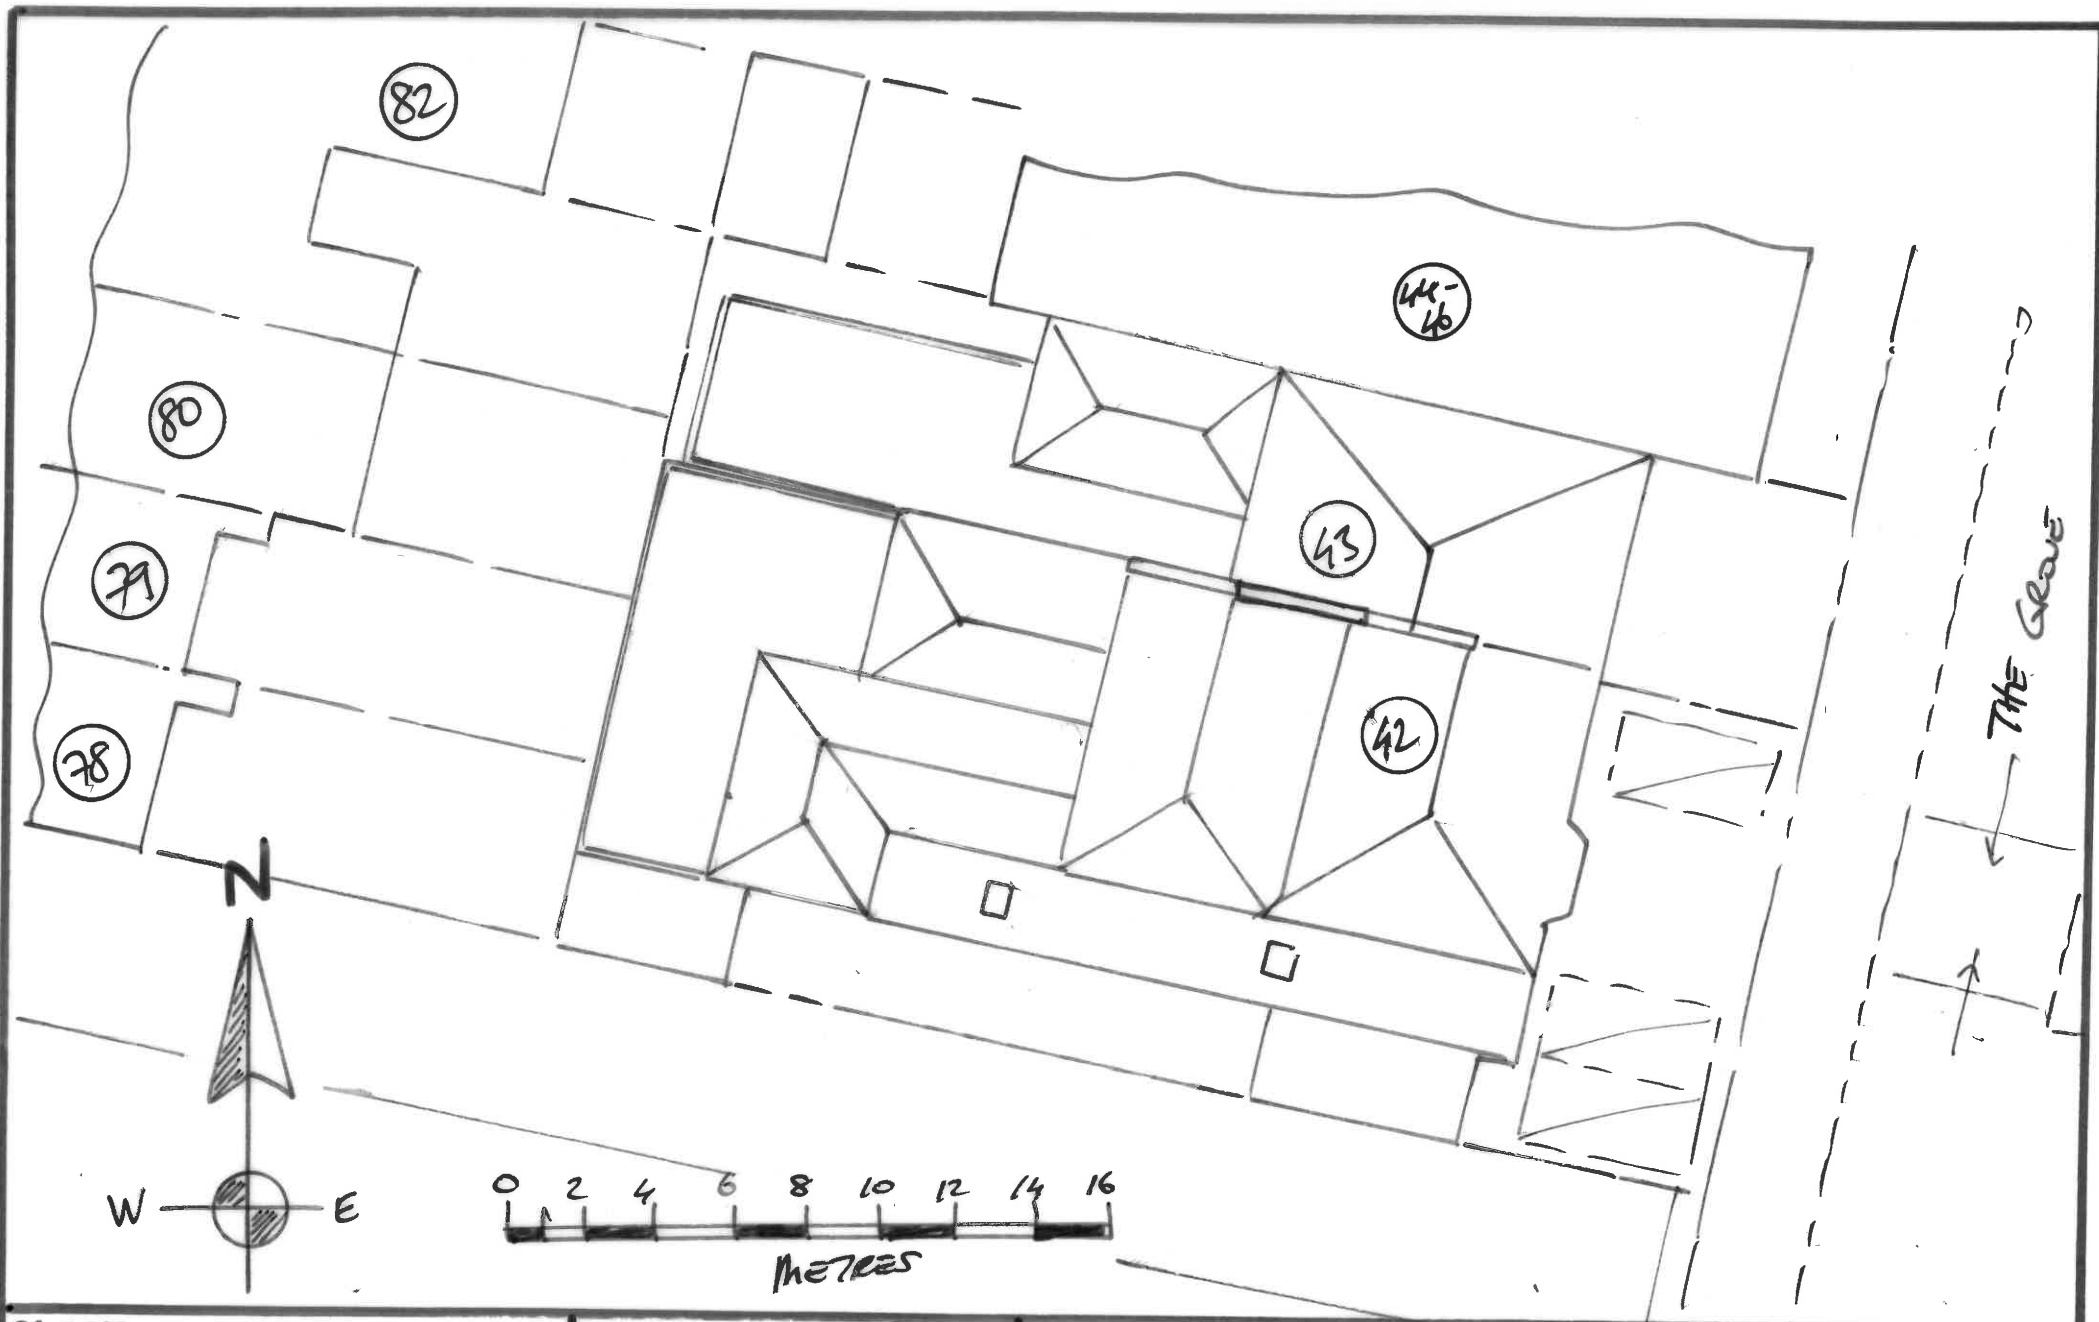

PROJECT 42 THE GROVE	TITLE PROPOSED BLOCK PLAN	DATE JAN/2026	SCALE 1:200 @ A4	DRAWING DKM/2881/04	Rev 01
-------------------------	------------------------------	------------------	---------------------	------------------------	-----------