
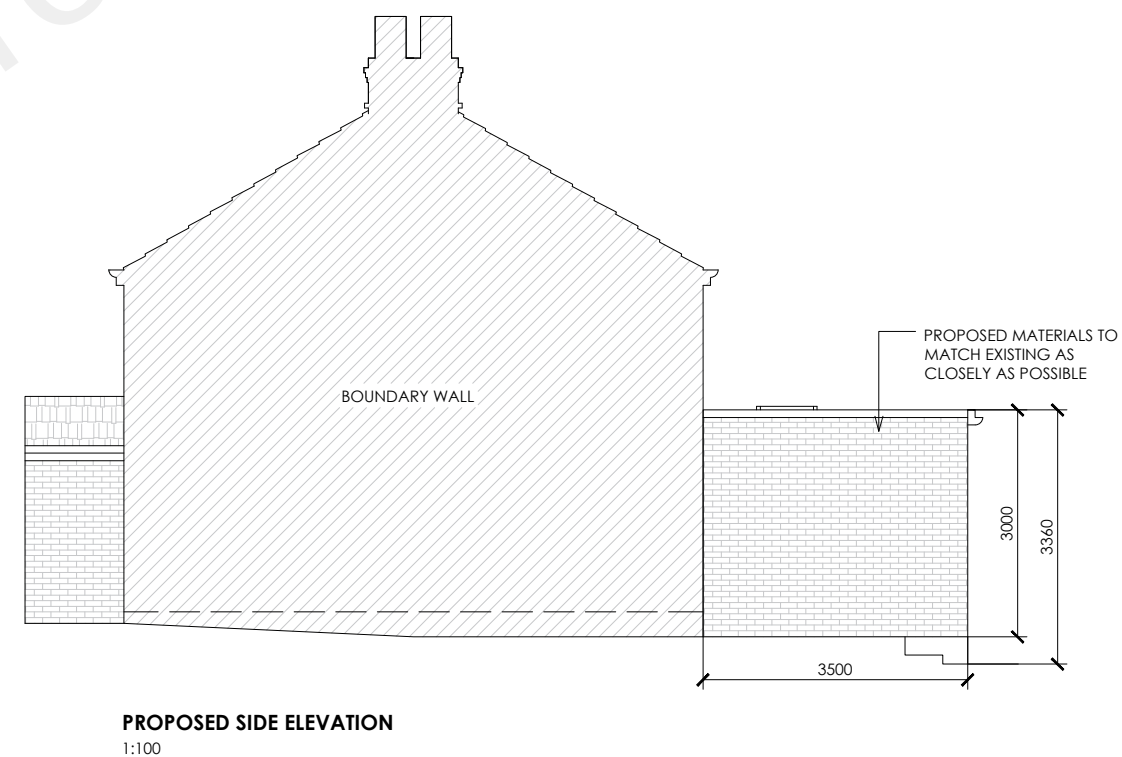
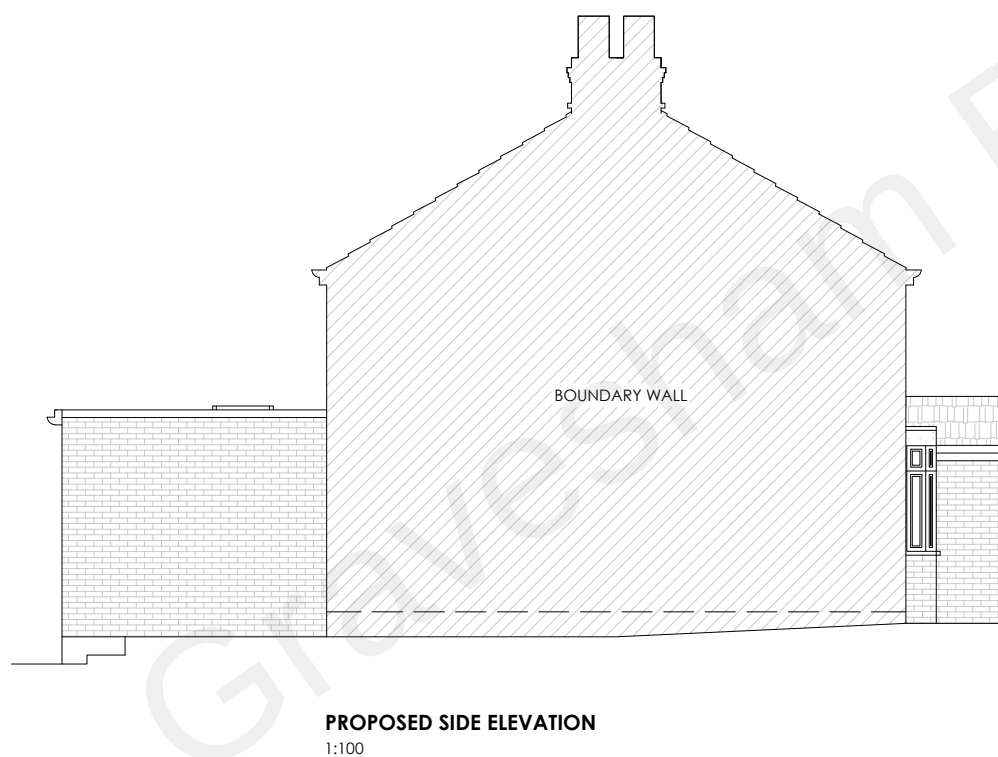


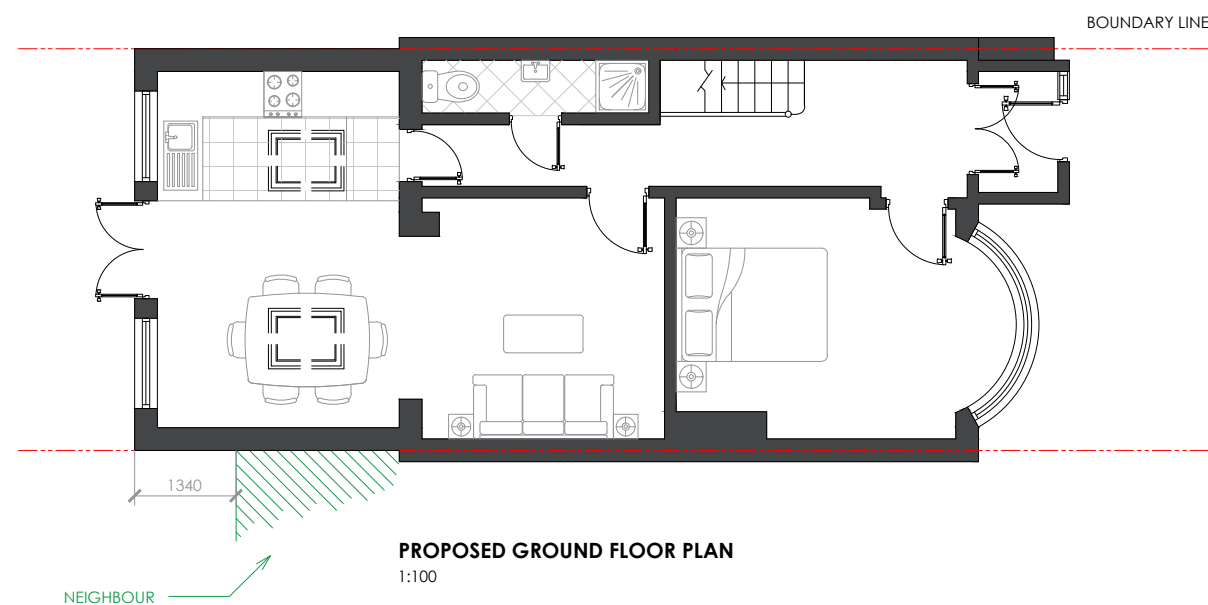

0M 1M 2M 3M 4M 5M

LIABILITY

NO LIABILITY IS ACCEPTED TO ANY THIRD PARTY RELYING ON INFORMATION CONTAINED IN THIS DRAWING.

CONTRACTORS MUST VERIFY ALL DIMENSIONS ON SITE BEFORE COMMENCING ANY WORK ON SITE OR PREPARING CONSTRUCTION DRAWINGS.

PARTY WALL

WORKS TO A PARTY WALL STRUCTURE OR WITHIN 3 METRES OF THE LINE OF JUNCTION WILL REQUIRE NOTICES SERVED UPON YOUR NEIGHBOUR(S).

WHERE DISPUTES ARISE, A PARTY WALL AWARD MAY NEED TO BE PREPARED PRIOR TO ANY WORKS COMMENCING ON SITE.

© COPYRIGHT
ALL RIGHTS RESERVED

PROPOSED PLAN AND ELEVATIONS

SITE LOCATION: 11 CIRRUS CRESCENT
DRAWING NO: 18/888/003
SCALE: 1:100@A3
DRAWN BY: FK

REVISION: -
DATE: 25 OCT 2021
CHECKED BY: MA

 **cityscape**
planning & architecture
020 7993 8487 admin@cityscape.ltd