




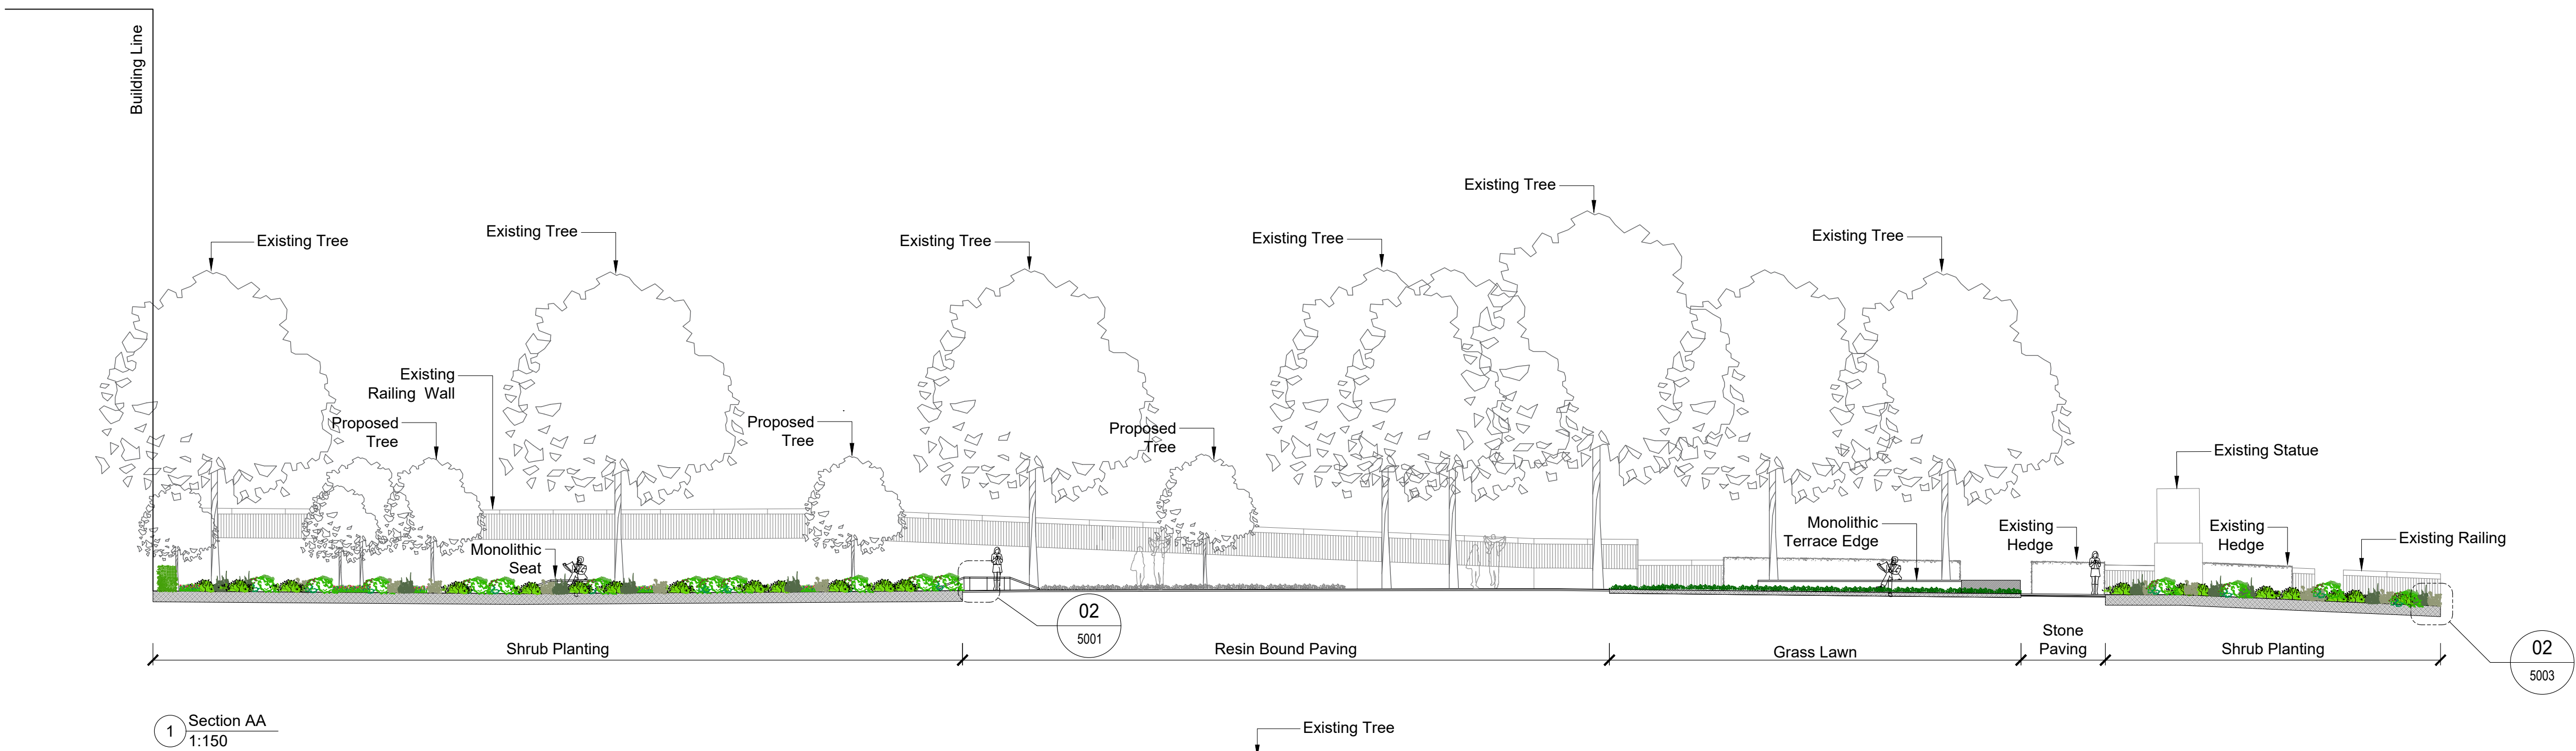


1 Section AA
1:150

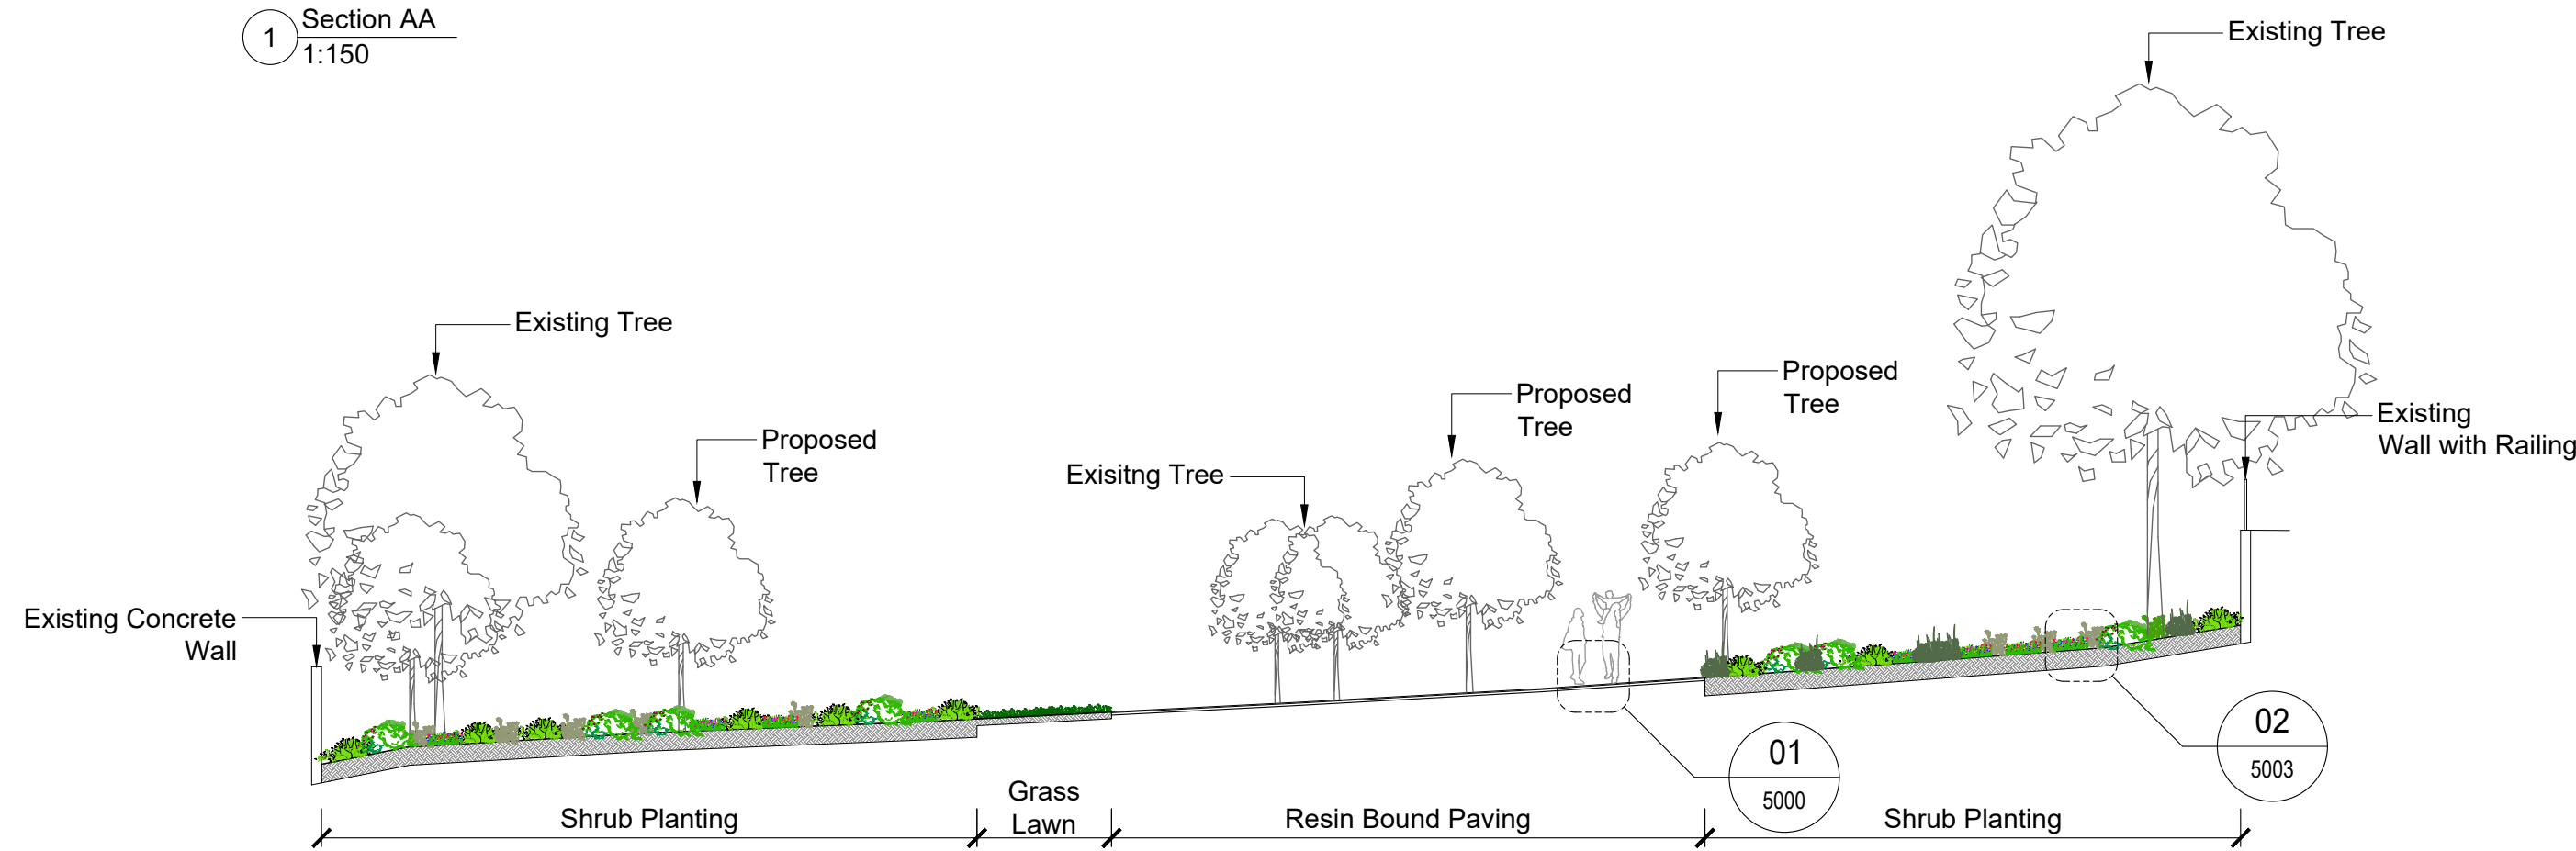

2 Section BB
1:150

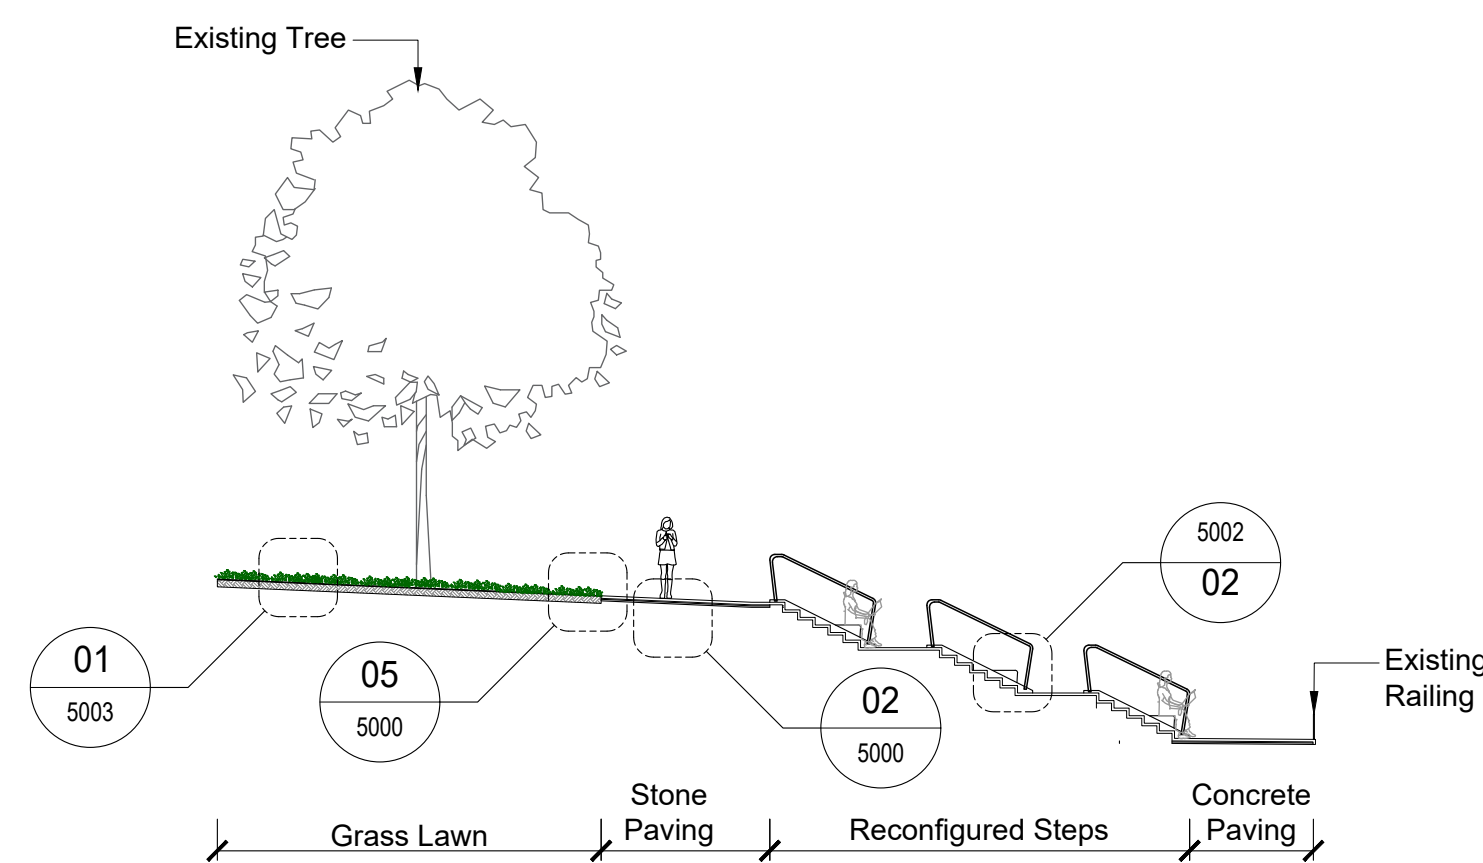


3 Section DD
1:150

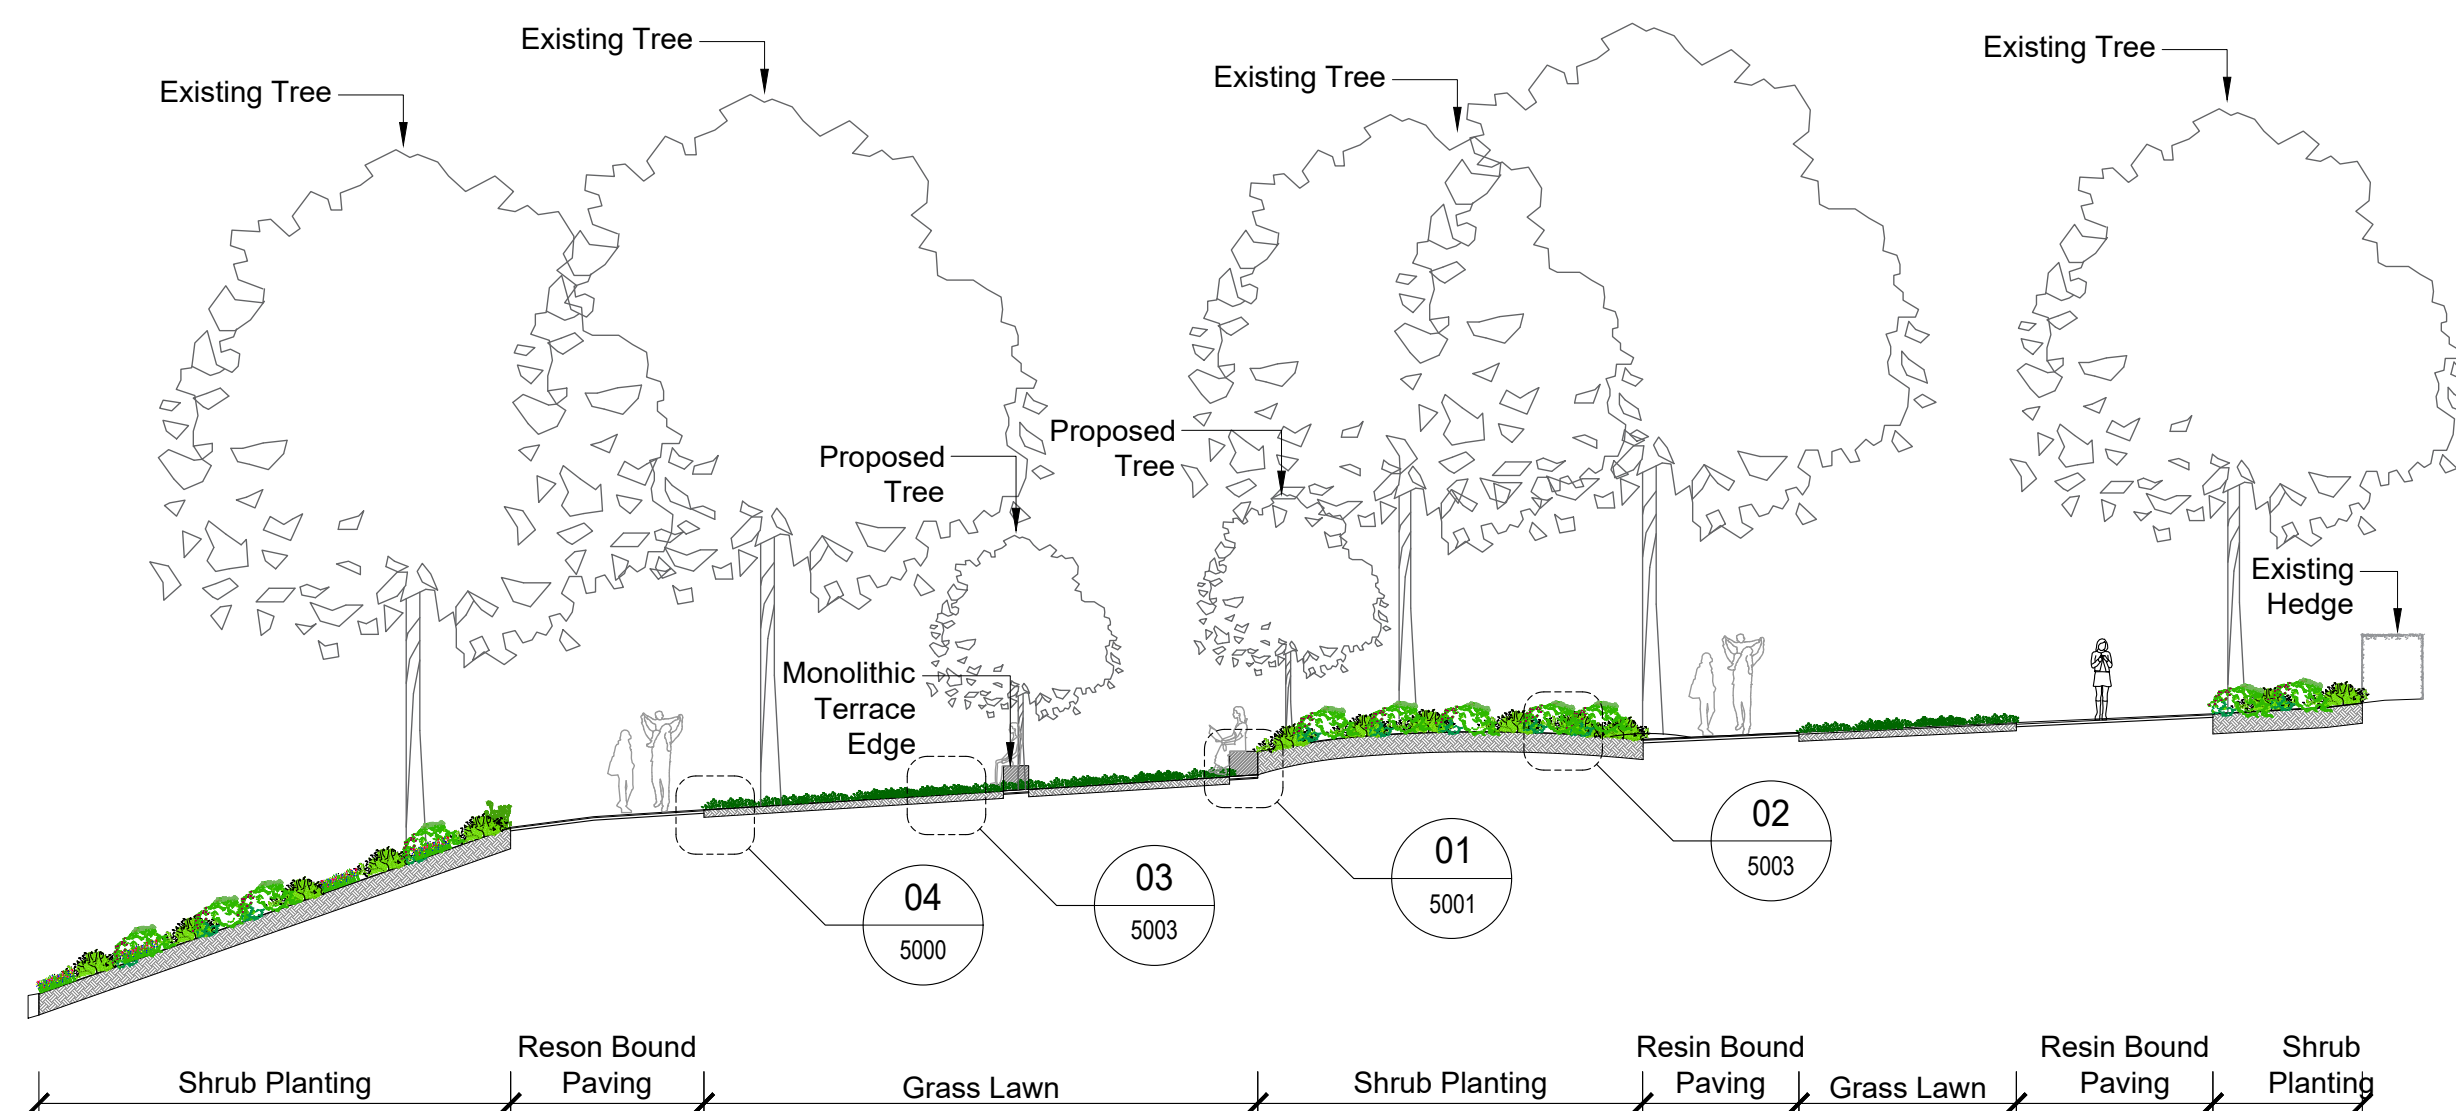

4 Section CC
1:150



5 Plan
NTS

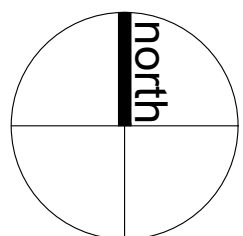

NOTES:
This drawing is the copyright of
Hyland Edger Driver. It must not be
copied or reproduced without
written consent. Only figured
dimensions are to be taken from
this drawing. All contractors must
visit the site and be responsible for
taking and checking all dimensions
related to the works shown on this
drawing.

SAFETY, HEALTH
AND ENVIRONMENT
INFORMATION
Unusual residual
hazards / risks, based
on experienced and
competent working to
approved method
statements.

UNUSUAL RISKS
Construction:
Operations:
Maintenance:
Dismantling/Demolition:

REVISIONS

REVISIONS

REVISIONS
A01 Updates for information
NN
29.02.24

DATE 21-12-2023	DRAWN BY NN	CHECKED BY AW
DRAWING STATUS Stage 3	SCALE @ A1 1:150	
PROJECT St. Andrew's Gardens, Gravesend		
DRAWING TITLE Site Sections		
DRAWING NUMBER 1501-HED-ZZ-DR-L-4000	REVISION A01	

CLIENT Gravesend Borough Council	
H E D Hyland Edger Driver Landscape Architects & Urban Designers	
One Wessex Way, Coldden Common, Winchester, SO21 1WG	1 01962 711 600