




filename: w:\1501 elizabeth gardens gravesend\hedge\stage 3\500 - details\1501-hed-zz-dr-l-5000-5002 hard materials and soft materials.dwg, printed on:2024-02-28 on iso full bleed at (841.00 x 594.00 mm) @ 100% of original scale

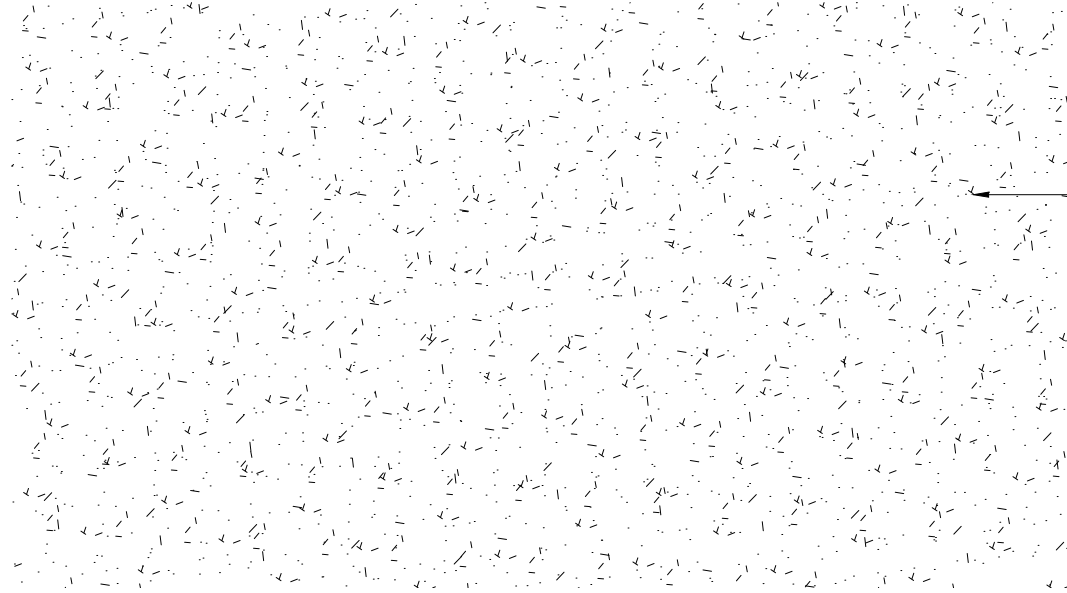

RESIN BOUND GRAVEL

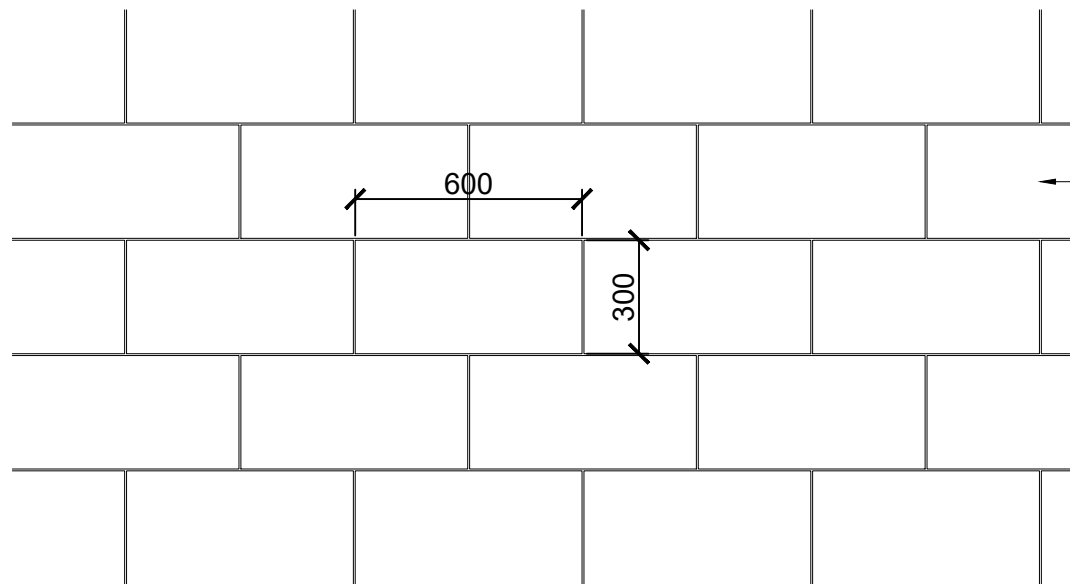


600x300x65mm SANDSTONE SLABS,
BLASTED FINISH, 5mm JOINTS

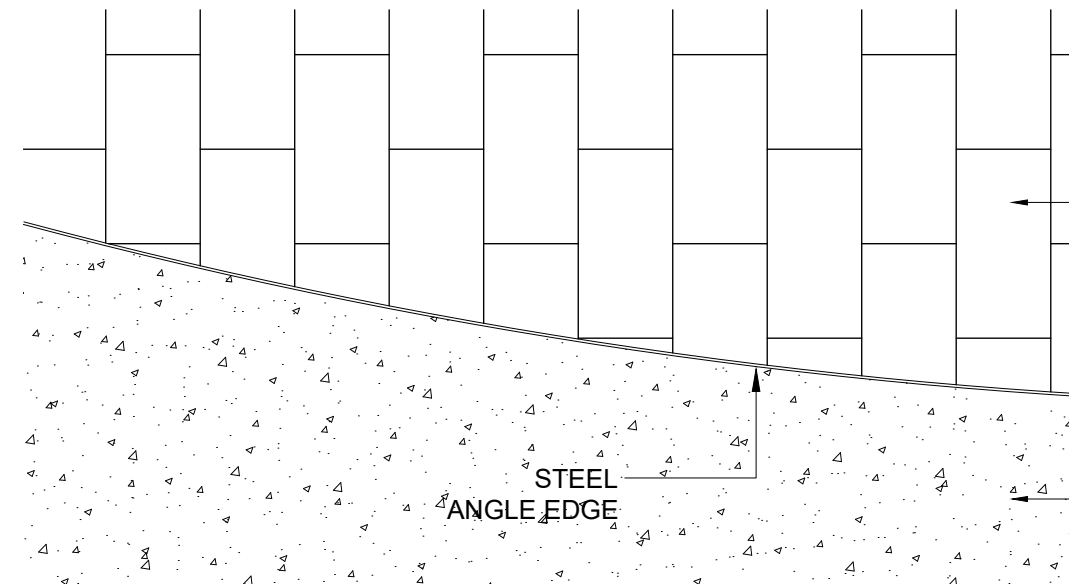


SANDSTONE SLABS


RESIN BOUND GRAVEL

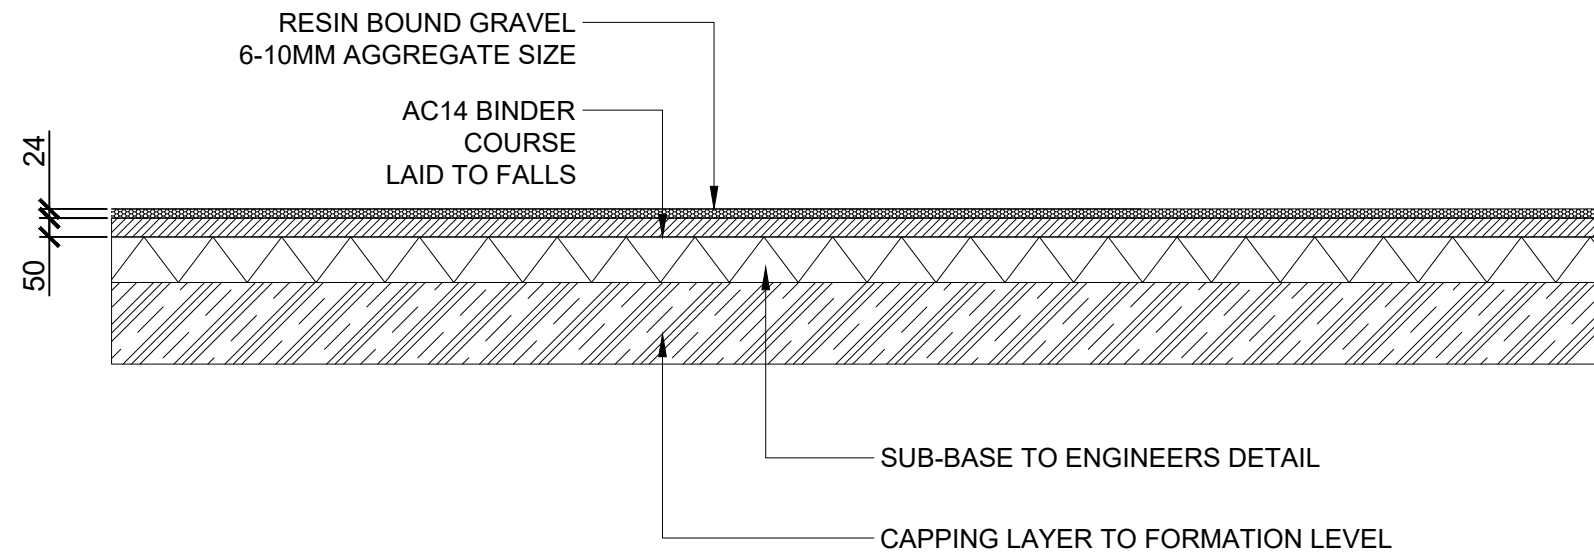


1 Paving Type 1: Resin Bound Paving
1:20

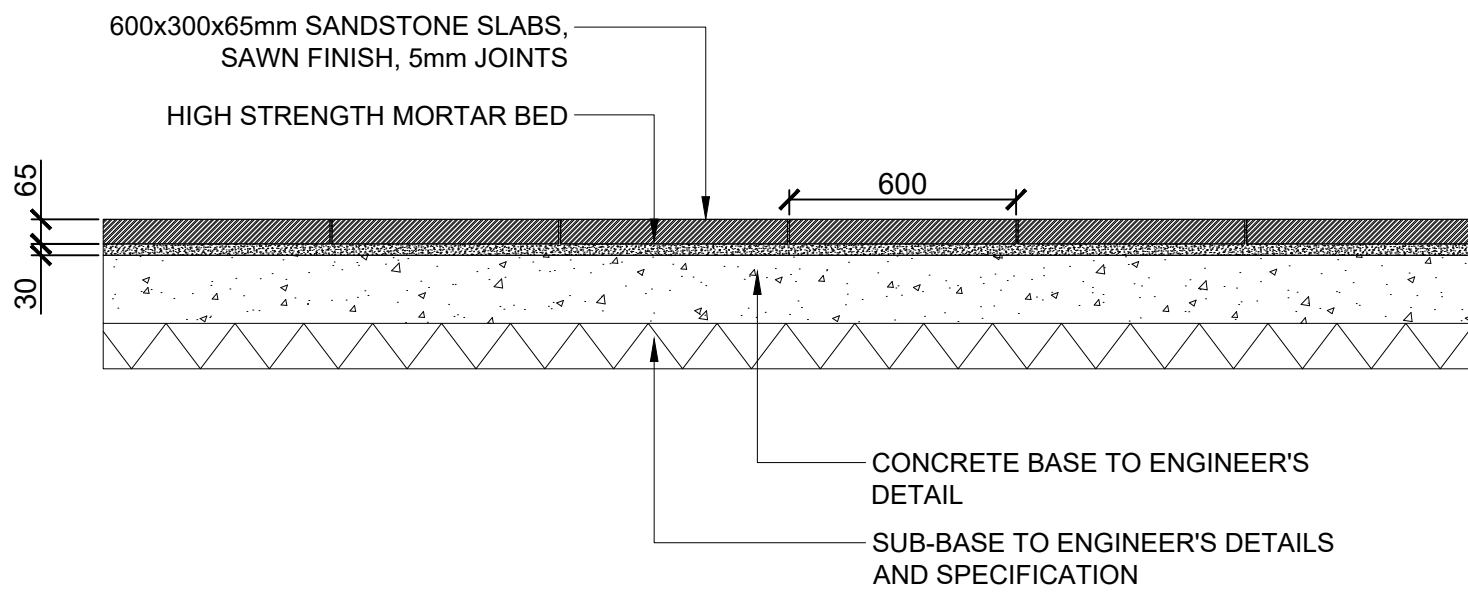

2 Paving Type 2: Stone Paving
1:20

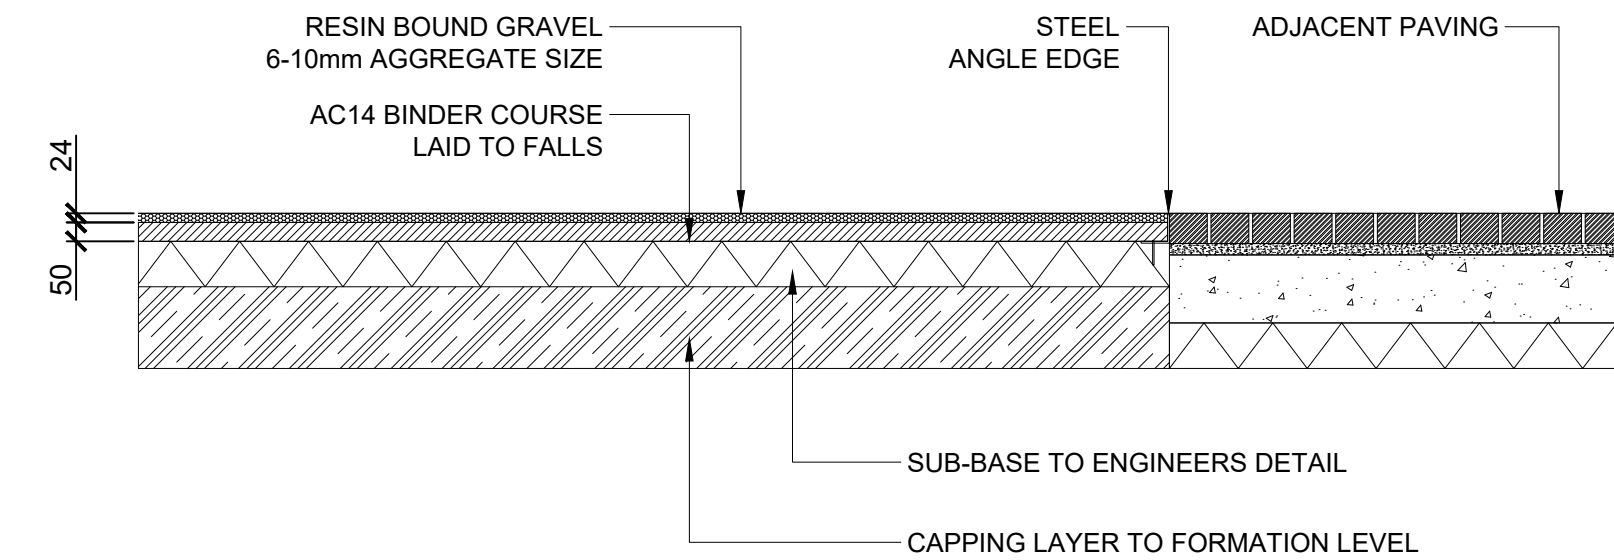


3 Edge Type 1: Stone Paving to Resin Bound Paving
1:20

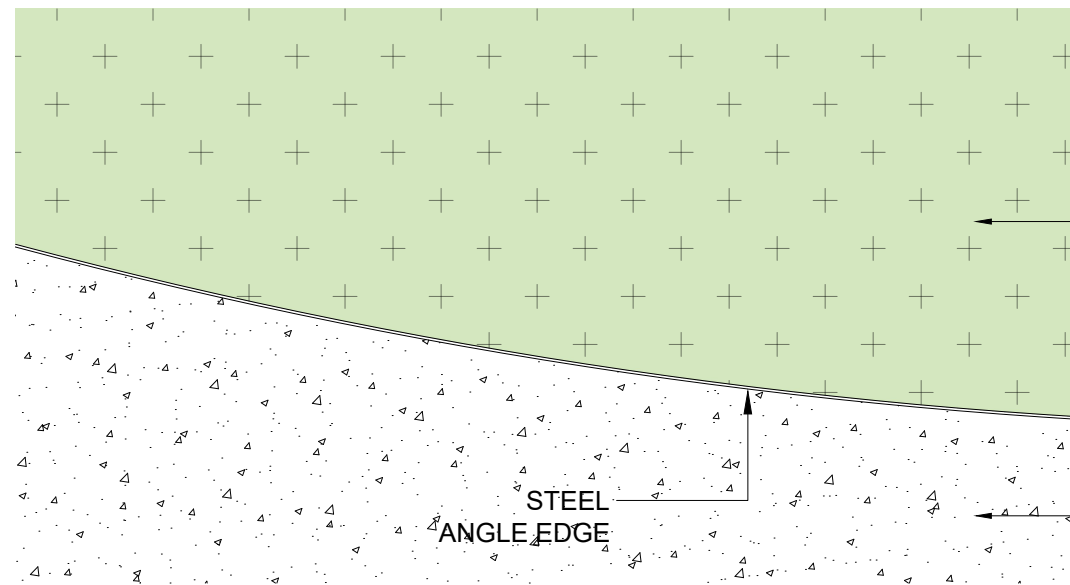

GRASS/TURF


STEEL
ANGLE EDGE

RESIN BOUND GRAVEL

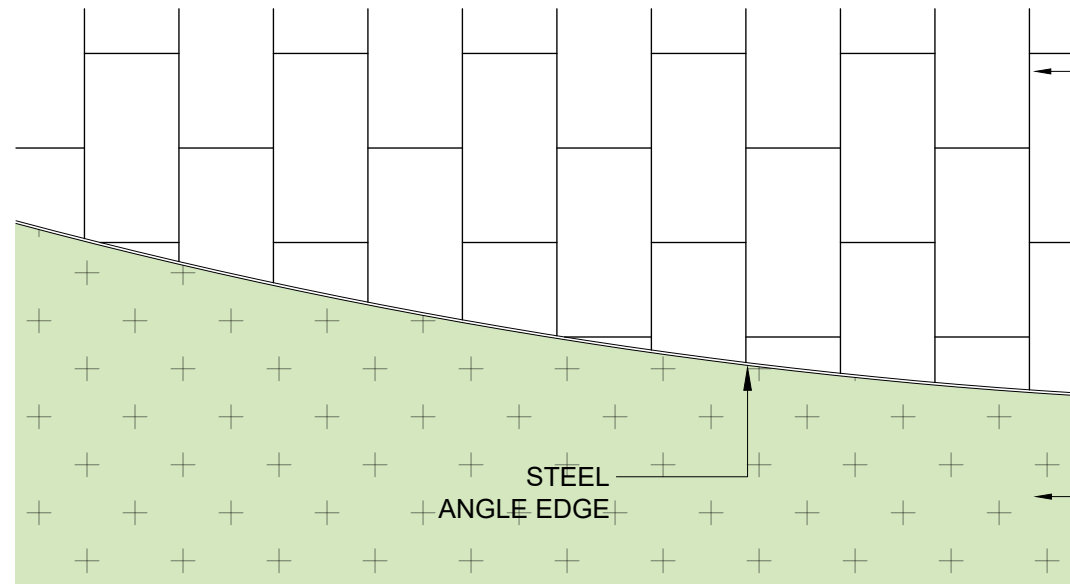


SANDSTONE SLABS


GRASS/TURF

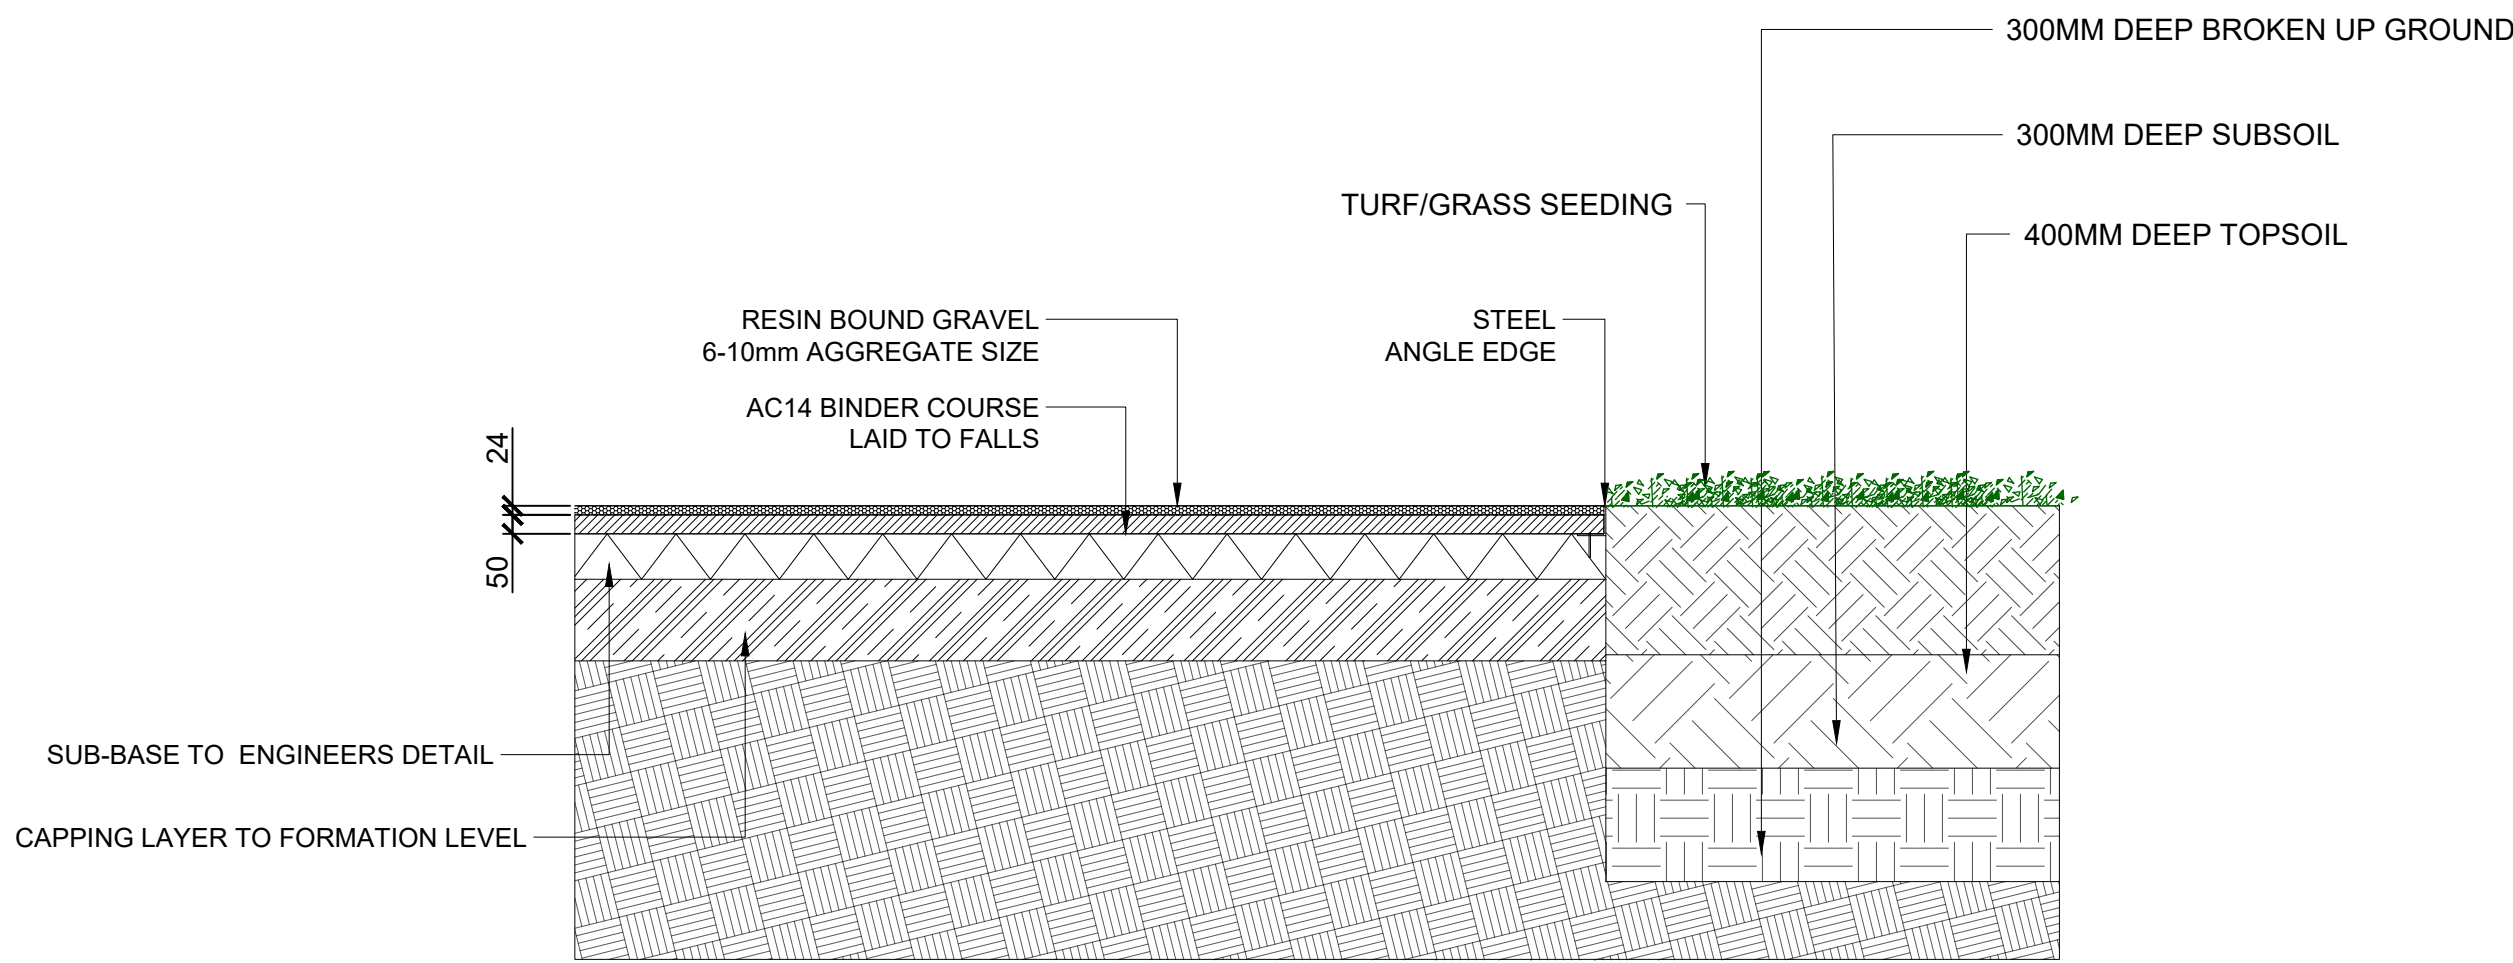

4 Edge Type 2: Resin Bound Paving to Grass/Turf
1:20

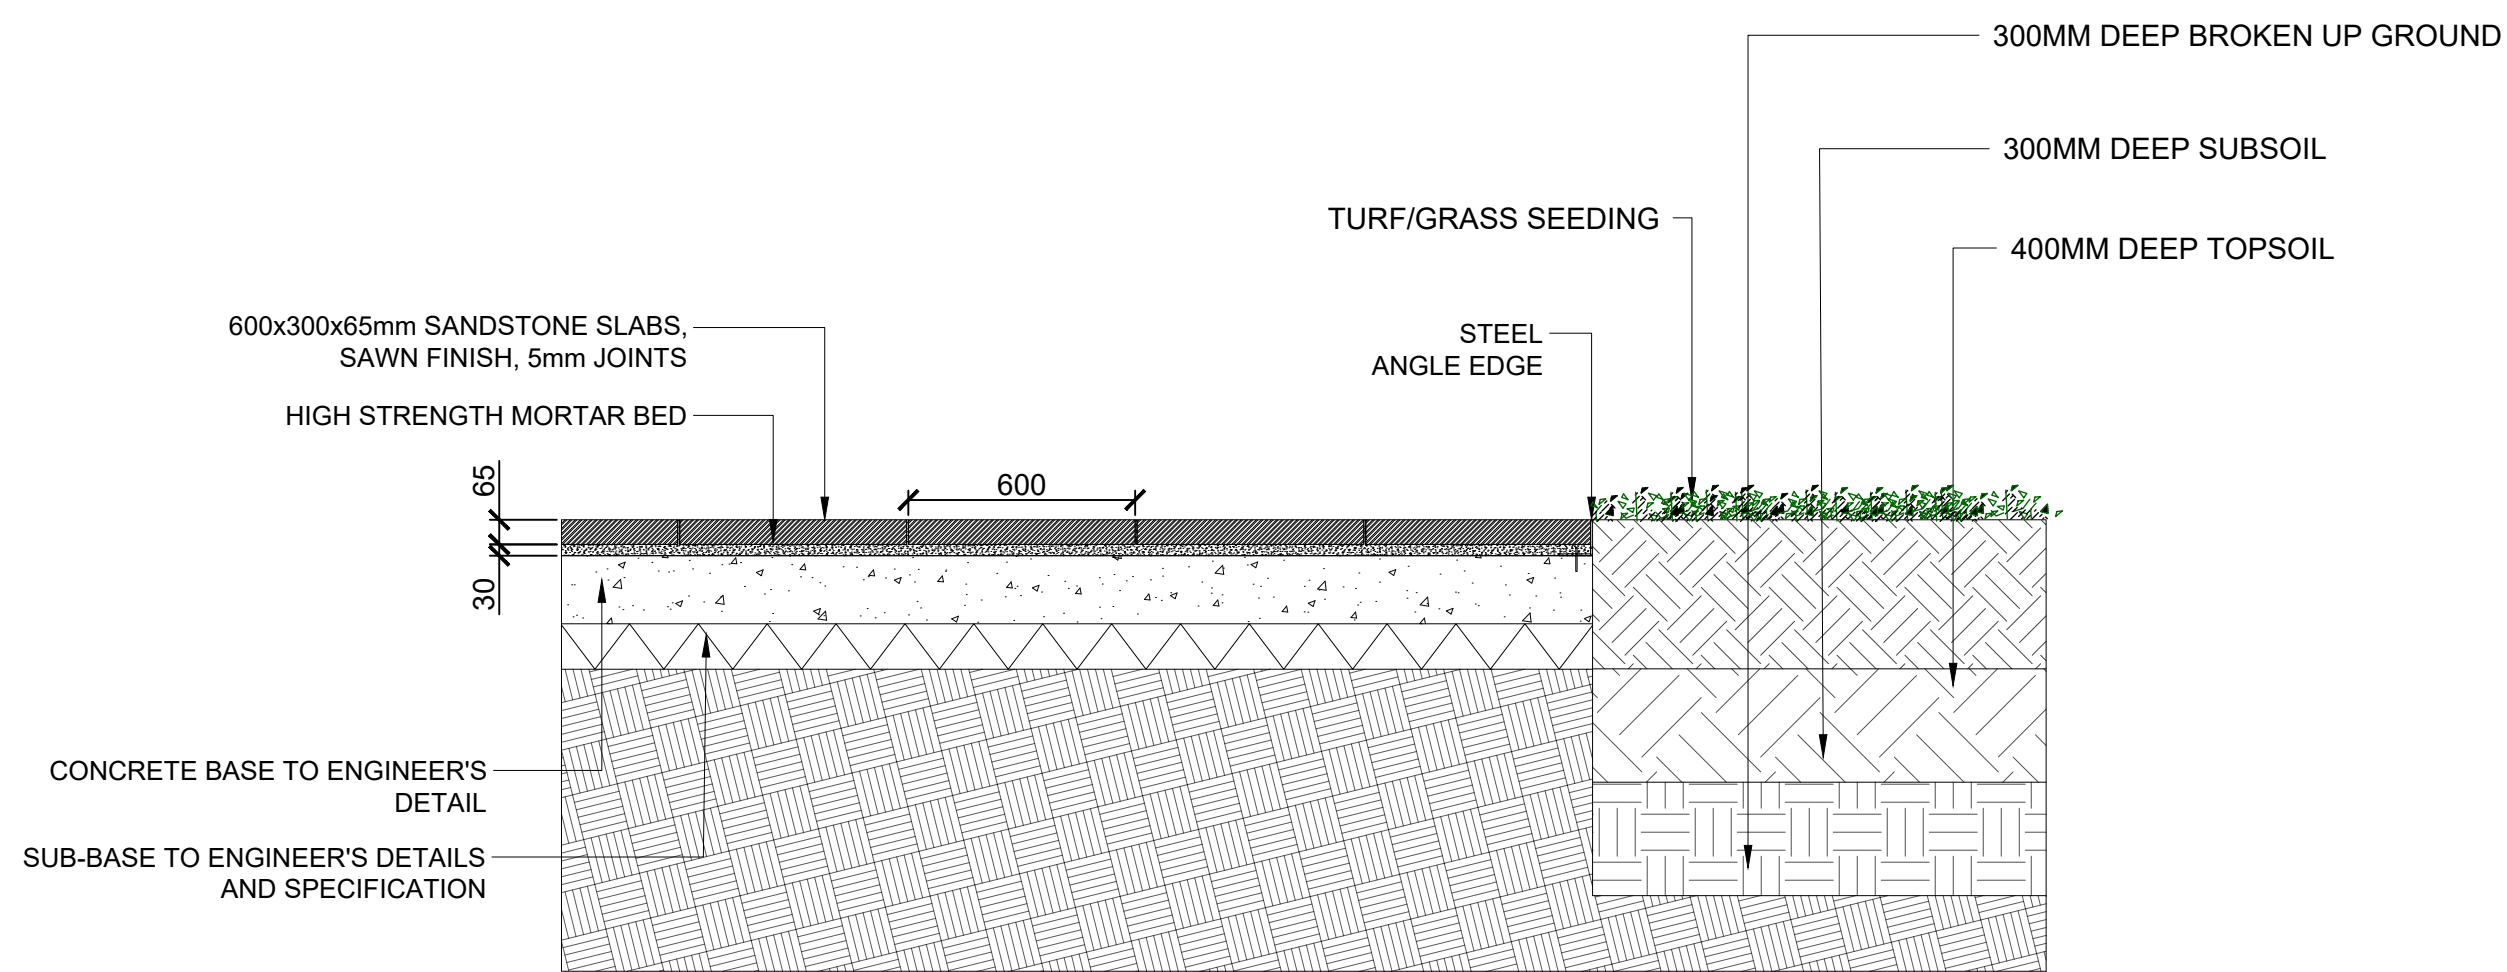

5 Edge Type 3: Stone Paving to Grass/Turf
1:20

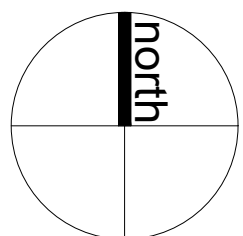

NOTES:
This drawing is the copyright of
Hyland Edger Driver. It must not be
copied or reproduced without
written consent. Only figured
dimensions are to be taken from
this drawing. All contractors must
visit the site and be responsible for
taking and checking all dimensions
related to the works shown on this
drawing.

SAFETY, HEALTH
AND ENVIRONMENT
INFORMATION
Unusual residual
hazards / risks, based
on experience and
competitors working to
approved method
statements.

UNUSUAL RISKS
Construction:
Operations:
Maintenance:
Dismantling/Demolition:

REVISIONS

REVISIONS

REVISIONS
A01 Updates for information

DATE 21-12-2023	DRAWN BY NN	CHECKED BY AW
DRAWING STATUS Stage 3	SCALE @ A1 1:20	
PROJECT St. Andrew's Gardens, Gravesend		
DRAWING TITLE Hard Materials (Sheet 1 of 3)		
DRAWING NUMBER 1501-HED-ZZ-DR-L-5000	REVISION A01	

CLIENT Gravesham Borough Council	
H E D Hyland Edger Driver Landscape Architects & Urban Designers	
One Wessex Way Coldeston Common Winchester SO21 1WG	1 01962 711 600