

Openreach Structures

Joint Box

Manhole

Pole

Pole (planned)

Duct Tee

Reducer

Cabinet

Openreach Spans / Ducts

Duct

Duct (planned)

Developer-Proposed Structures

Duct Tee

Joint Box

Reducer

Developer-Proposed Spans / Ducts

D54 (90mm duct)

D54 (90mm duct) (2 colours)

D56 (50mm duct)

Developer-Proposed Equipment

AGG


CBT8

IJ (B)

IJ (U)


SPLITTER (S)

SPLITTER (U)

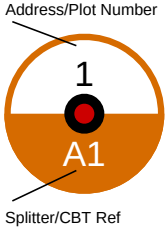

St Columbas Close
Patricks Gate Valley
Drive Gravesend DA12
4AQ

20m

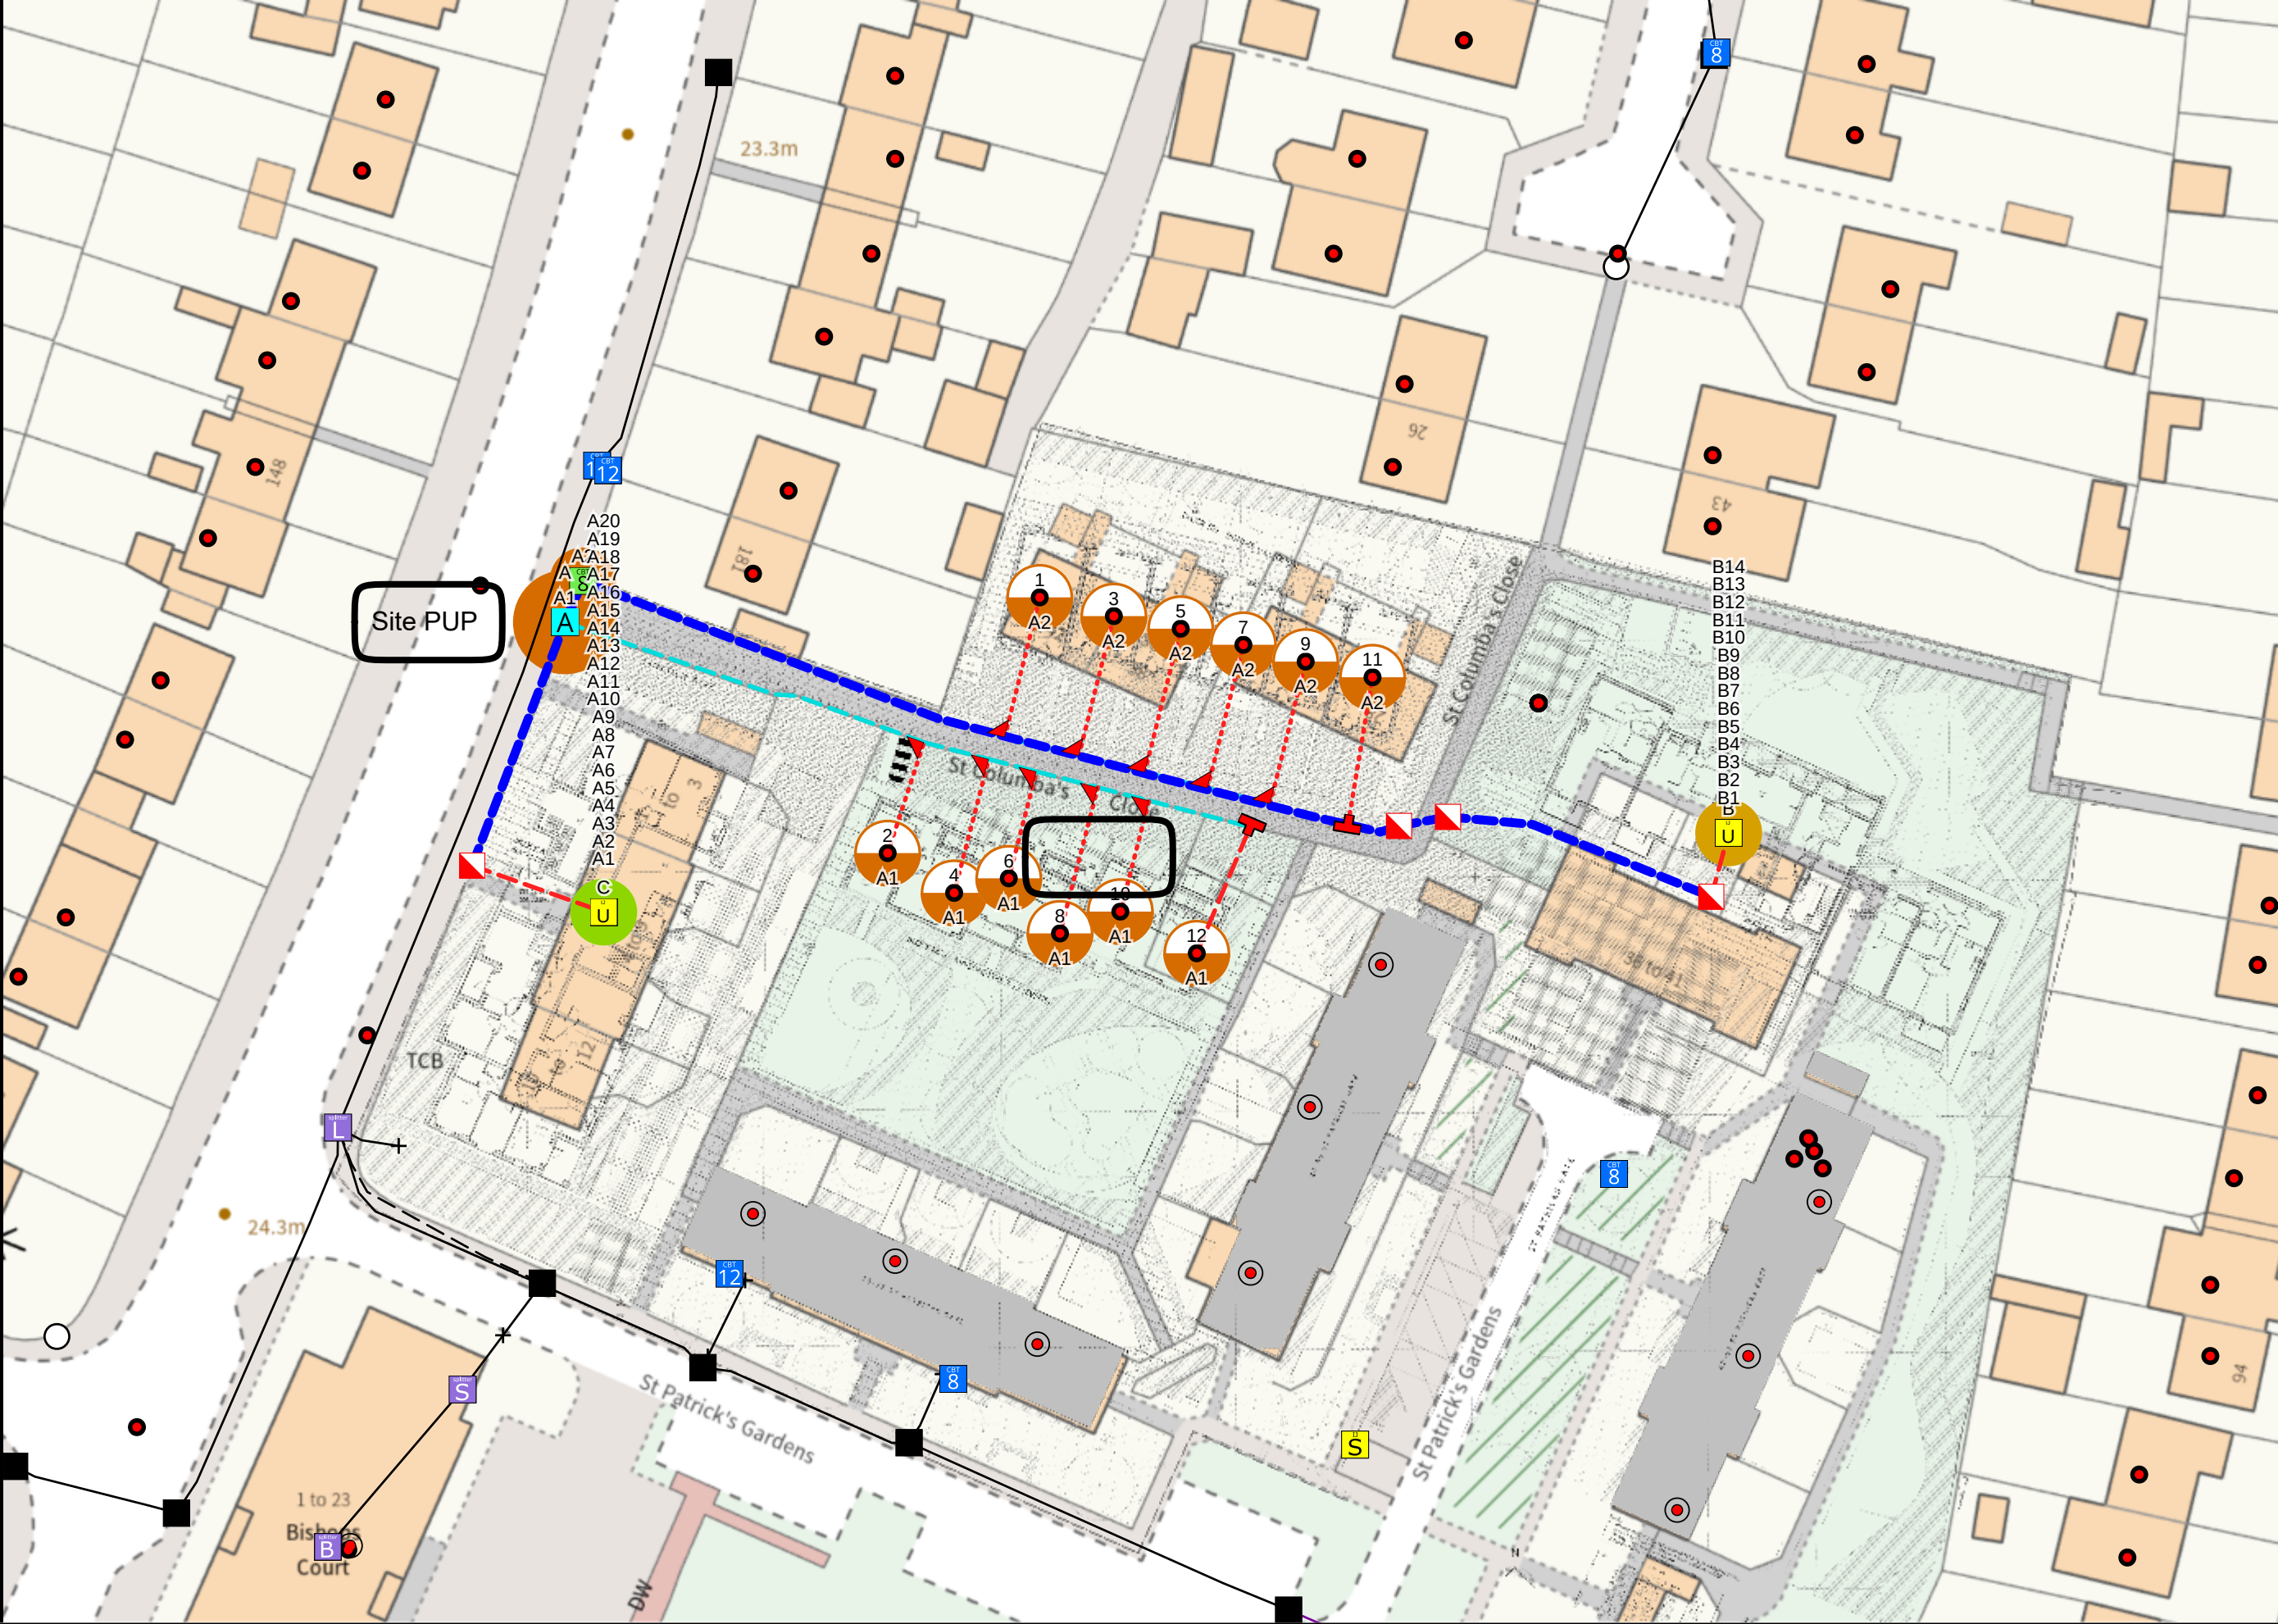

Plant On Map

Work Order Name: GRV_02L

Proposal: OPENREACH FIBRE NETWORK

Self-Install: No

Remarks: Dummy Aggnode Placed

Important Notice - BT's joint boxes (JB and JUF) must be constructed in non carriageway situations only. If there is any deviation from this please contact your newSite Representative before work commences

Exchange Area:
Planned By: Gary White
NSI: GRV/02L
Onsite Project ID: KMAIR
Grid Ref: 566001172133
Date: 30/10/2024 12:27:31