
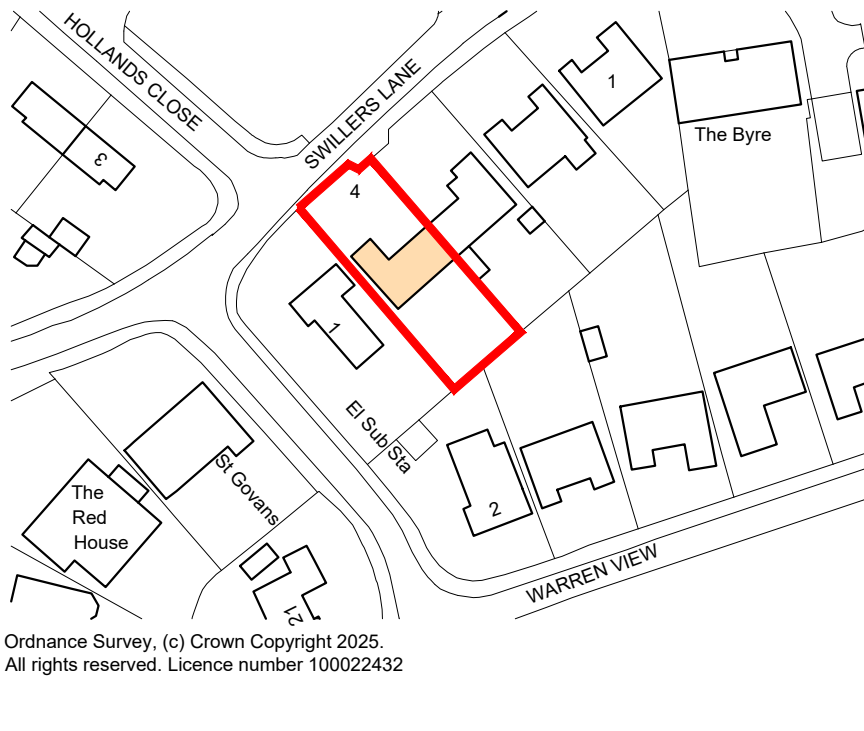


This Drg may have been reduced

SCALE BARS NOTES: Do not scale this drawing

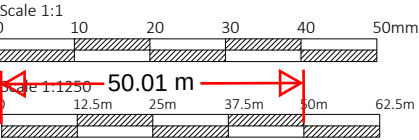

Client / Location Mr & Mrs Woodham 4 Swillers Lane Shorne Kent DA12 3ED	Job Title Single Storey Rear Externsion	Scale 1:1250 @ A4		Date March / 2025	
		Designed by MB	Drawn by MB	Checked by Client	Approved by Client
		Drawing No. JMD-1236-B-010		Revision P1	
	Drawing Title Location Plan	Status Planning Issue			
		File Ref: JMD-1236-E-01Drawings-02			

J M D
Property Services
28 Sirdar Strand
Riverview Park
Gravesend
Kent.
DA12 4LP
t : 01474 740299
e: info@jmdd.cu.uk