


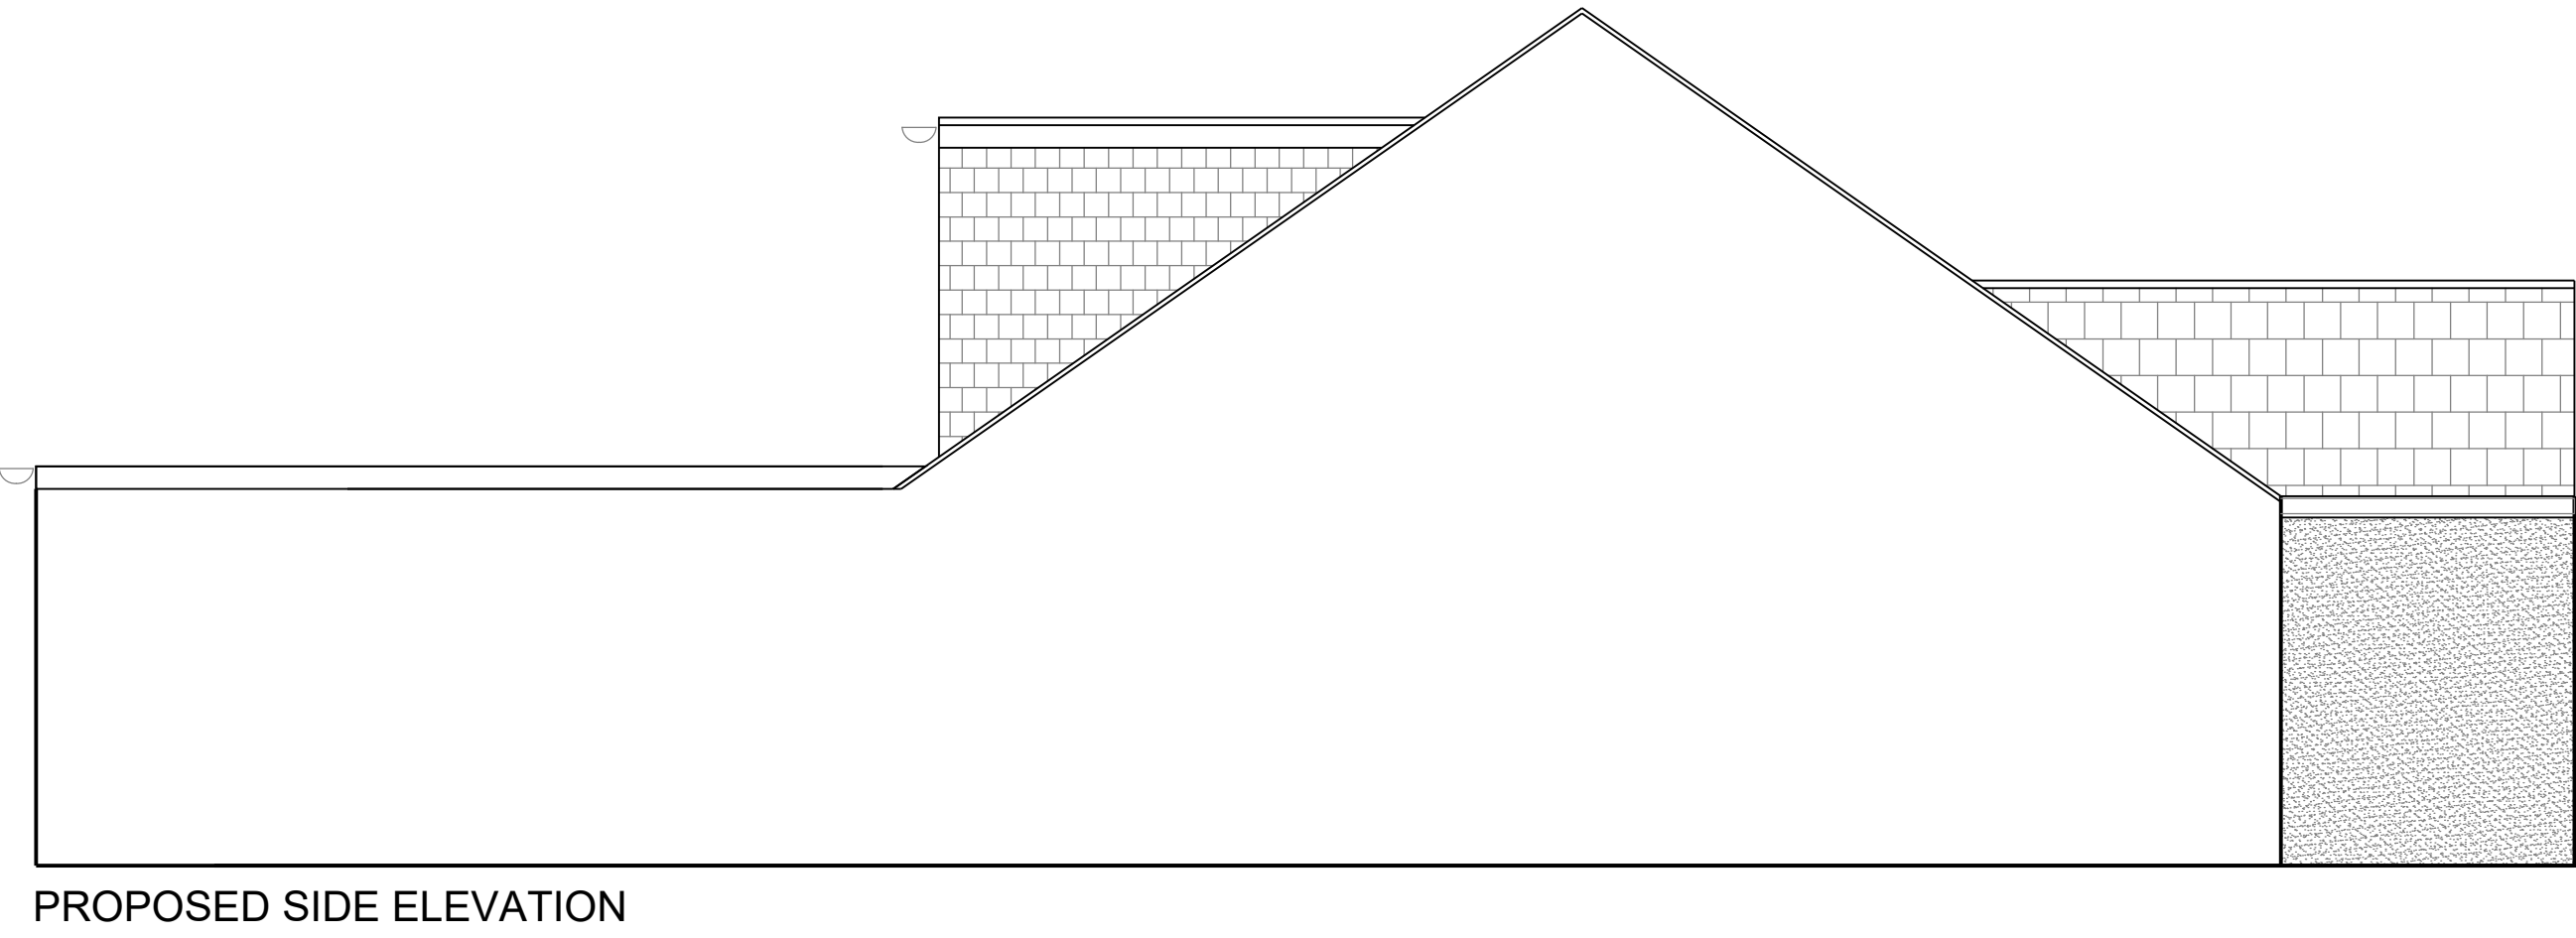

SITE LOCATION PLAN
@1:1250 SCALE

SITE BLOCK PLAN
@1:500 SCALE

NOTES		
- DO NOT SCALE FROM THIS DRAWING. - ALL DIMENSIONS MUST BE CHECKED ON SITE. - ALL RIGHTS RESERVED. NO REPRODUCTION IN ANY MATERIAL FORM IS PERMITTED WITHOUT CONSENT. - THIS DRAWING IS COPYRIGHT OF KENT ARCHITECTURAL SERVICES.		
client MR DEAKIN		
project 27 FAIRVIEW RD, ISTEAD RISE GRAVESEND, KENT, DA13 9DP		
title PROPOSED ELEVATIONS		
scales 1:50 @A1		
date 20.10.2023	drawn mss	size A1
drawing no. FA-001-210	revision P1	