


PLAN

4 JUL 2023


20230712

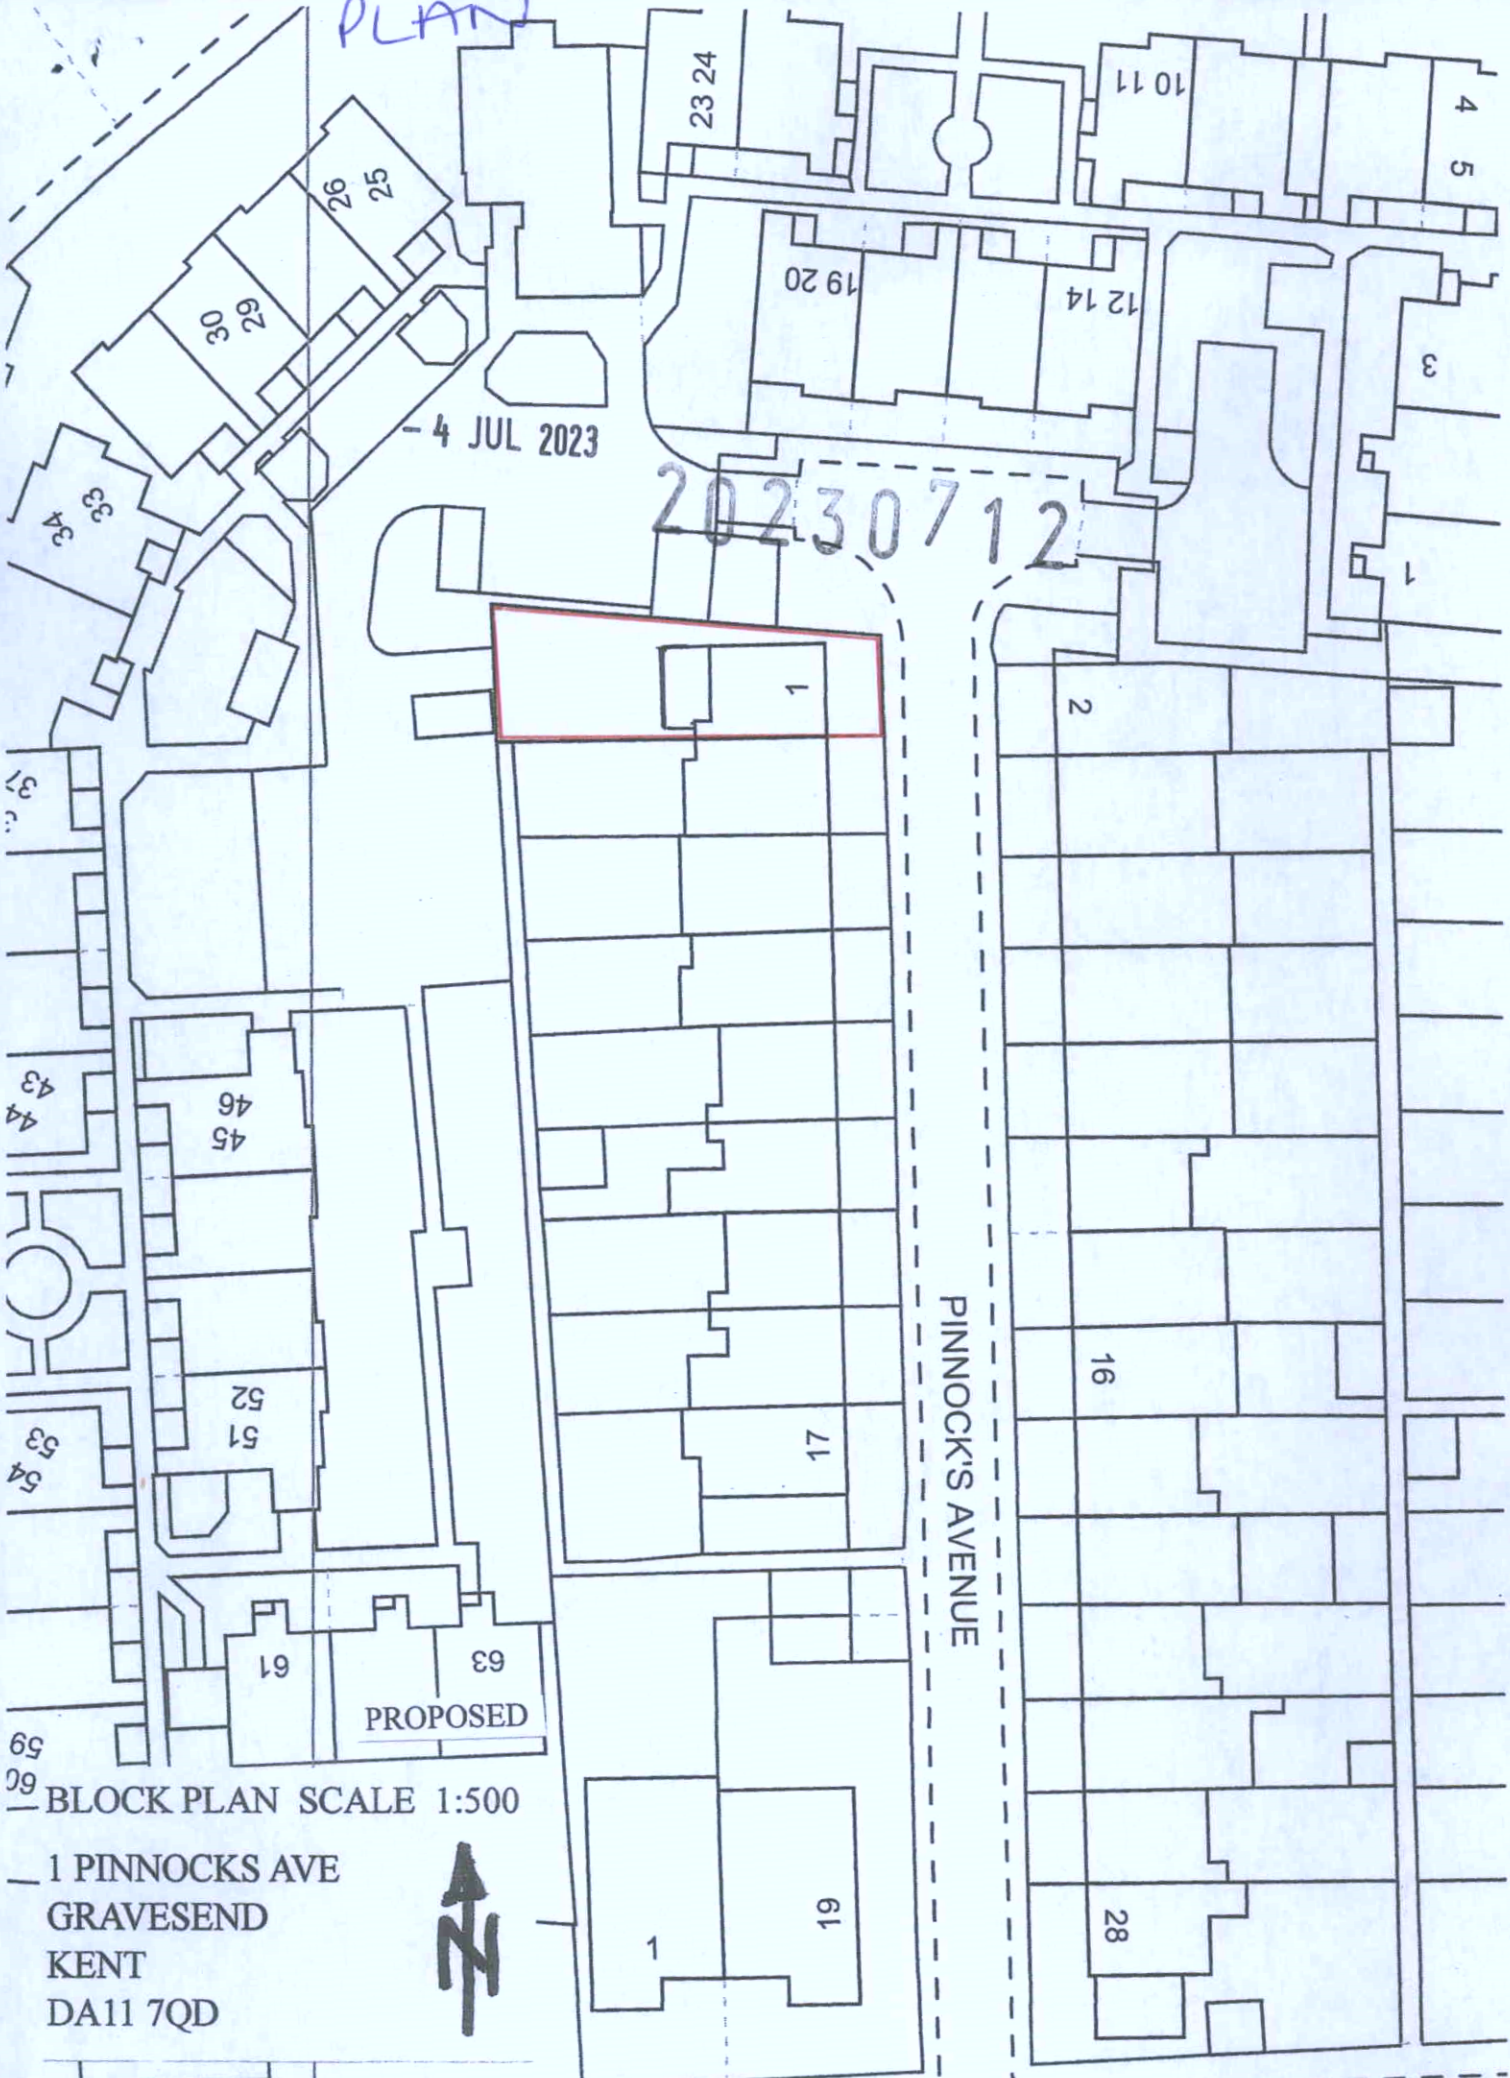

PROPOSED

BLOCK PLAN SCALE 1:500

1 PINNOCKS AVE
GRAVESEND
KENT
DA11 7QD

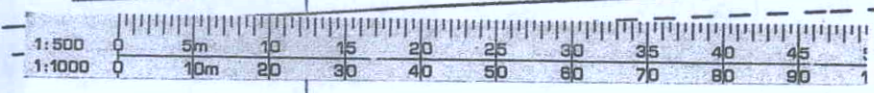

ST THOMAS'S AVENUE