
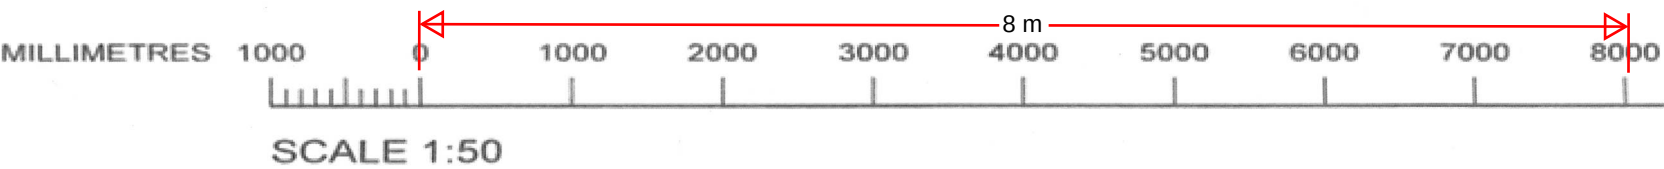
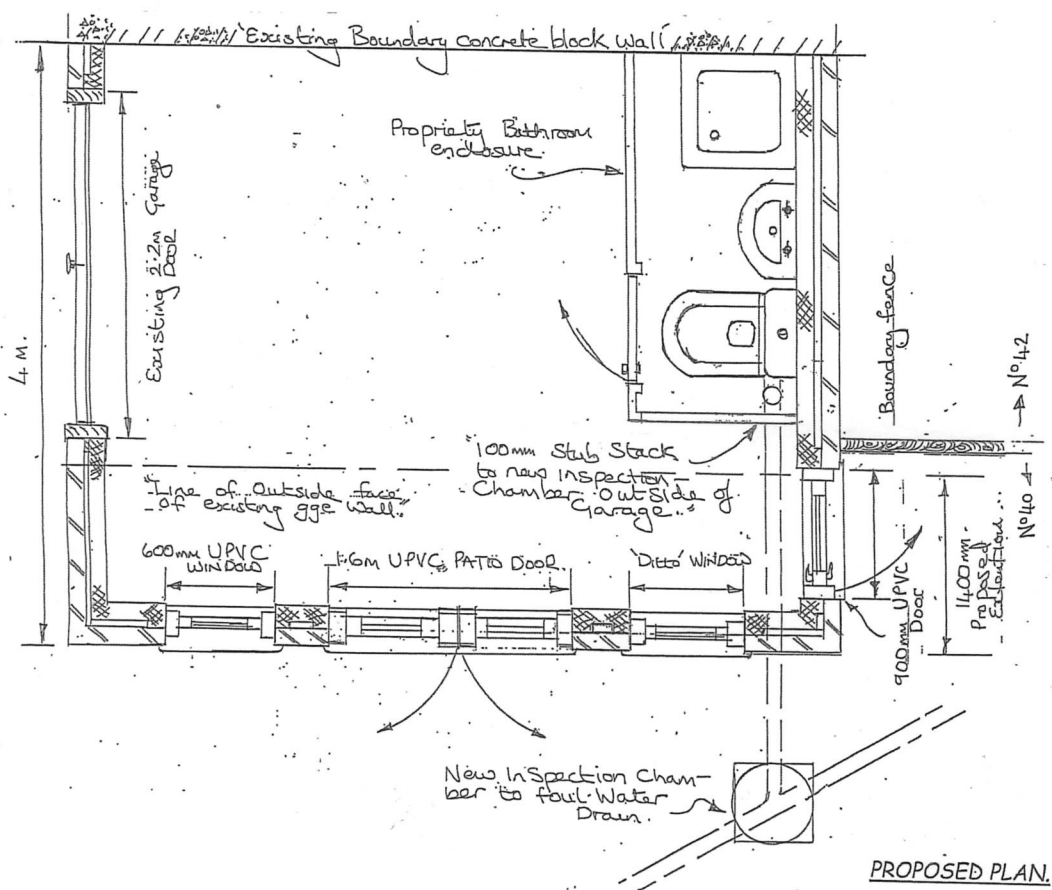


'Revised Scale for Drawing Saw-3'

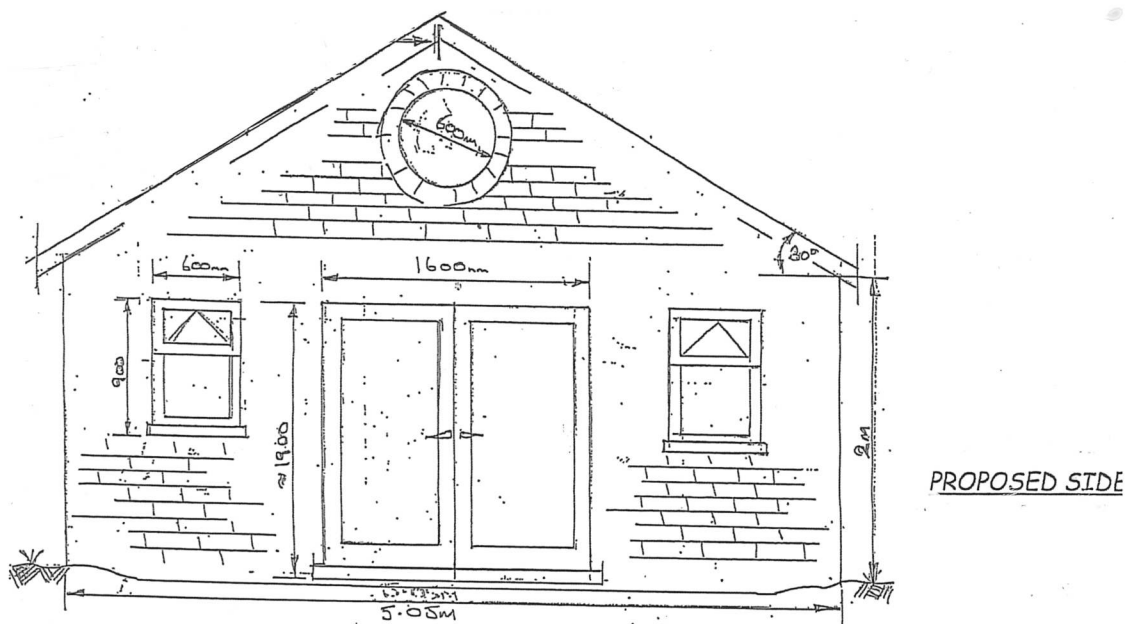

Client: Mr & Mrs J Saward	Scheme: Erection of single storey side extension and new roof to existing garage and change of use to home gymnasium with loft storage.
Address: 40 Racefield Close Shorne Kent DA12 3EL	Date: 10 April 2024
	Drawing Number: Saw-3 'Amended'