



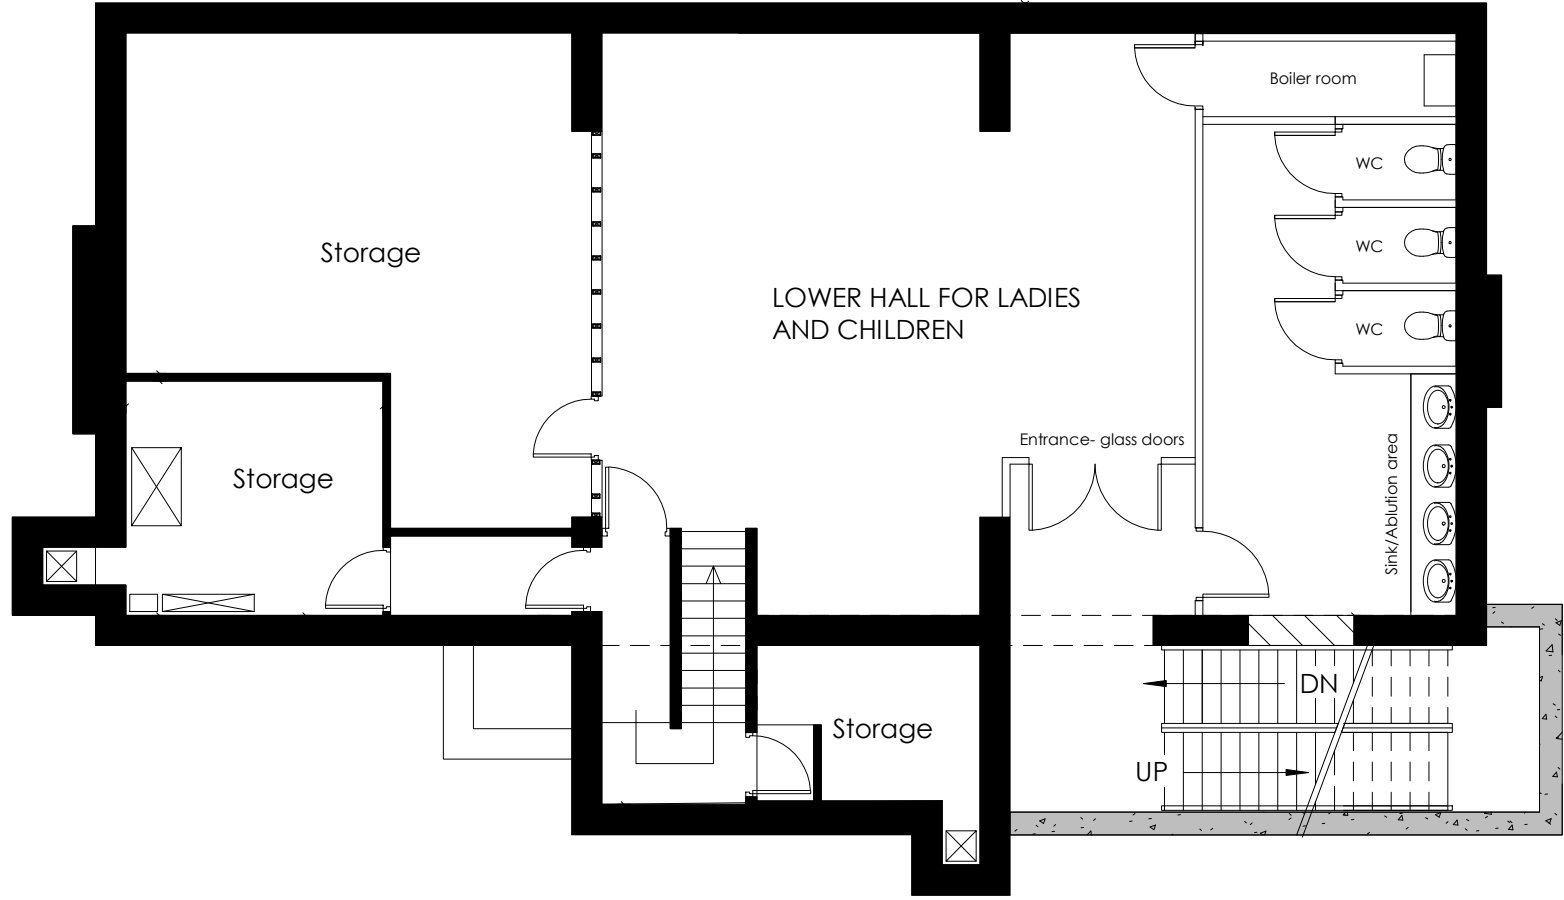

Proposed Basement Plan
1 : 100

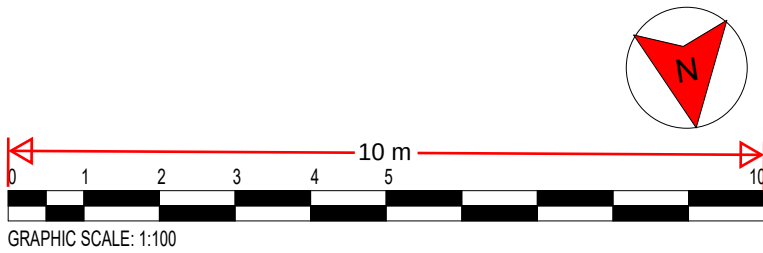

No	Description	Date	St Hilda's Way, Gravesend DA12 4AZ Proposed Basement Plan			Client	REF	REV
						Gravesham Muslim Centre		
A	Amendments	02/04/2024				Date APR 2024	Sheet number REV A - PL/GMCEC/SD105	Scale (@ A3) 1 : 100
						Drawn MMK	Sanaa Designs Email - sanaadesigns@outlook.com Mobile - 07583 437570	
						Checked by TK		