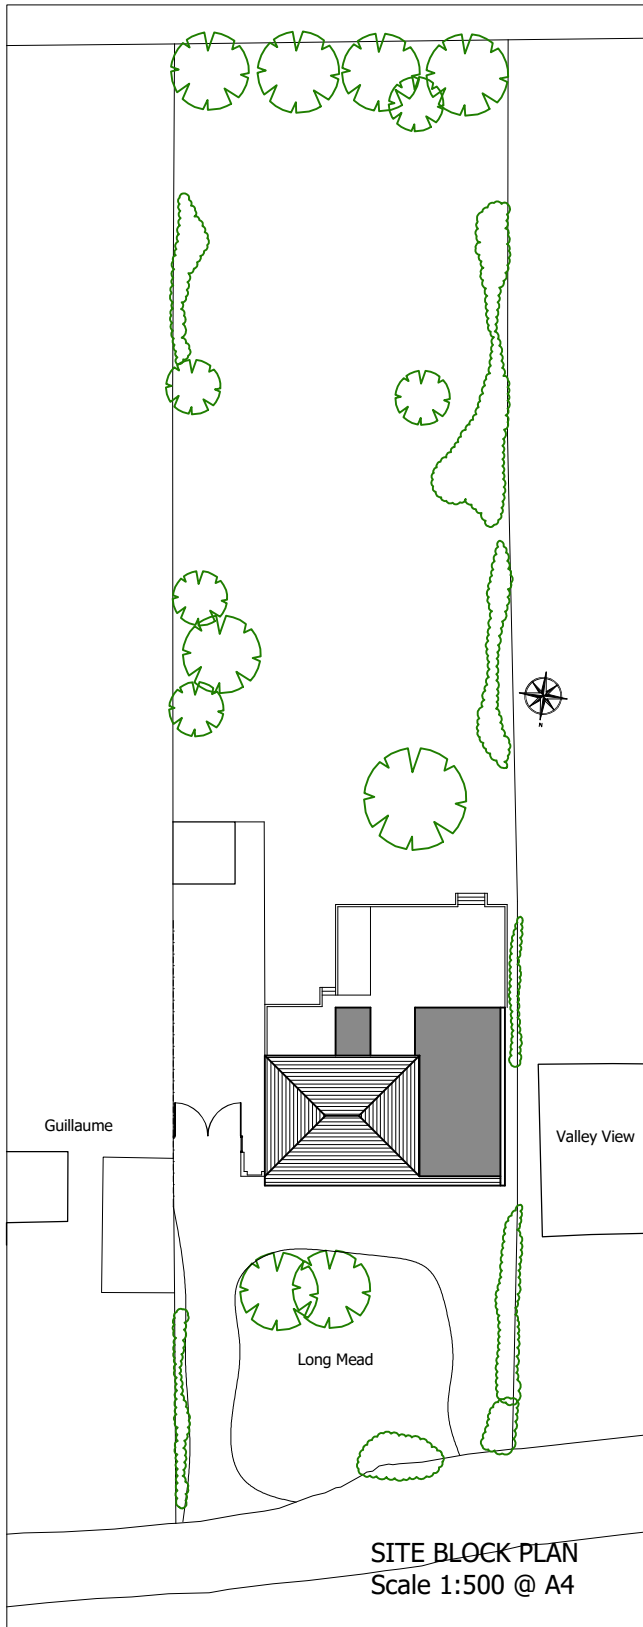


Please note:

Drawings can be scaled for planning purposes only. All dimensions to be checked on site. Drainage and services are to be checked and located prior to commencement of work

All work to be carried out in accordance with the building Regs. 2000 or any subsequent amendments and to the satisfaction of the local building control inspector

Proprietary components must be installed in strict accordance with the manufacturers instructions and details. Contractors are responsible for verifying component suitability for intended purpose.

Proposals are subject to structural engineers designs and approval.

client Mr & Mrs Green	Job No. 2023_36	
project Alterations at Longmead, Foxendown Lane Meopham DA13 0AE		
drawing title Location Plan PLANNING DRAWINGS	Revision —	
scale As Noted @ A4	dwg No. 2336-PL06	date Dec 2023
MRW Design Ltd The Ridge Golf Club, Chartway Street Maidstone, Kent. ME17 3JB 07763463754 matthew@mrw-design.co.uk		



