


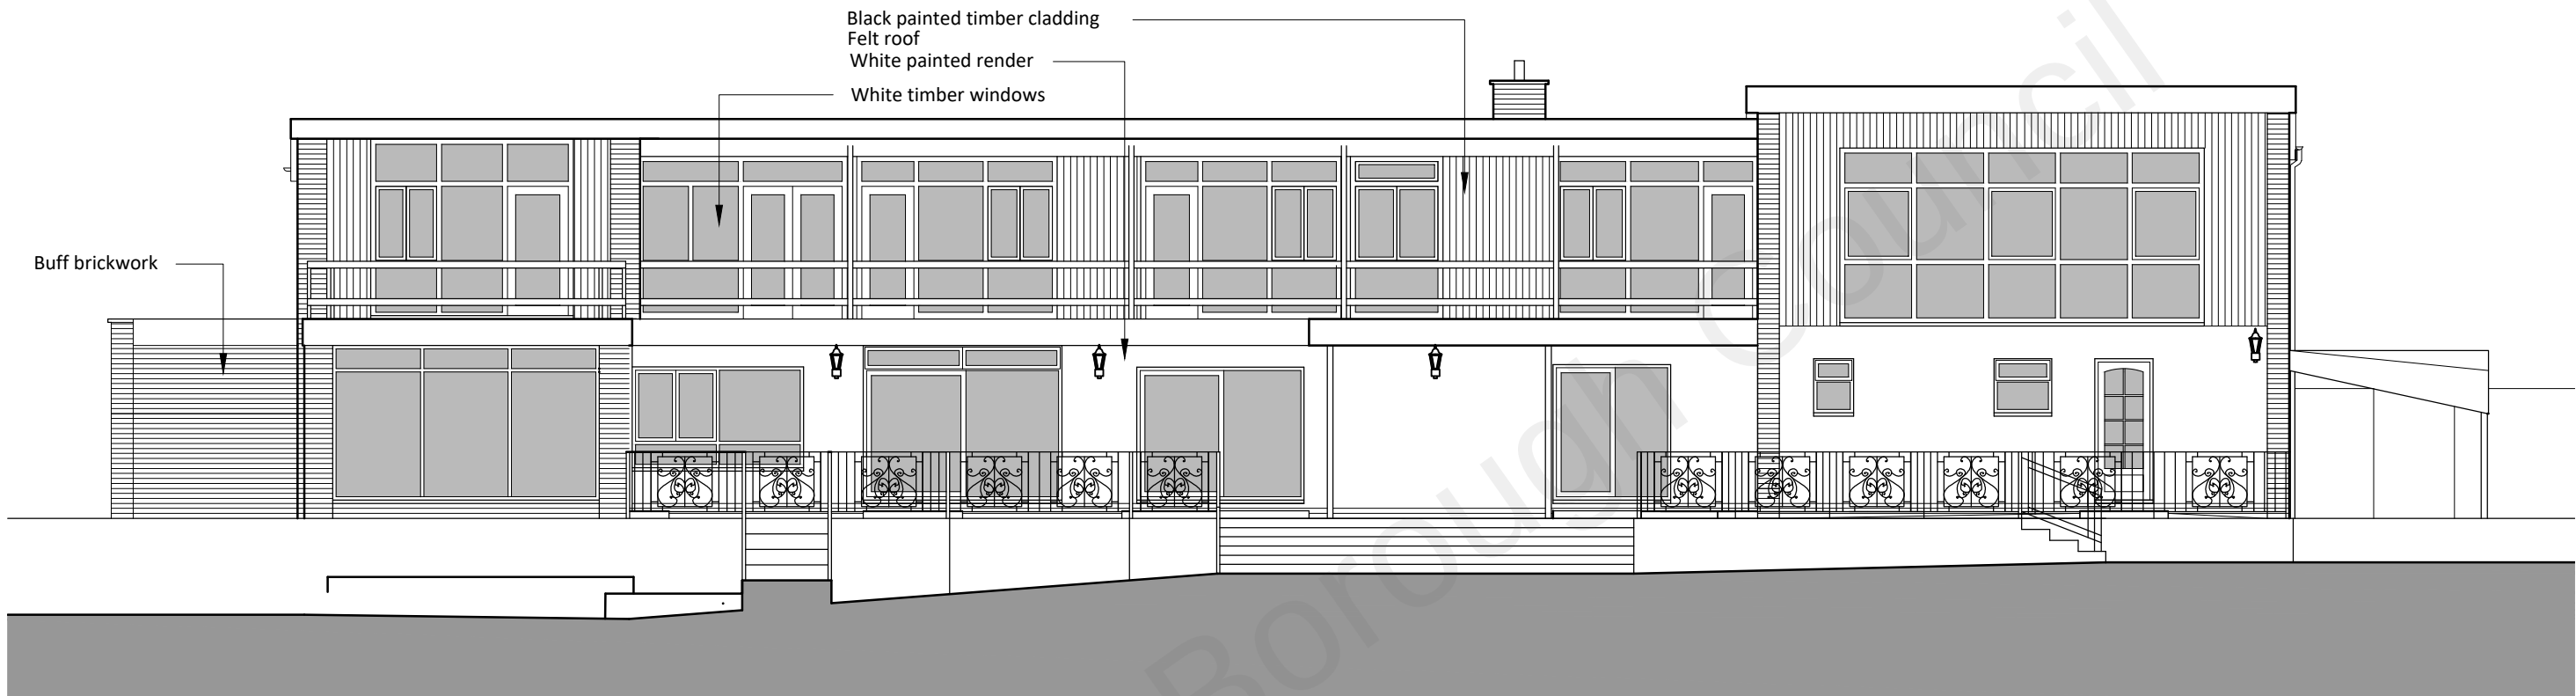

Existing Rear (North) Elevation
1:100



Existing Side (East) Elevation
1:100



2 The Parade, Ash Road, Hartley
Longfield, Kent DA3 8BG
Tel: 01474 703705
www.grahamsimpkinplanning.co.uk
Email: webmail@grahamsimpkinplanning.co.uk

Project Title Long Acre, Pear Tree Lane, Shorne, Kent DA12 3JT		Job No 3569
Drawing Title Existing Elevations (2 of 2)	Drawing No 06	Revision -
Date 23.06.2022	Drawn by DA	Checked by SC
Scale 1:100 @ A3	Note	

