


Copyright in the design and this drawing is the property of RESI.

Reproduction in whole or in part is forbidden without written sanction of RESI.

All dimensions to be cross-checked on site prior to completing a Planning, structural engineering, the party wall process and construction.

Print to scale (as actual size)

NOTES

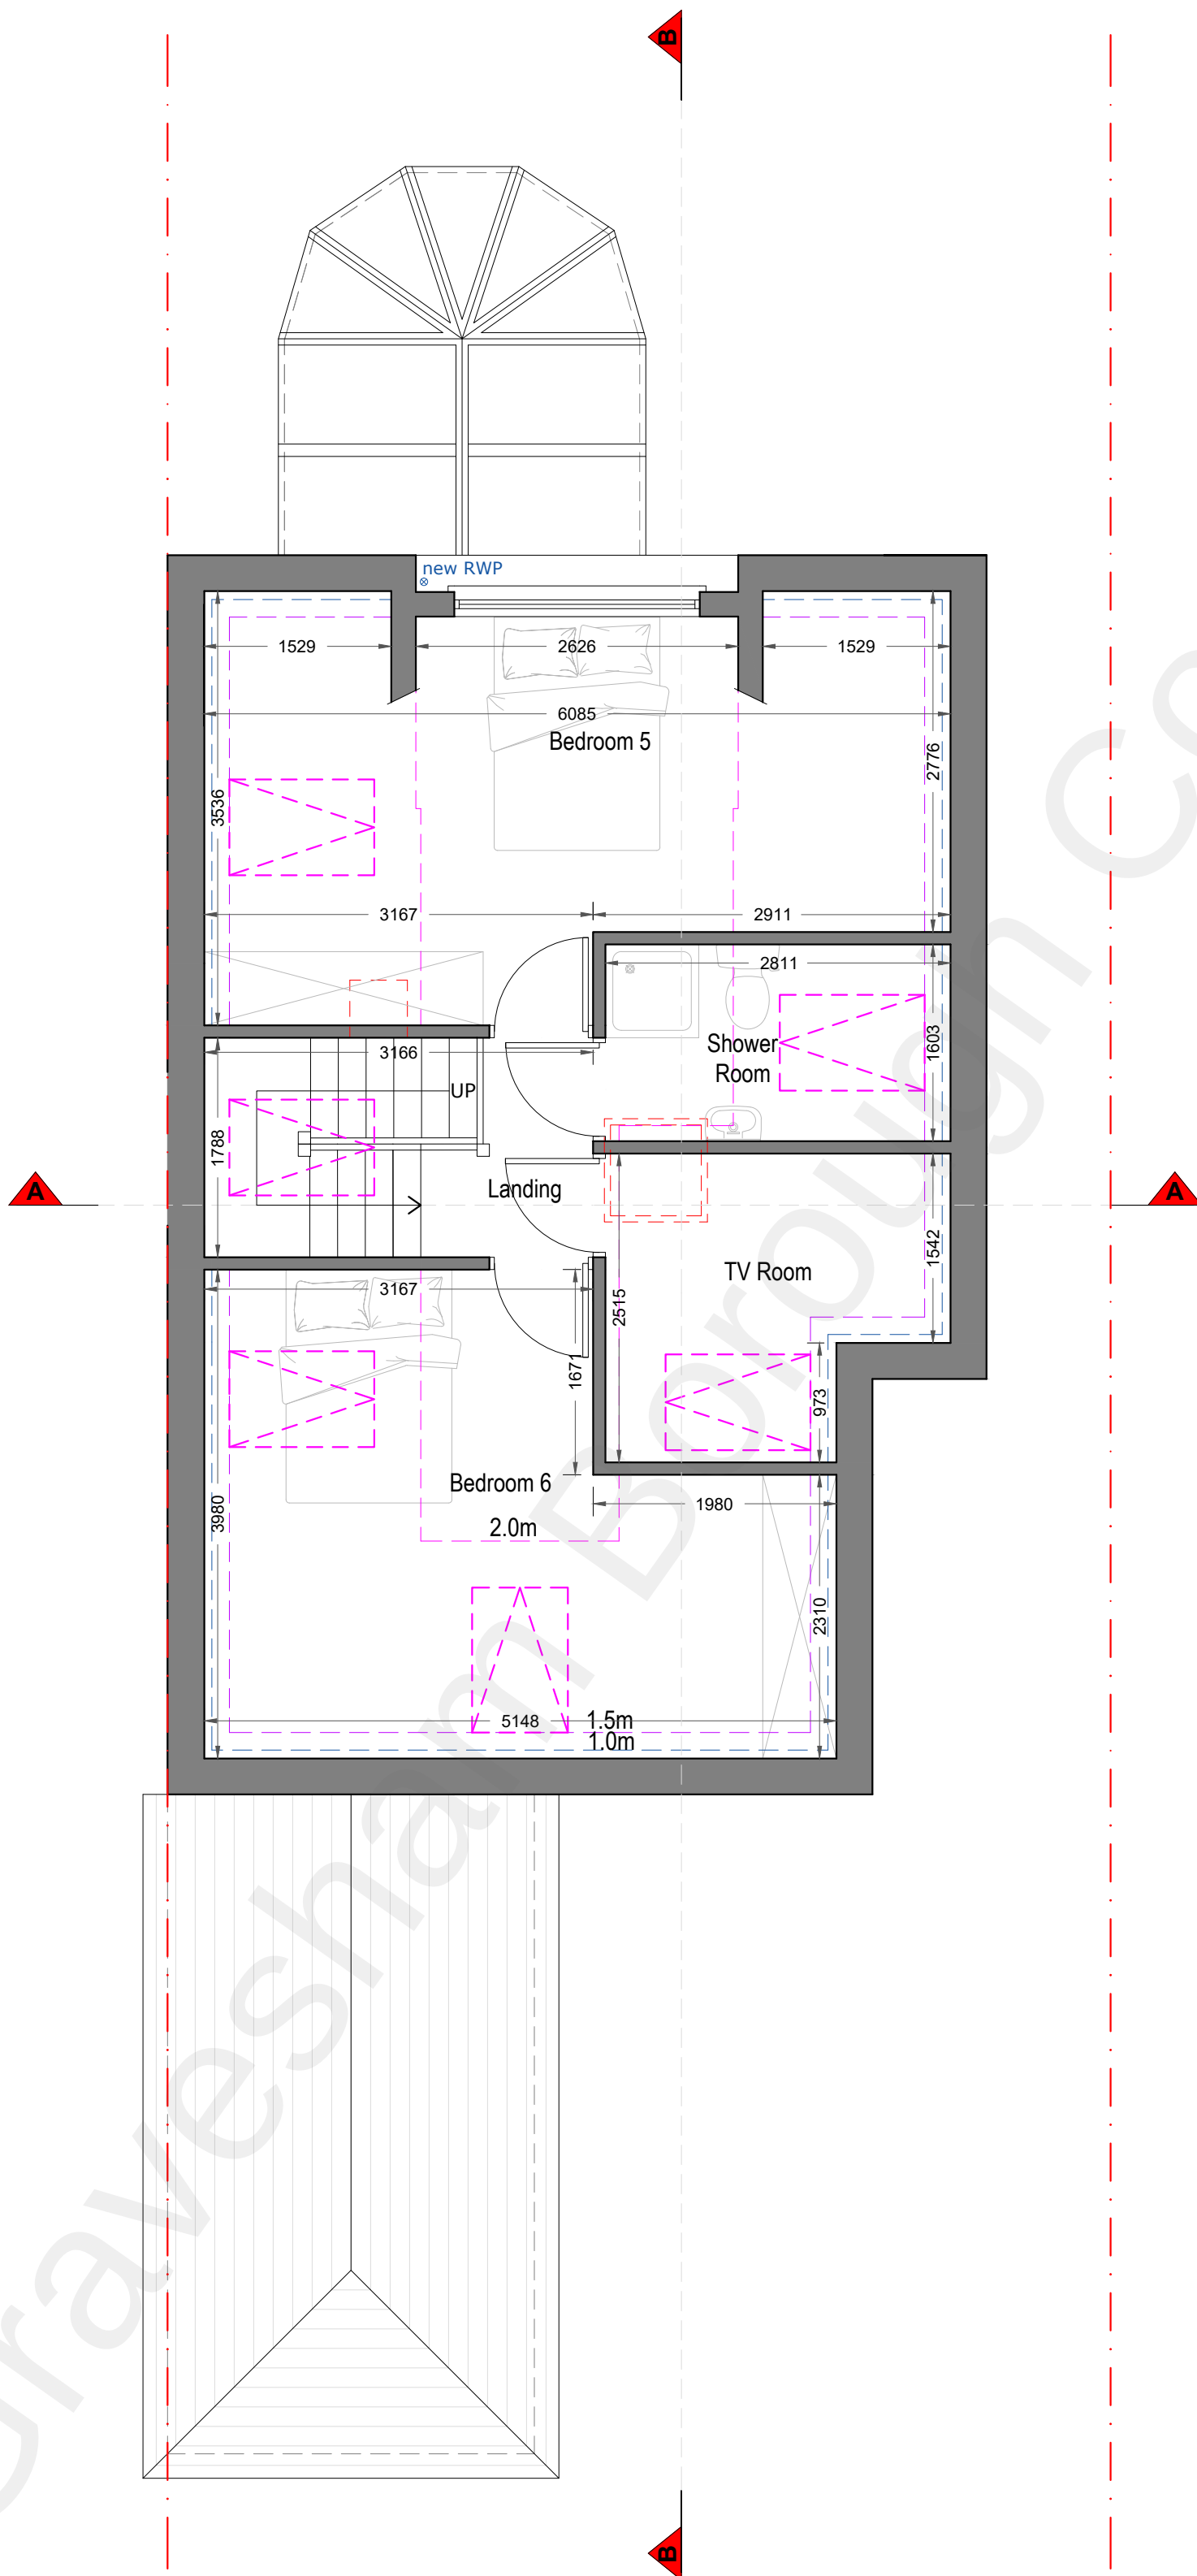

Proposed Loft Plan

Proposed first floor area ca. 48.28 m²
Additional Area: 48.28 m²

- GENERAL KEYS**
- Boundary line
 - Existing walls
 - Existing removed
 - Proposed walls
 - Proposed Rooflight

REV	DESCRIPTION	DRN	CHK
PP3	PLANNING DRAWINGS	MW	FD
		20.05.2022	29.05.2022



Job Title
Loft conversion at
42a Hollybush Road, DA12 5QQ

Drawing Status
Planning Drawings

Client
Mohamed Elkhoul

Drawing Title
Proposed Loft Plan

Scale 1/50 @ A2, 1/100 @ A4	Drawn MW
Date June 22	Checked FD

Drawing No.
22-0650 - 07

