



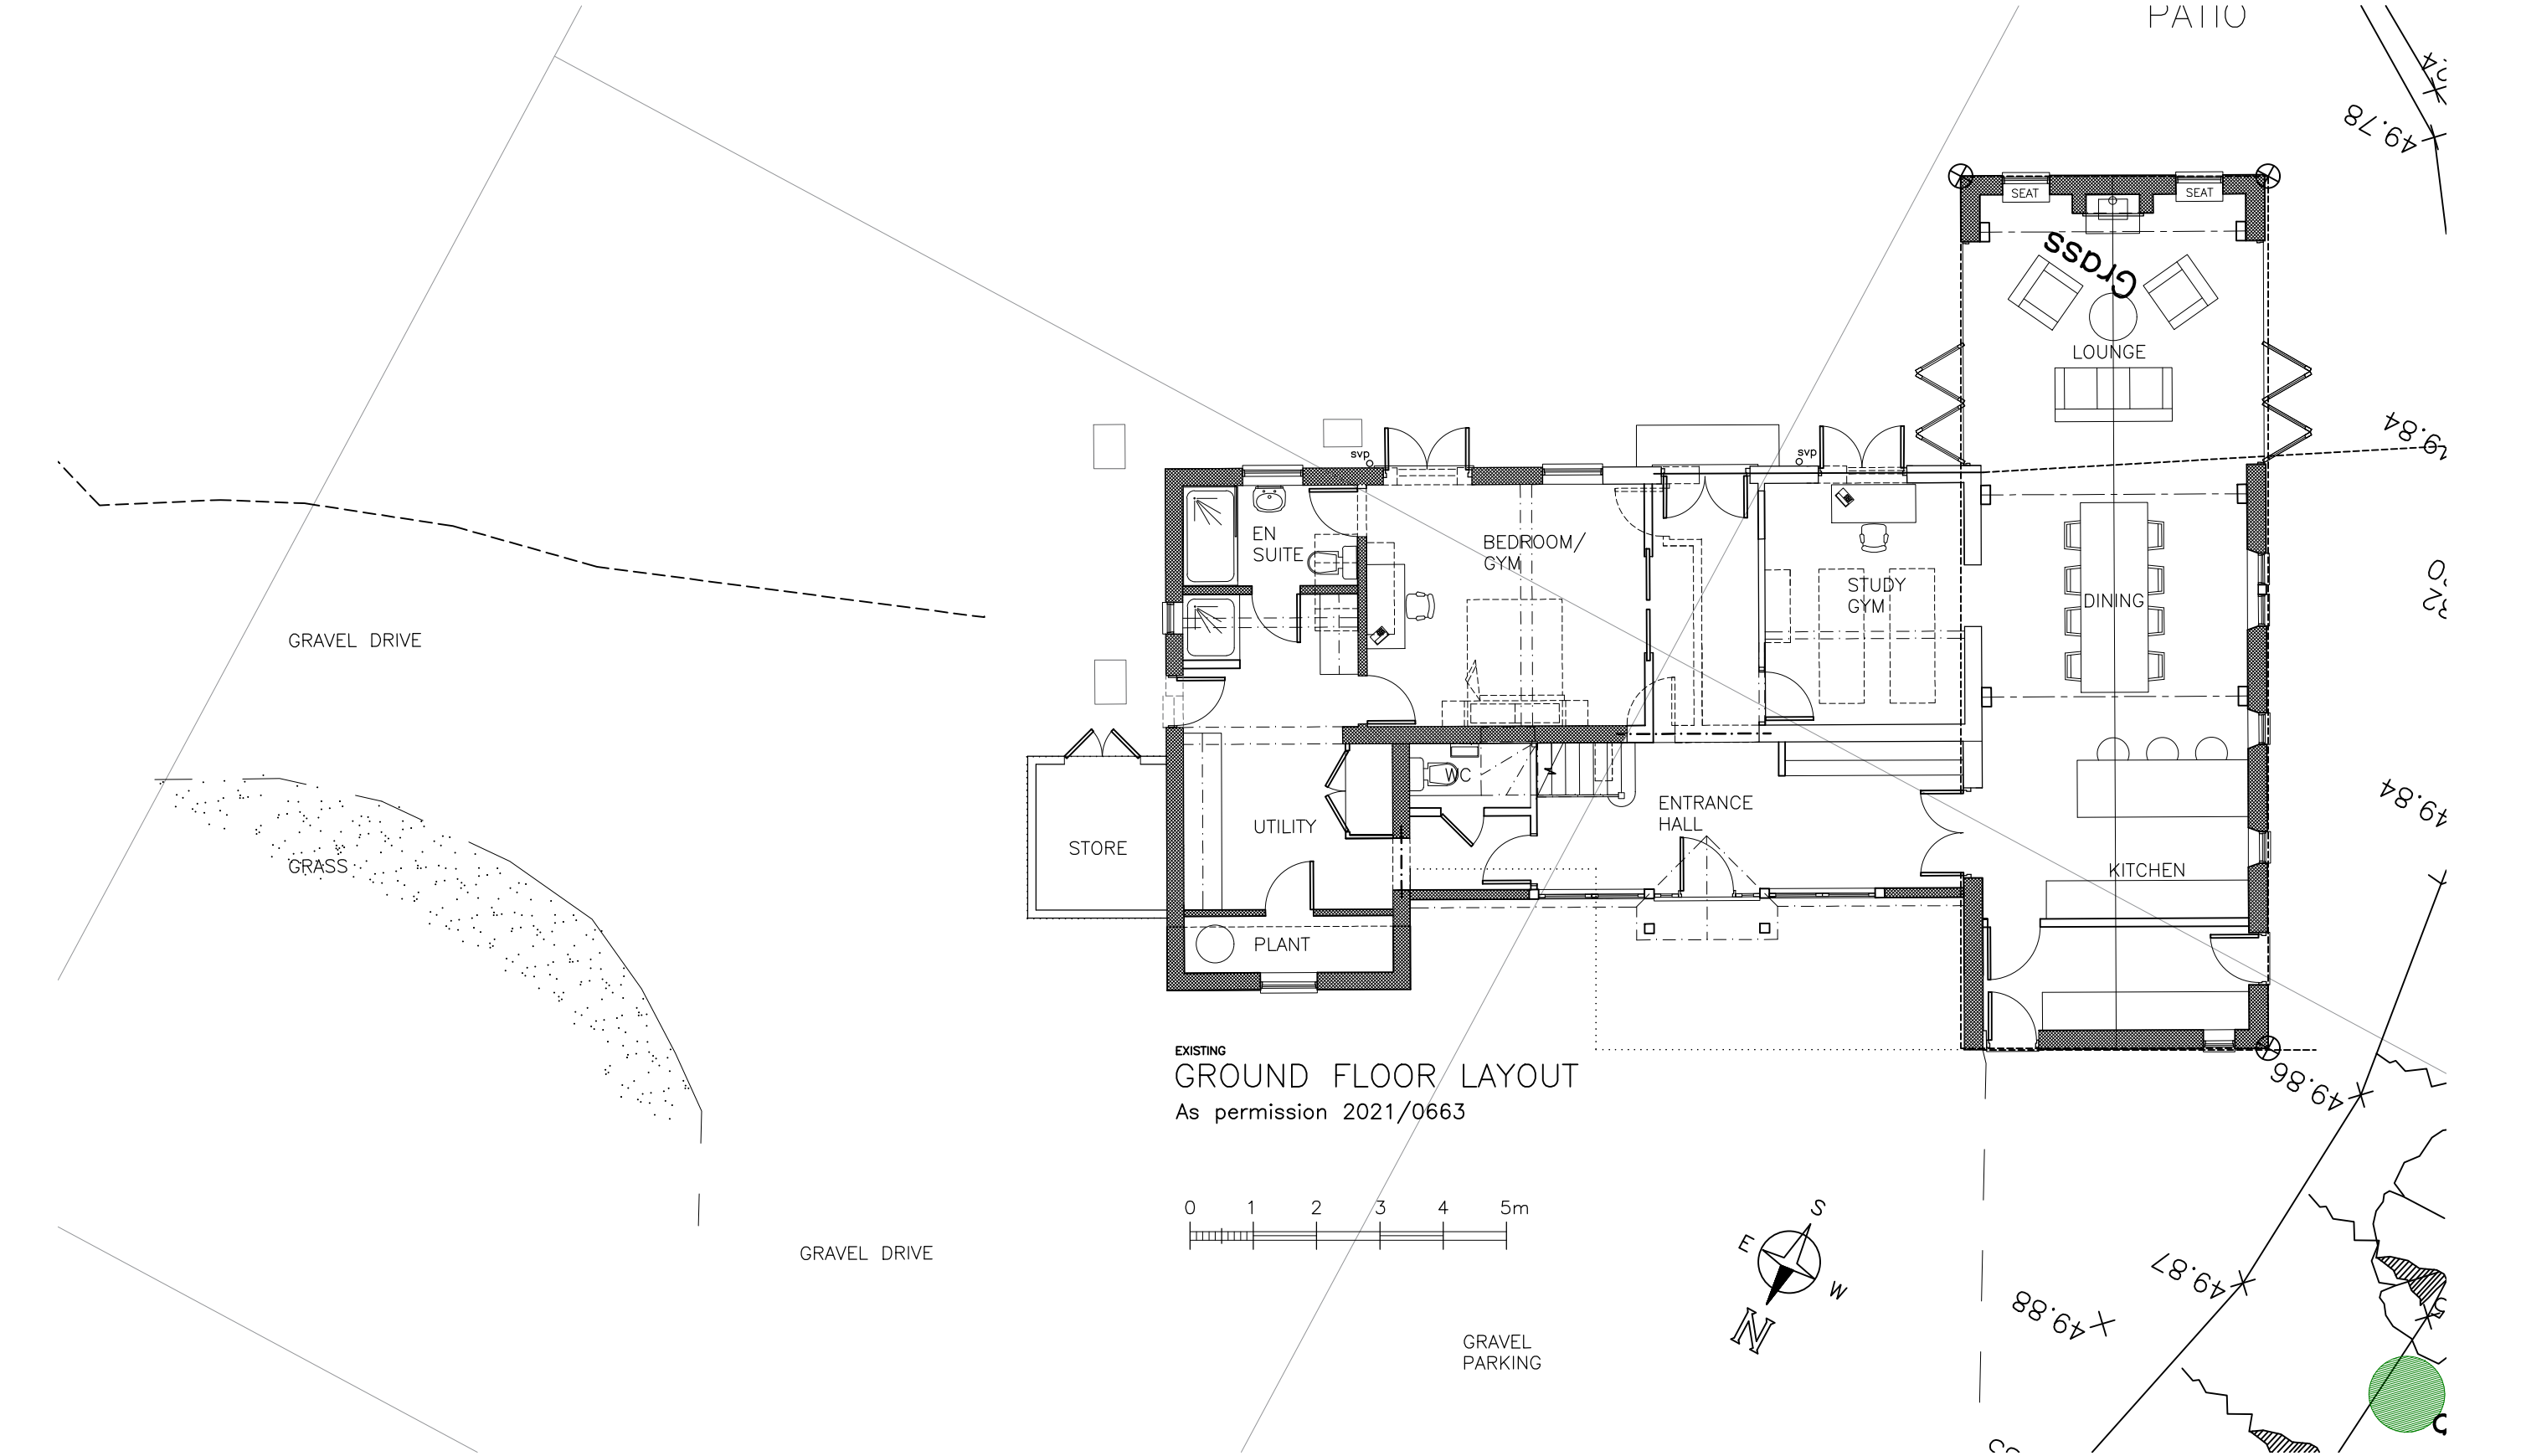

Rev A – Issued for planning – 28.04.2023

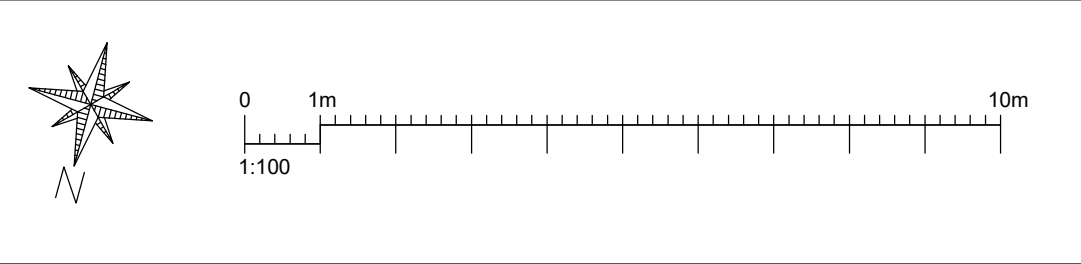

GARDENERS COTTAGE, THE RIDGEWAY,  
SHORNE, DA12 3LB

PROPOSED REPOSITION DOUBLE GARAGE

EXISTING GROUND FLOOR LAYOUT

|             |            |          |           |
|-------------|------------|----------|-----------|
| SCALE       | 1:100 @ A3 |          |           |
| DATE        | JAN 2021   | DRAWN BY | P.O.      |
| CLIENT      |            |          |           |
| DRAWING NO. | 717 – 19   |          | REV.<br>A |

**OLSON DESIGN GROUP**  
INTERIOR & ARCHITECTURAL DESIGN

ISLAND VIEW, 23 HAMPTON PIER AVE  
HERNE BAY KENT CT6 8EW  
pennyolson7@hotmail.com  
07788972736