
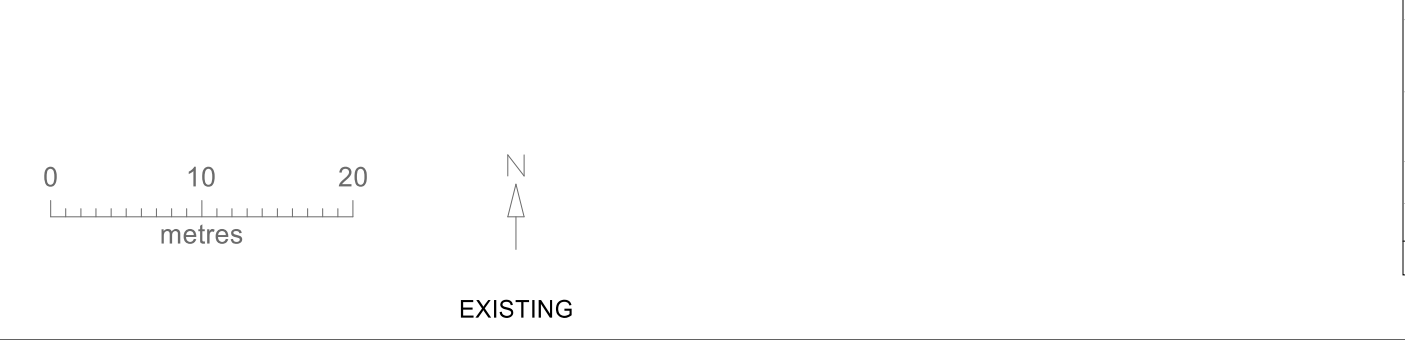


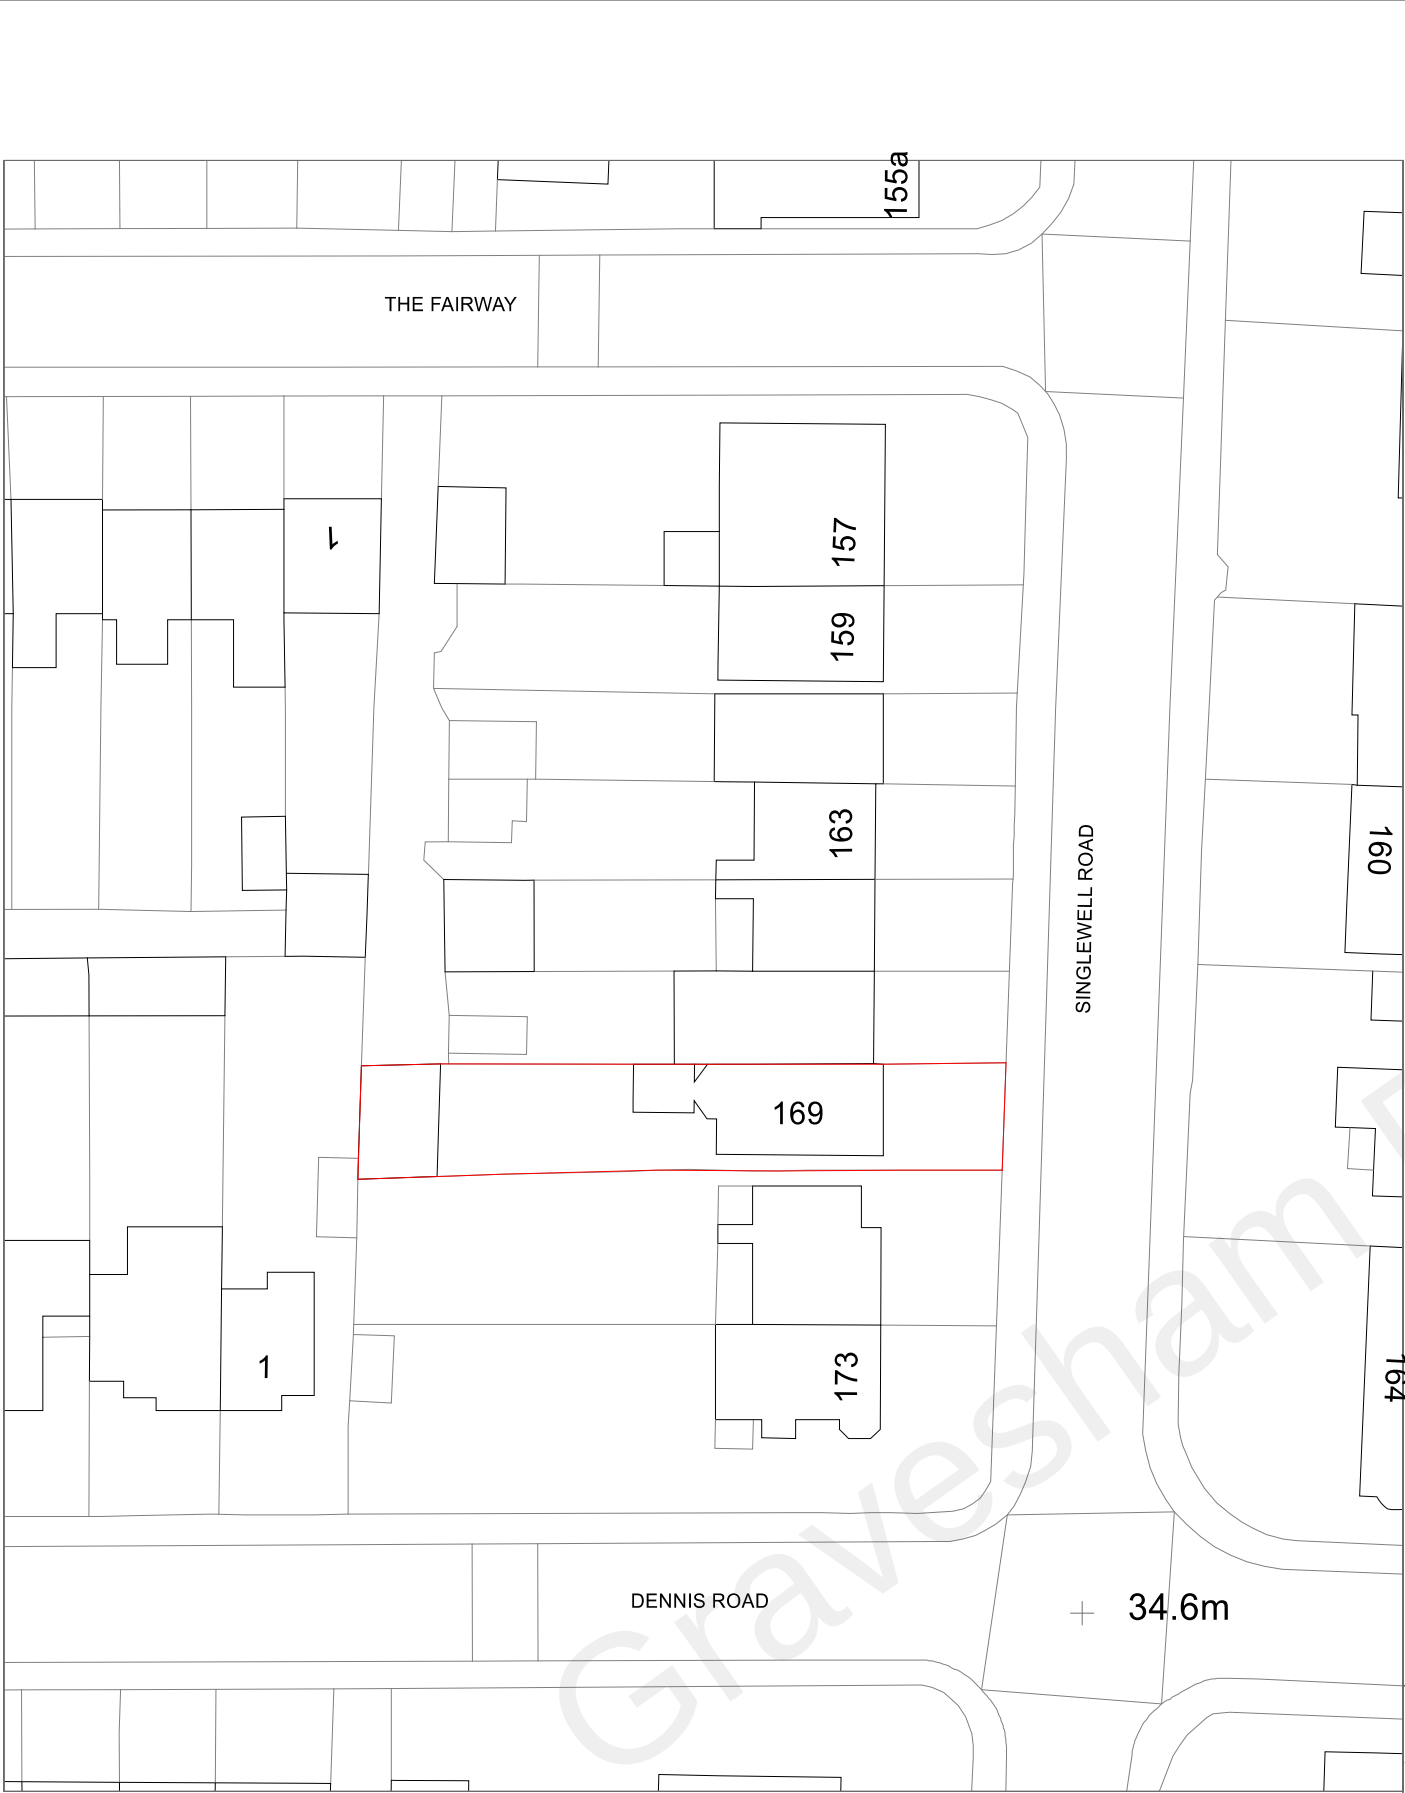

TBT DESIGN SERVICE		
client169 Singlewell Road Gravesend		
projectStorey rear extension		
drawing titleBLOCK PLAN		
drawing scales1:500	drawing no.2068 BLOCK PLAN	
dateFebruary 2022	revision	RC
PLANNING		

PROPOSED