



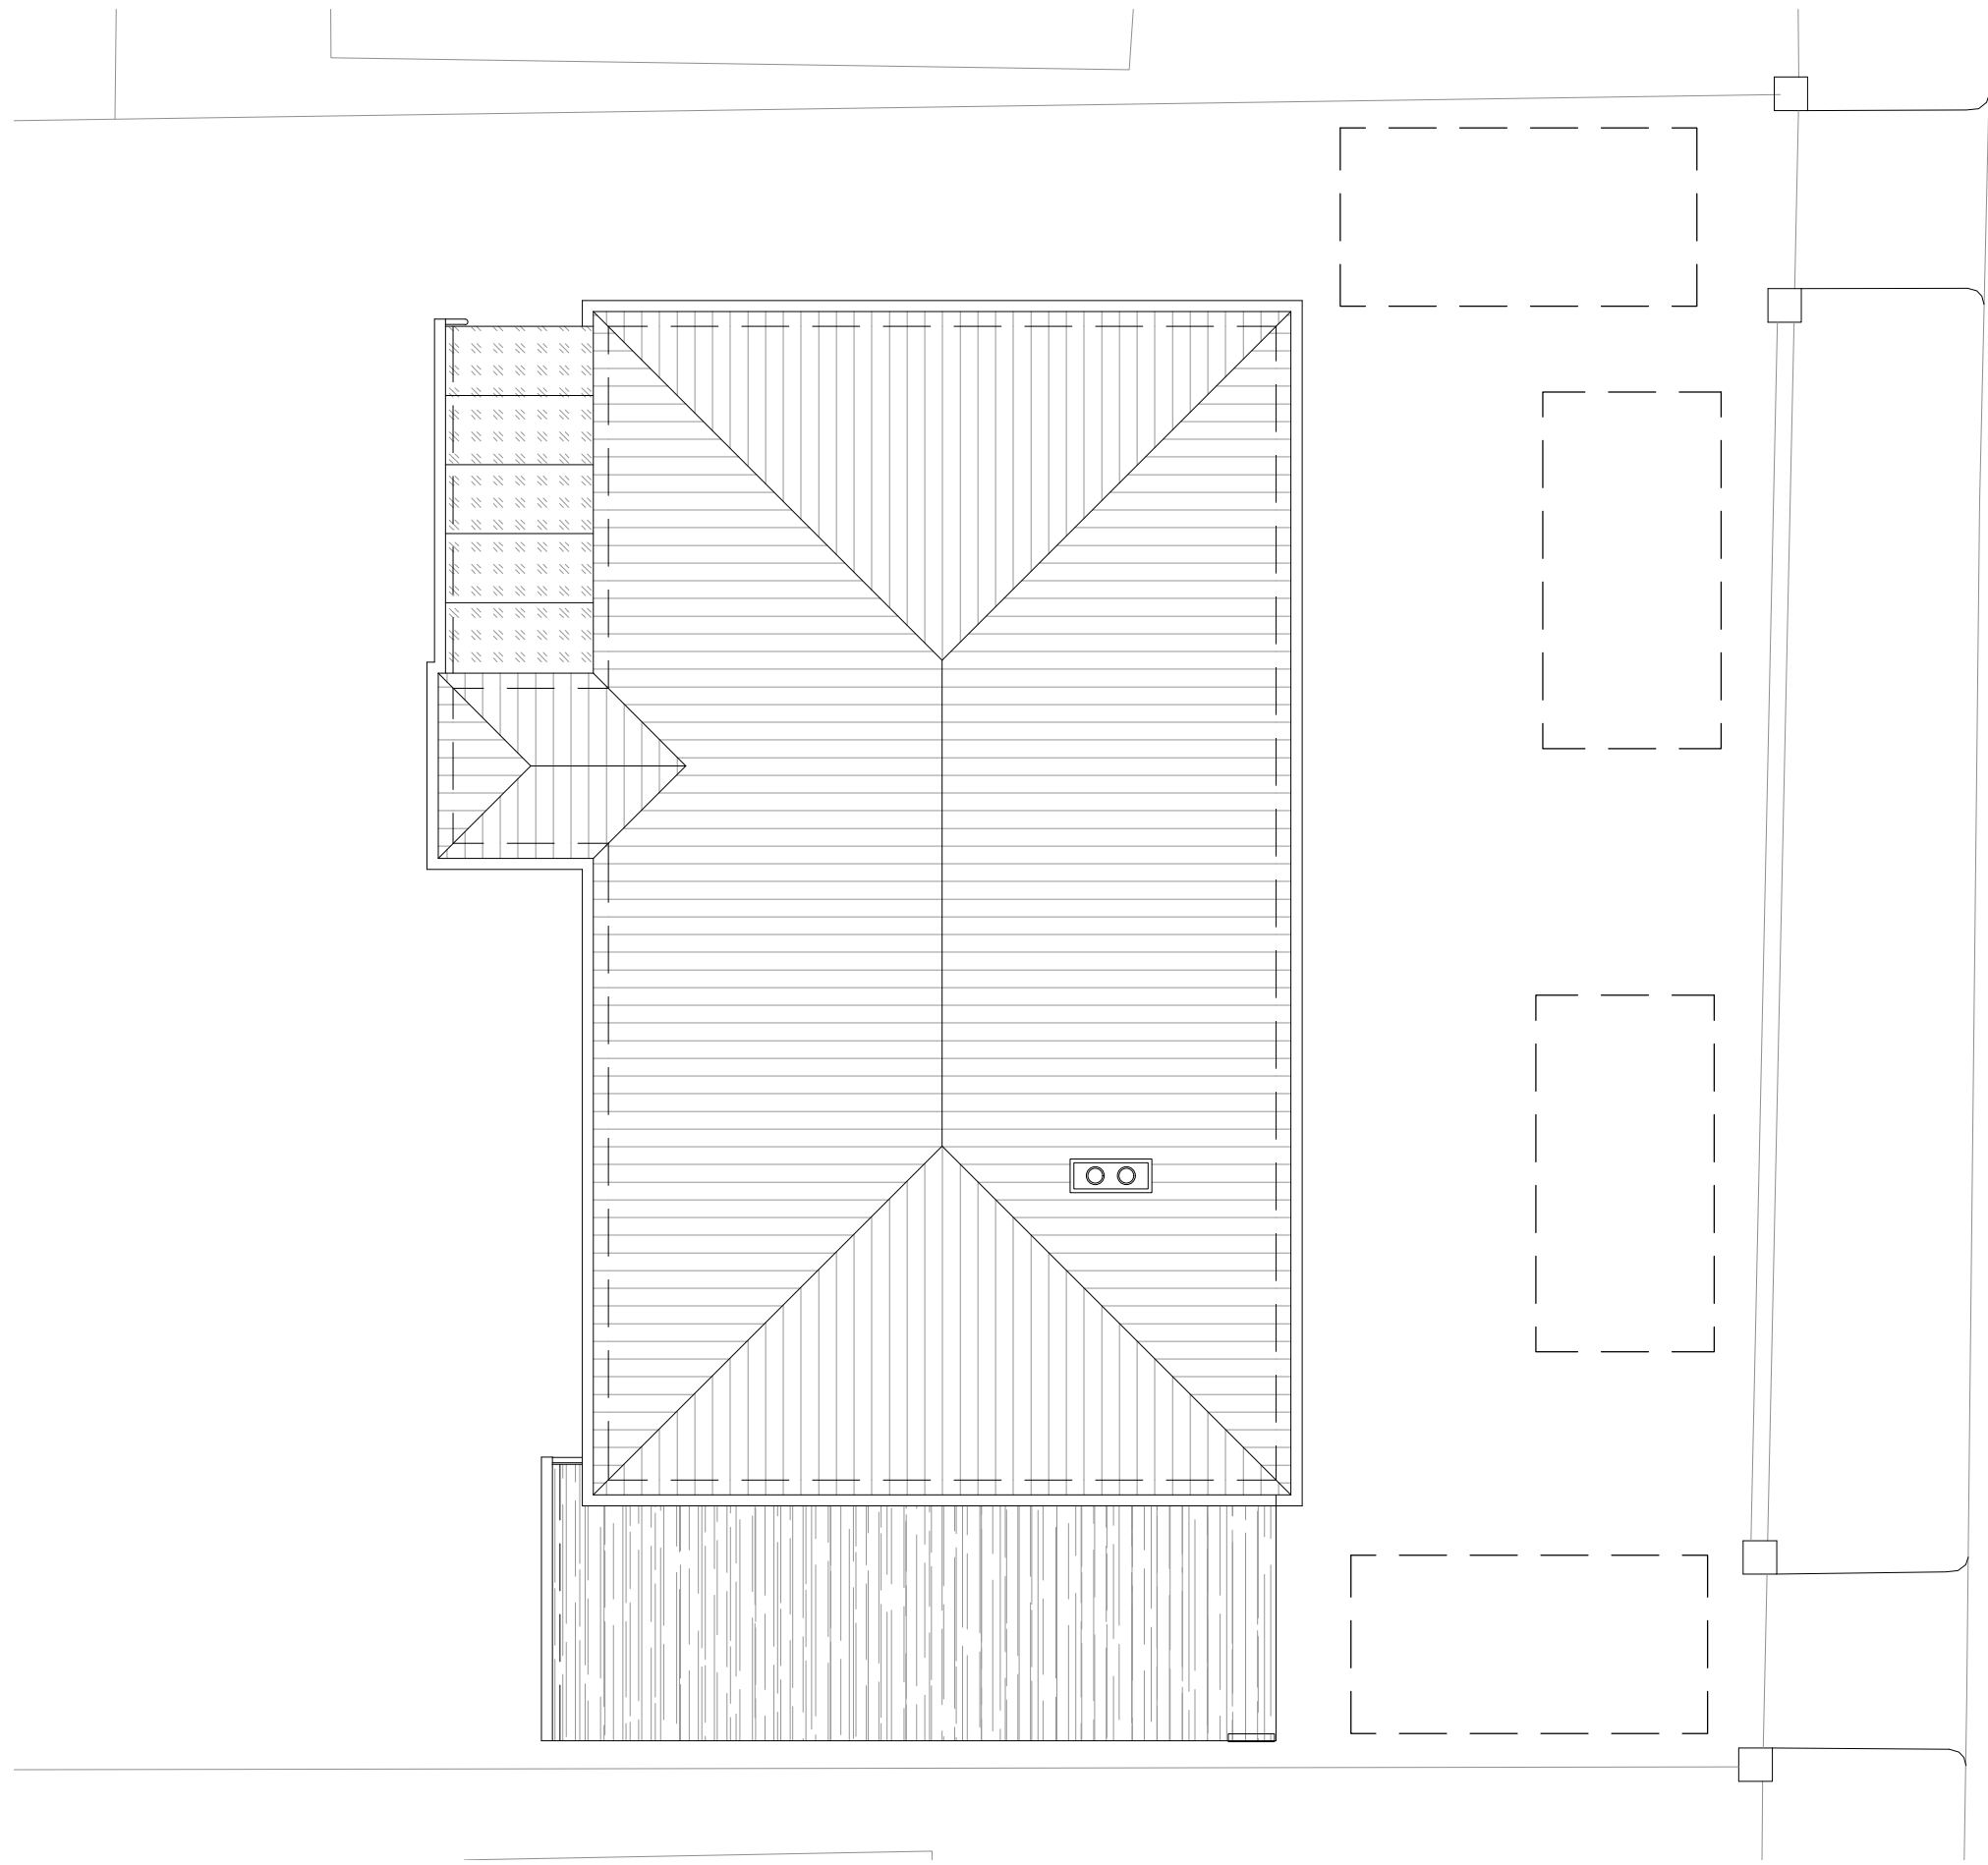


EXISTING CAR PARKING PLAN @ 1 to 100 Scale

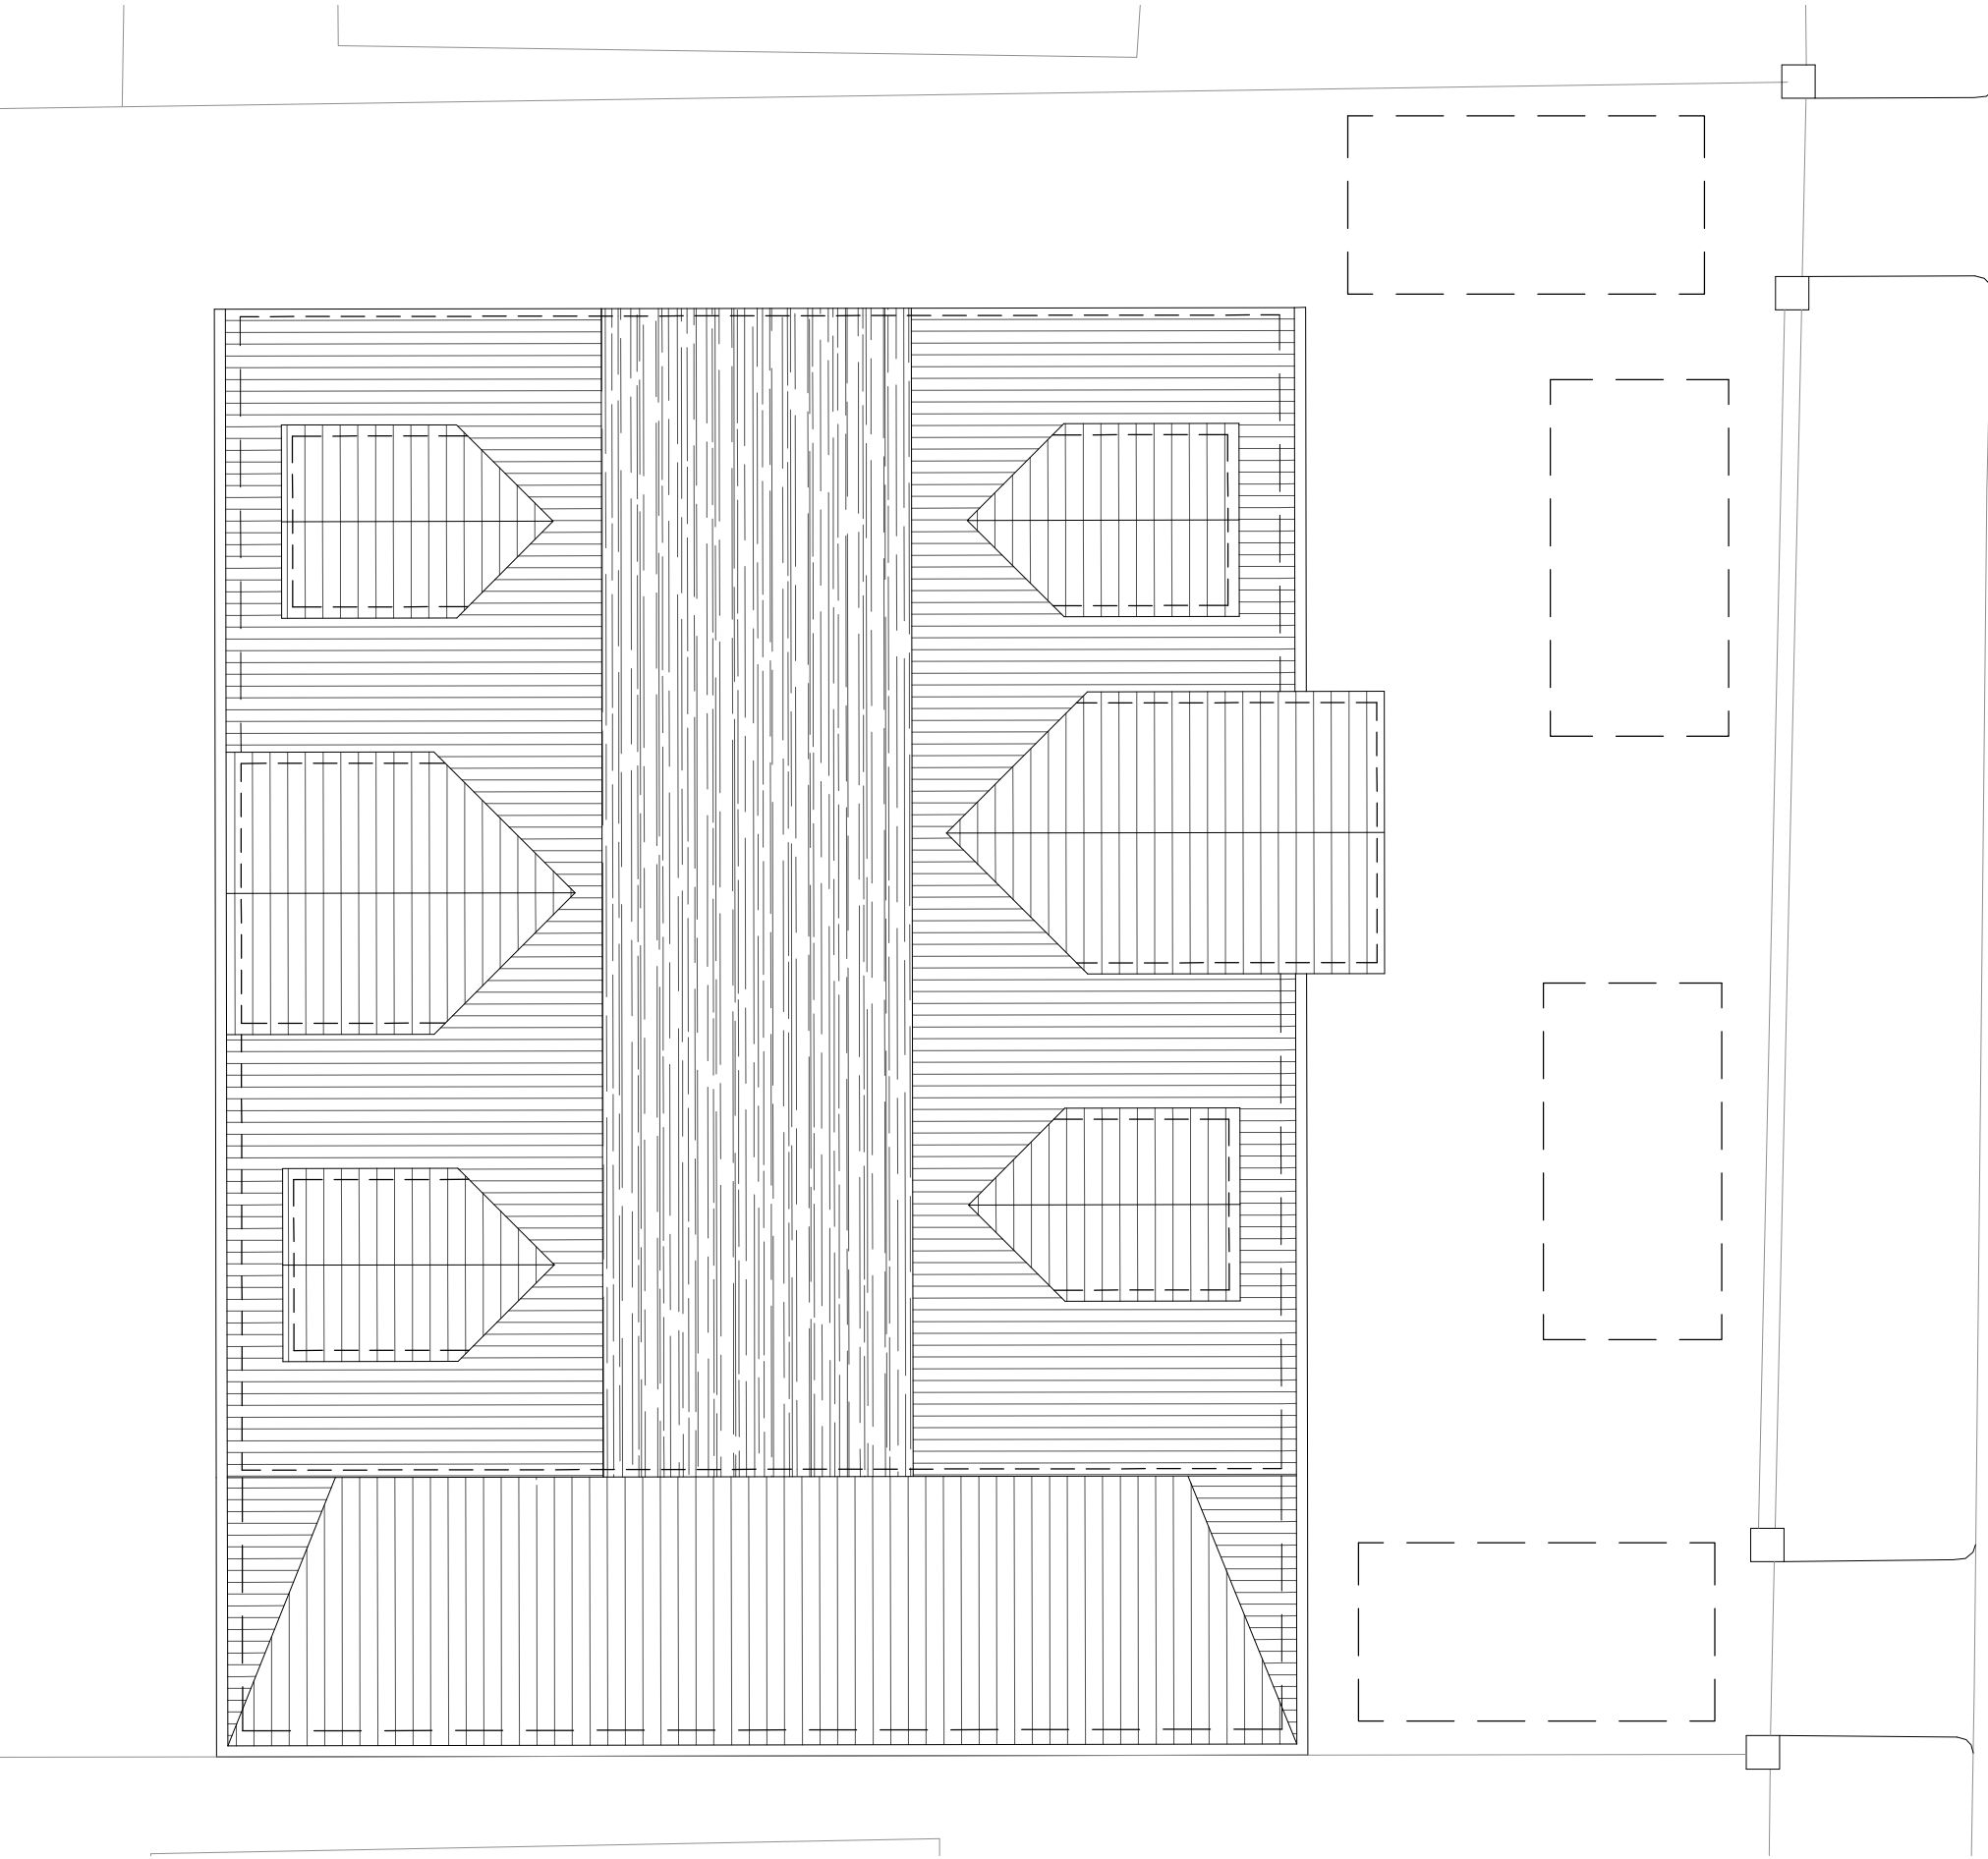


PROPOSED CAR PARKING PLAN @ 1 to 100 Scale

LEWIS ROAD


LEWIS ROAD

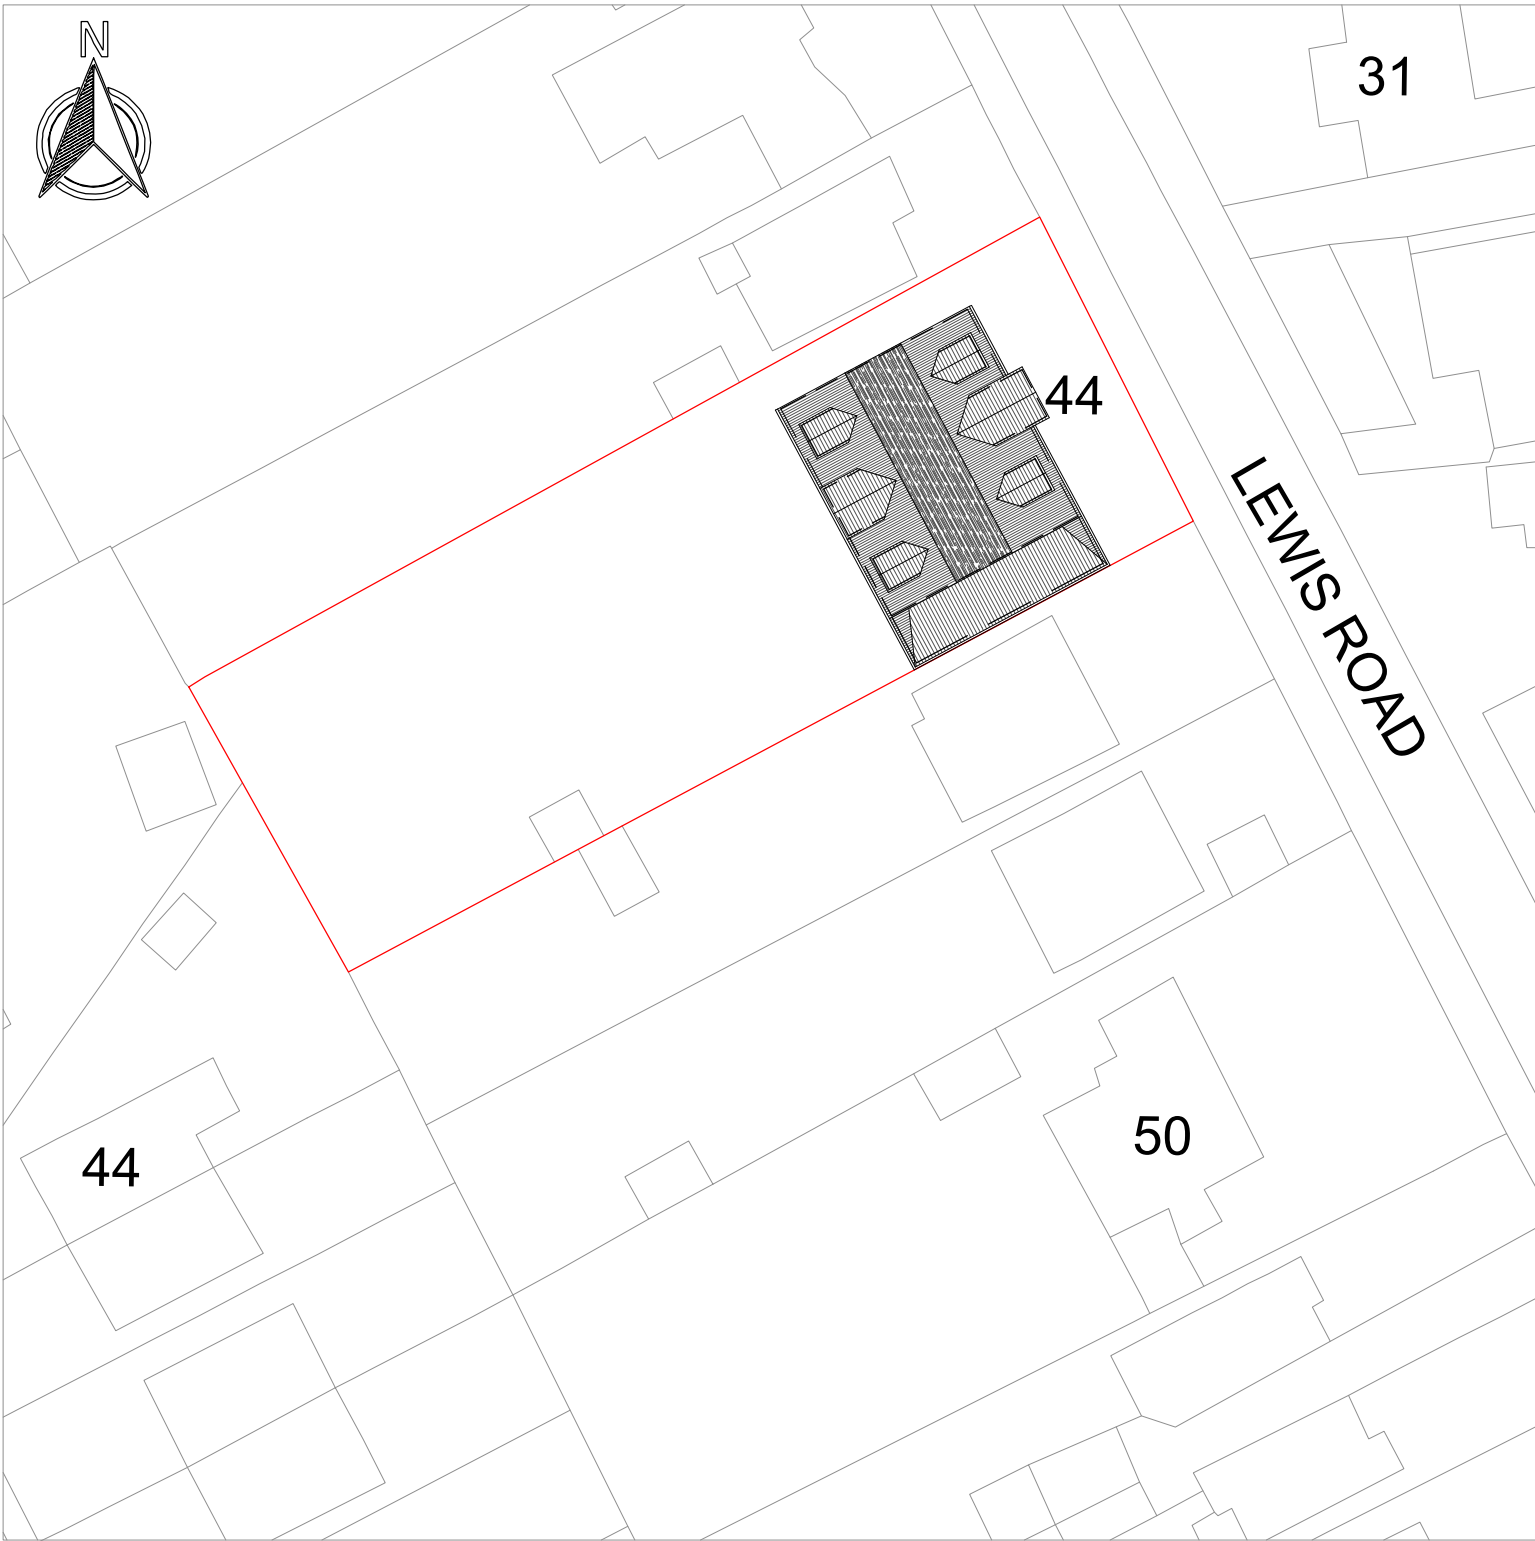

PROPOSED BLOCK PLAN
Scale 1:500

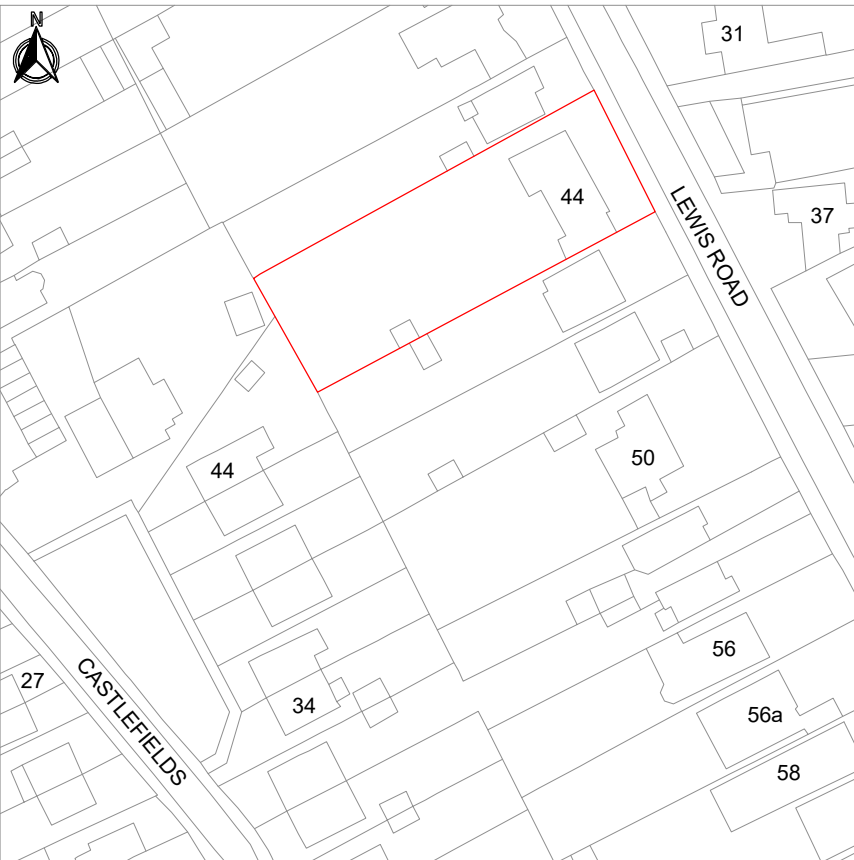

LOCATION PLAN
Scale 1:1250

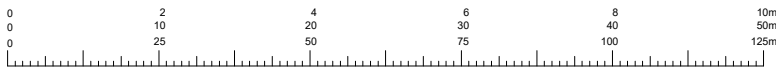

TITLE: Single Storey Rear Extension and Loft Conversion with Front and Rear A shape Dormers At 44 Lewis Road, Istead Rise, Gravesend DA13 9JG				
DRAWING TITLE: Location Plan and Proposed Block Plan And Existing and Proposed Car Parking Plans.		SCALE 1:100, 1:500 1:1250@A1 NOV 2025	DATE 1802/06A	DWG NO 1802/06A
D.R.A. LUMSDEN D.R.A. LUMSDEN LTD. B.Eng(Hons)/C.Eng.M.I.Struct.E. 23 Castlefields, Istead Rise, Kent DA13 9EJ				