30 KING STREET

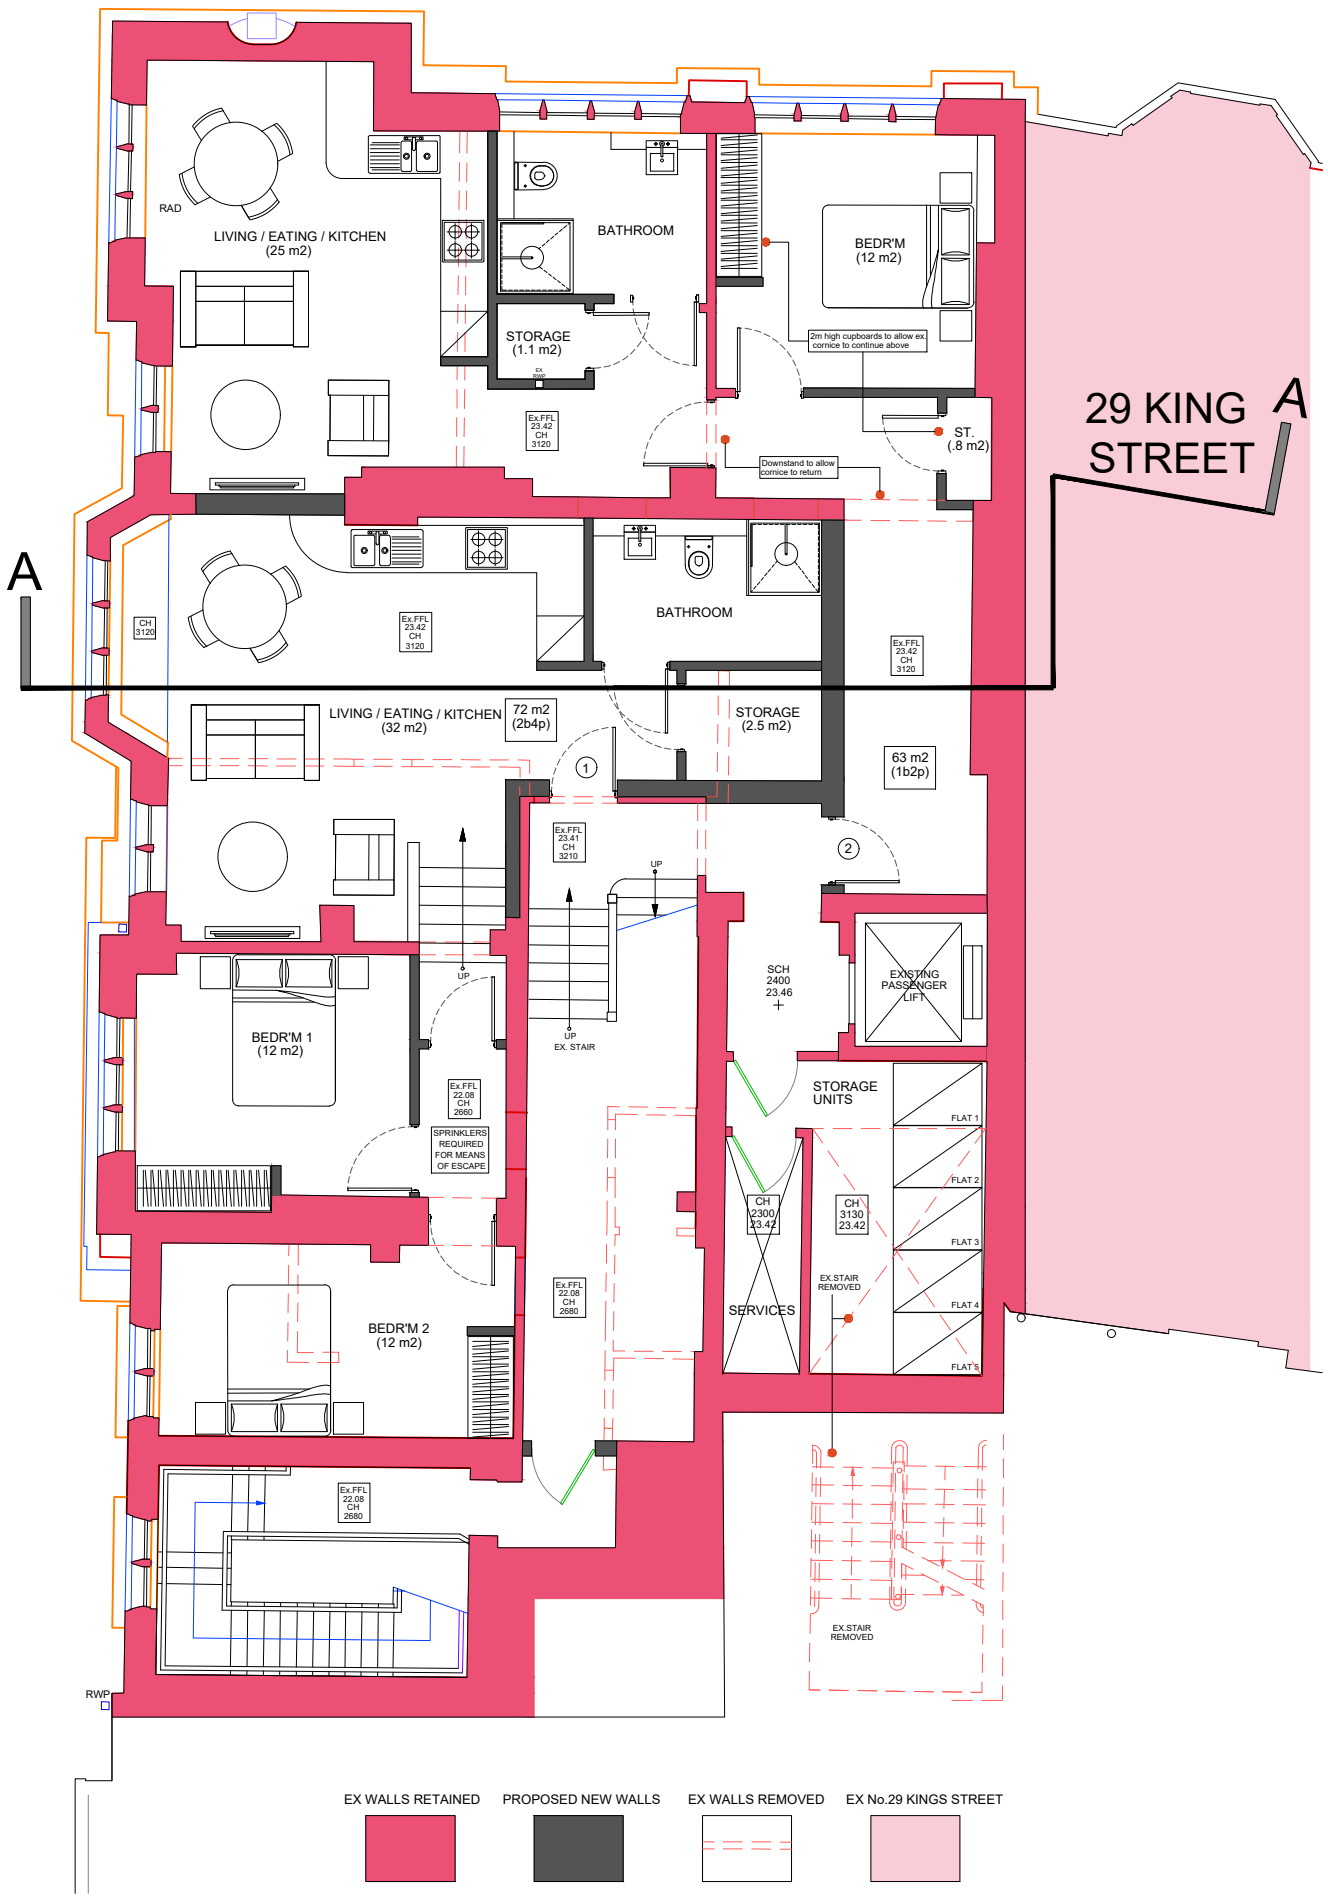

PROPOSED FIRST FLOOR

REVISION	DATE
A -Minor update in line with HCUK comments	2.2.26

living in modern environments

LIME Architects

Studio 1, The Forge
20 Beardell Street
London SE19 1TP

E richard@LIME.uk.com

PROJECT TITLE
No.30 KING STREET
GRAVESEND
DA12 2XX
Application for conversion of 1st,2nd & 3rd floors into residential

CLIENT
4KIWI LTD

DRAWING TITLE
PROPOSED FIRST FLOOR
No.30 KING STREET

DATE
JANUARY 2026

DRAWN BY	DRAWING No.	Revision
LIME	P-366- 26 - 14	A

SCALE
A3 @ 1:100

0 1 2 3 4 5
(m)