




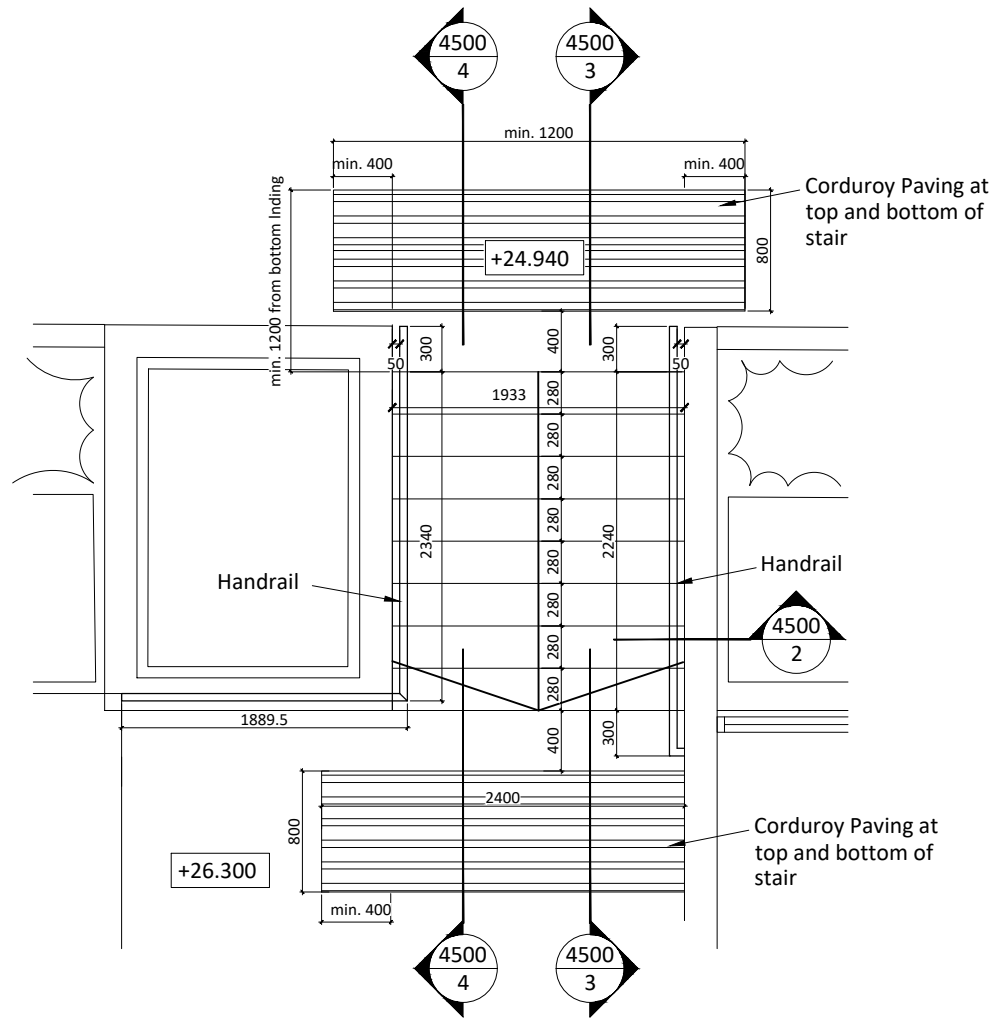


1 ENTRANCE STAIR PLAN DETAIL
SCALE 1:50

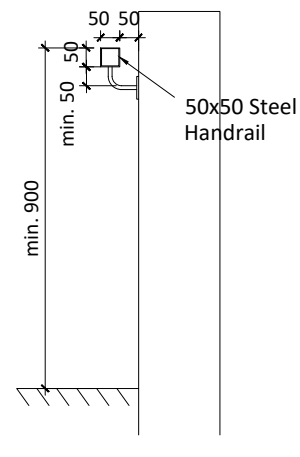


2 ENTRANCE STAIR RAILING
SCALE 1:20

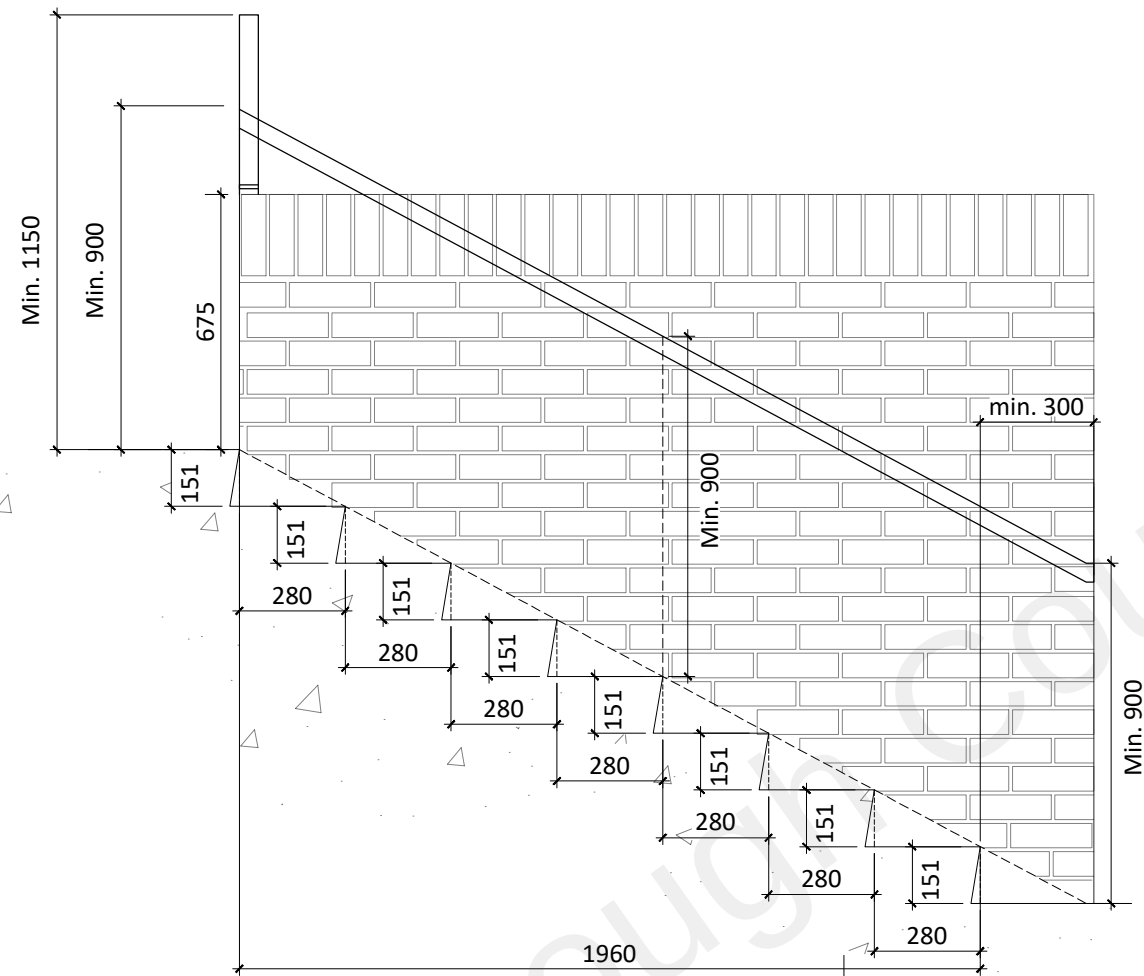

4 ENTRANCE STAIR PLANTER
SCALE 1:20

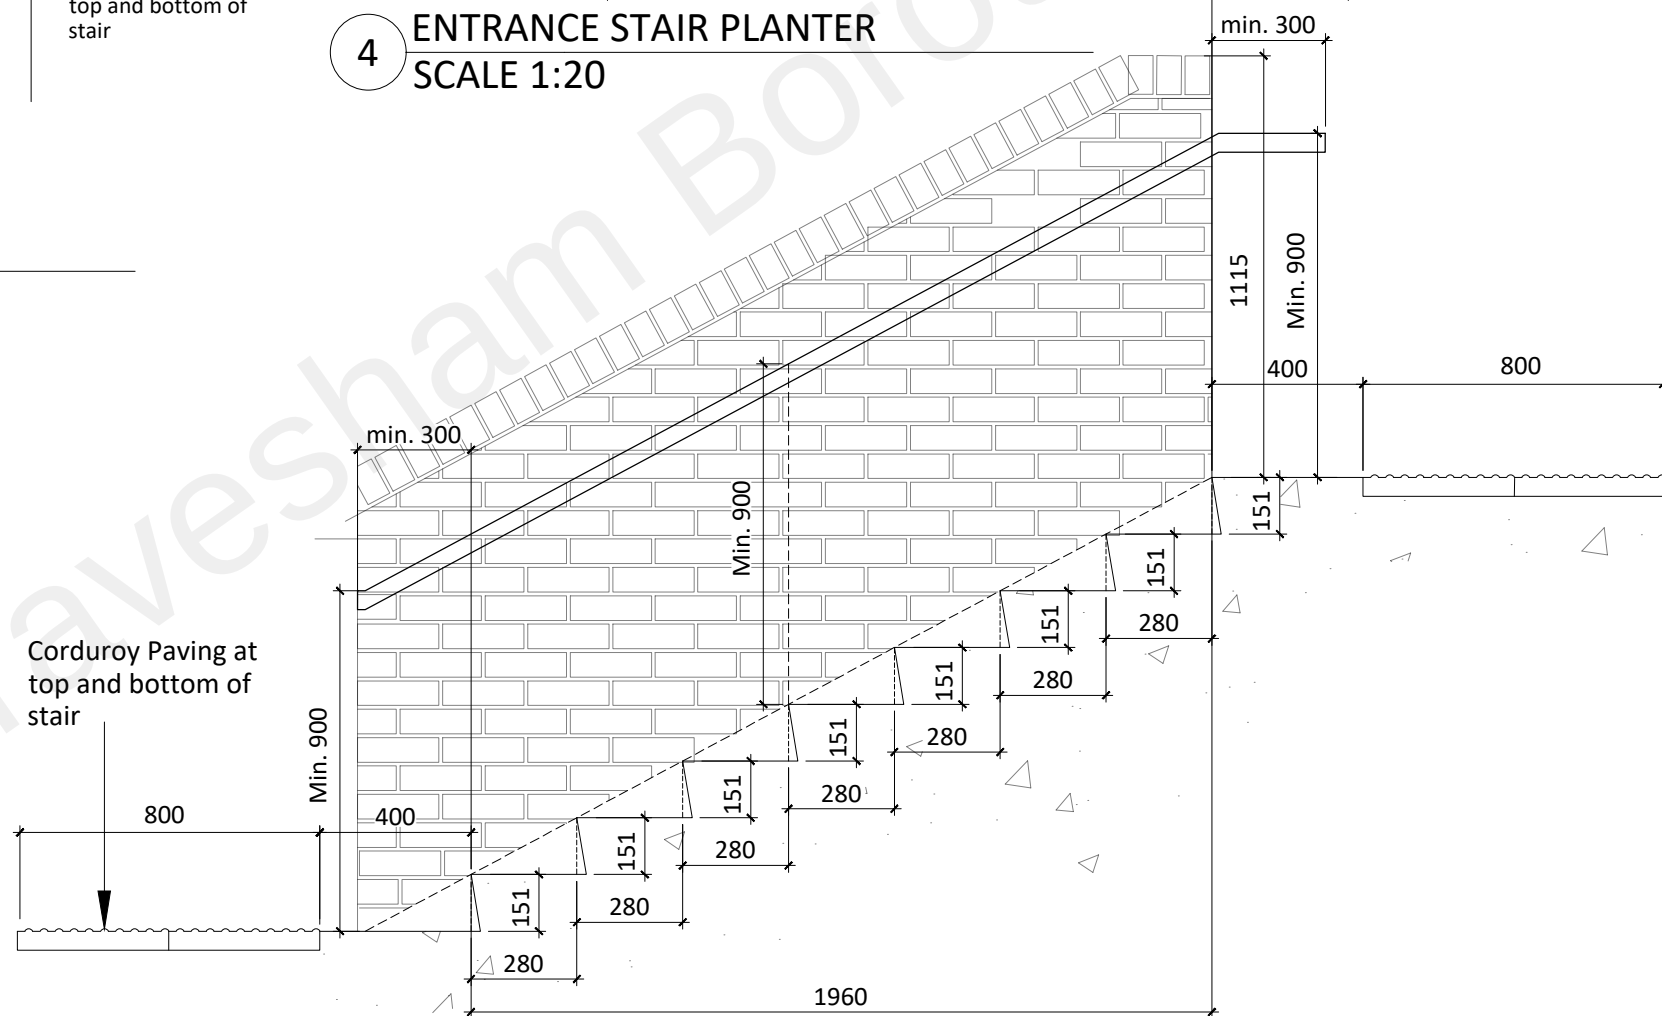

3 ENTRANCE STAIR SECTION DETAIL
SCALE 1:20

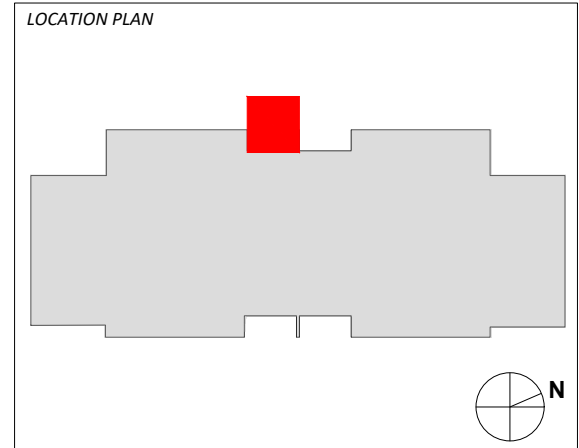

Notes:
Do not scale. All dimensions are in millimetres unless otherwise stated.
This drawing should be read in conjunction with all relevant project information and contract documentation. All dimensions to be checked prior to fabrication and/or commencement of works. All works to comply with all relevant legal standards, building regulations and warranty provider requirements. Report any discrepancies, if in doubt ask.

Revisions:					
Rev	Status	Date	Description	Drn	Chkd
P01	S3	08.06.21	Preliminary Issue - For Comment	DR	
C01	S3	06.12.21	Construction Issue - Scale bar added	DR	
C02	S3	14.12.21	Construction Issue - Scale bar update	DR	

Client Name:		Westridge			
Project Name:		St Patricks Garden			
Drawing Name:		Entrance Stair Detail			
Drawing Number:		SPG-BPTW-01-ZZ-DR-A-4500	Rev:	C02	Status: A5
Project No:	RIBA Stage:	Drawn By:	Scale:		
19-304	4	DR	As Shown @ A3		

CONSTRUCTION

40 Norman Road,
Greenwich, London
SE10 9QX
t. 020 8293 5175
bptw.co.uk

