


RECEIVED
16 DEC 2021

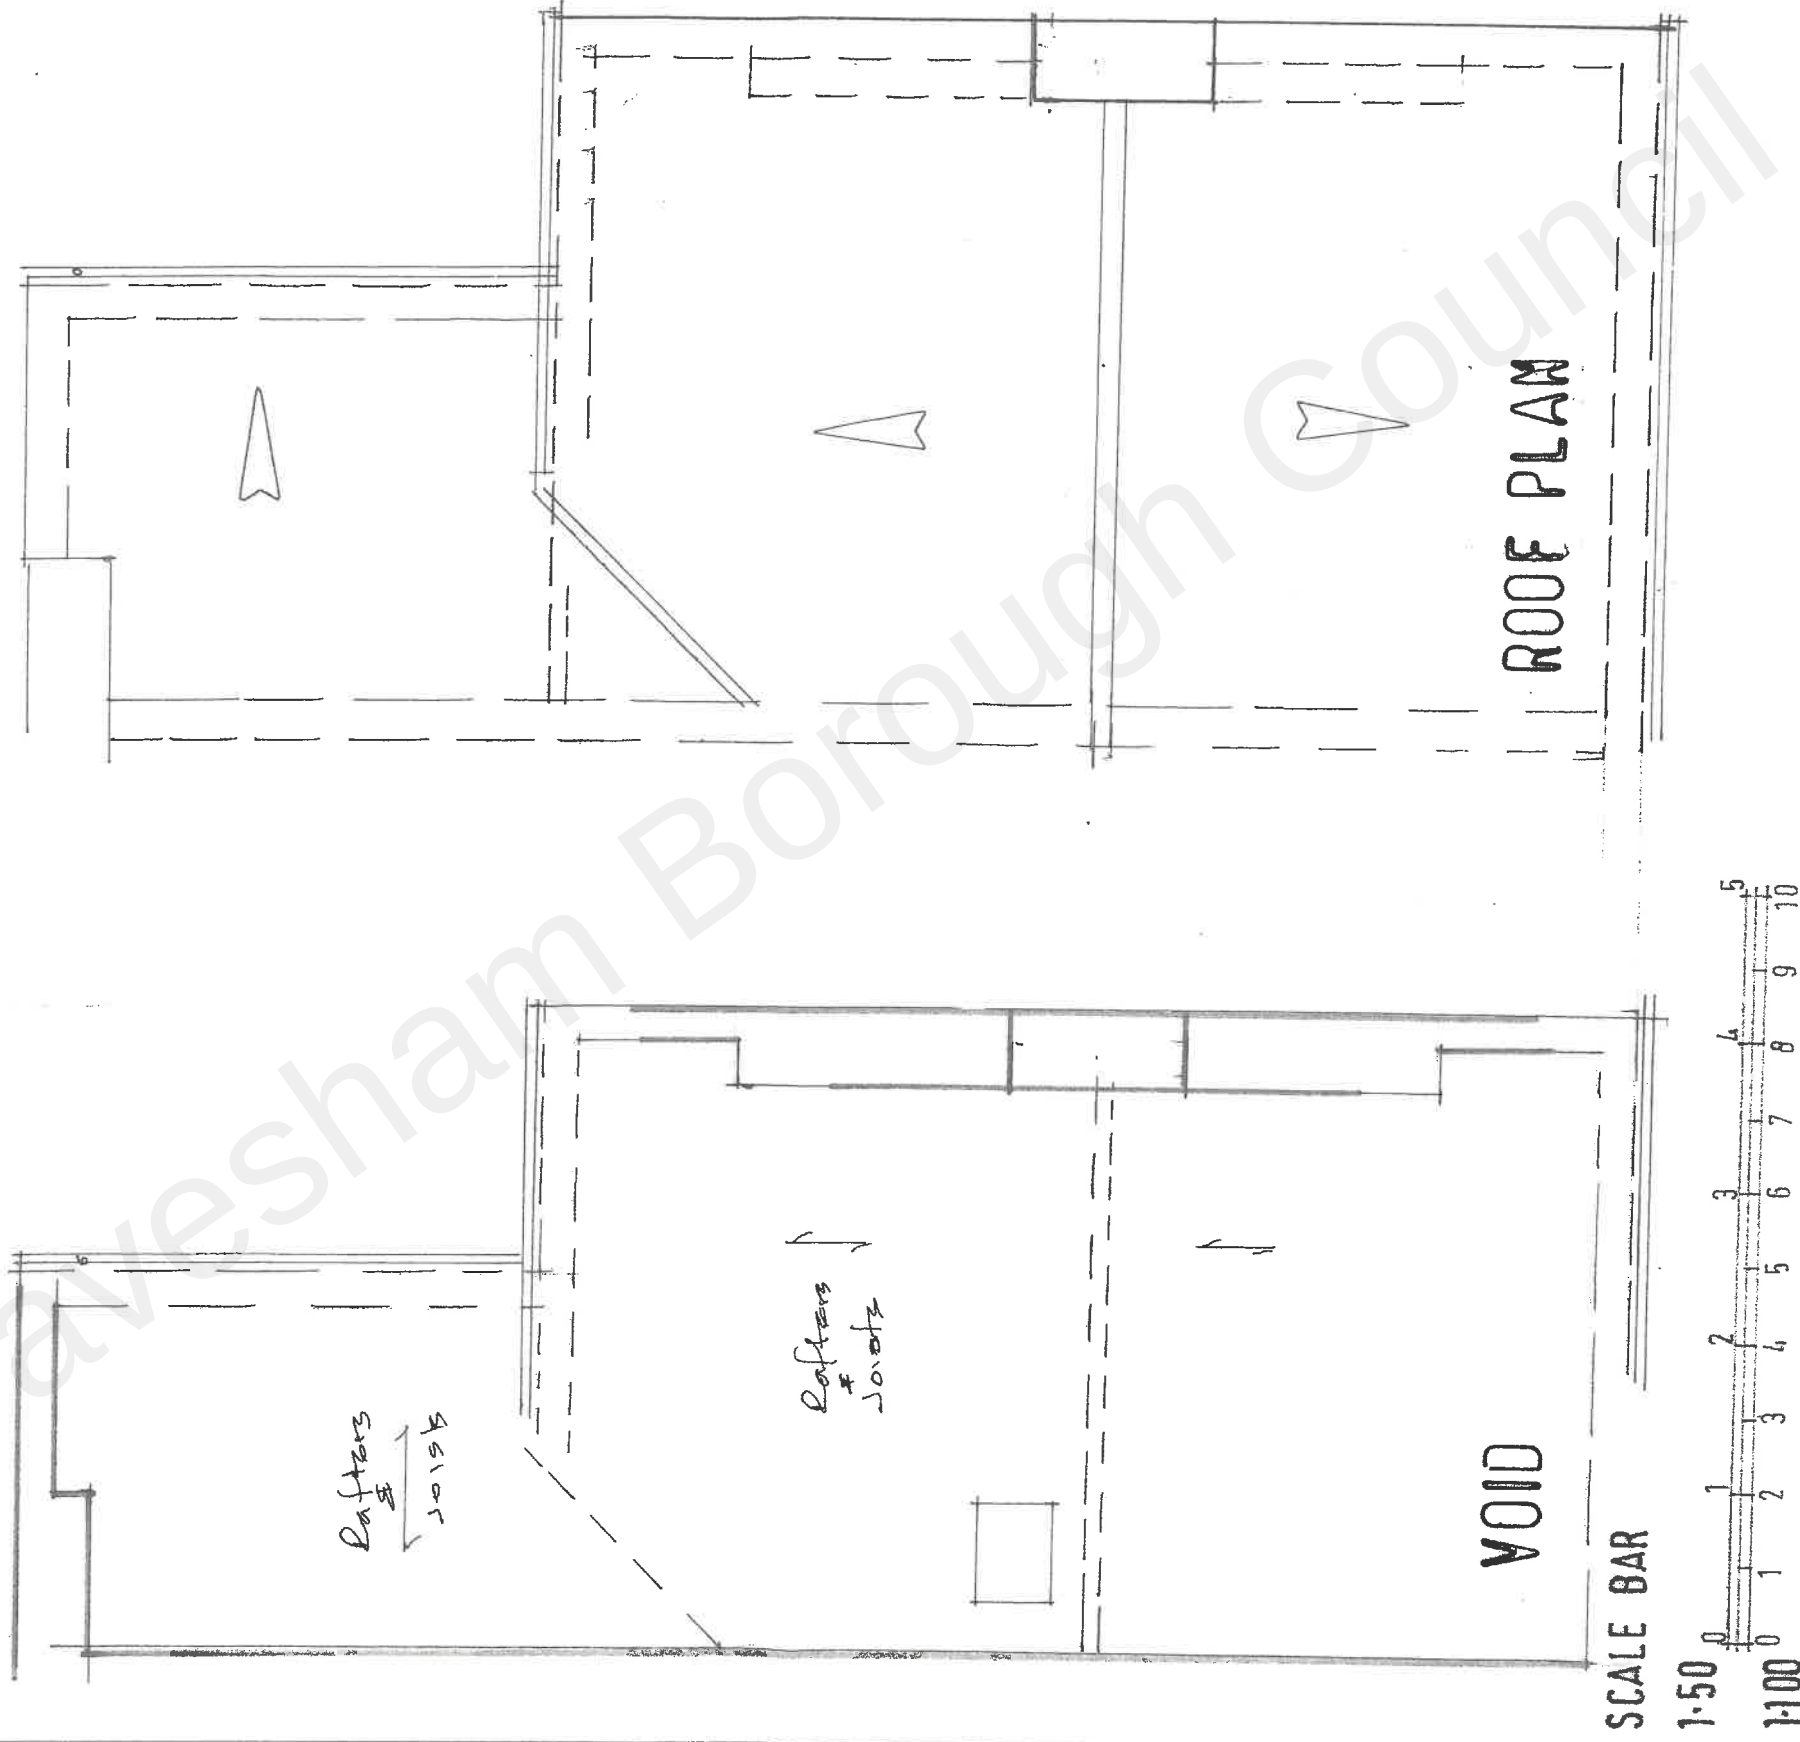

ALL DIMENSIONS TO BE CHECKED ON SITE PRIOR TO THE FABRICATION OF ANY WORKS OR ORDERING OF MATERIALS.
BERNARD ILES RETAIN COPYRIGHT IN AN OWNERSHIP OF THESE DRAWINGS.

PROJECT

13 HOLLYBUSH RD GRAVESEND
DA12 5QG

TITLE

EXISTING ROOF VOID AND ROOF PLAN

Bernard Iles MCIAT

Chartered Architectural Technologist

Mobile: 07778 212 280

E-mail: bernard.iles@gmail.com

DATE

20/12/21

SCALE

1:50

DRAWN

JOB NO.

4556

NO.

03

REVISIONS

REV

DATE