



RECEIVED
16 DEC 2021

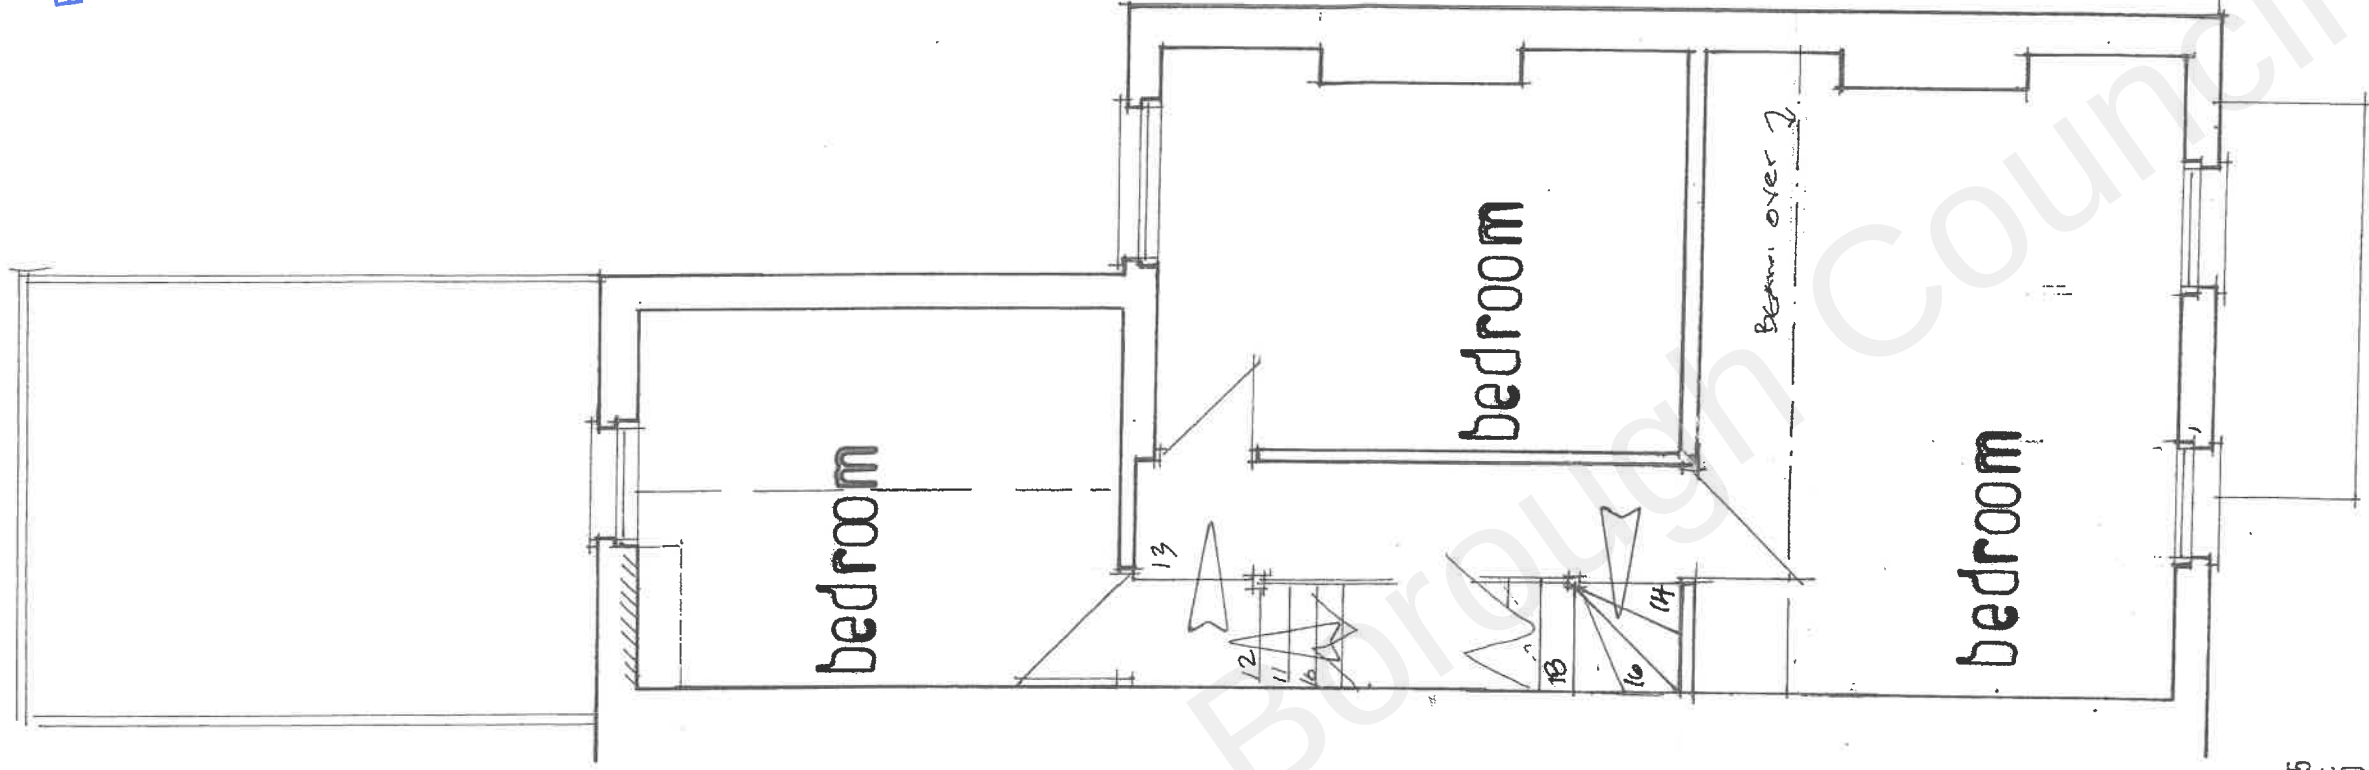

SCALE BAR

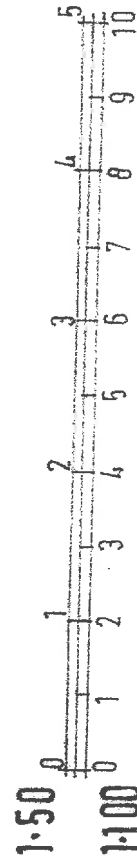

ALL DIMENSIONS TO BE CHECKED ON SITE PRIOR TO THE FABRICATION OF ANY WORKS OR ORDERING OF MATERIALS.
BERNARD ILES RETAIN COPYRIGHT IN AN OWNERSHIP OF THESE DRAWINGS.

PROJECT
13 HOLLYBUSH RD GRAVESEND
DA12 5QG

TITLE
PROPOSED FIRST FLOOR PLAN

Bernard Iles MCIAT
Chartered Architectural Technologist
Mobile: 07778 212 280
E-mail: bernard.j.iles@gmail.com

DATE	SCALE	REVISIONS	
		REV	DATE
20/12/21	1:50		
DRAWN	JOB NO.	NO.	
	4556	05	