



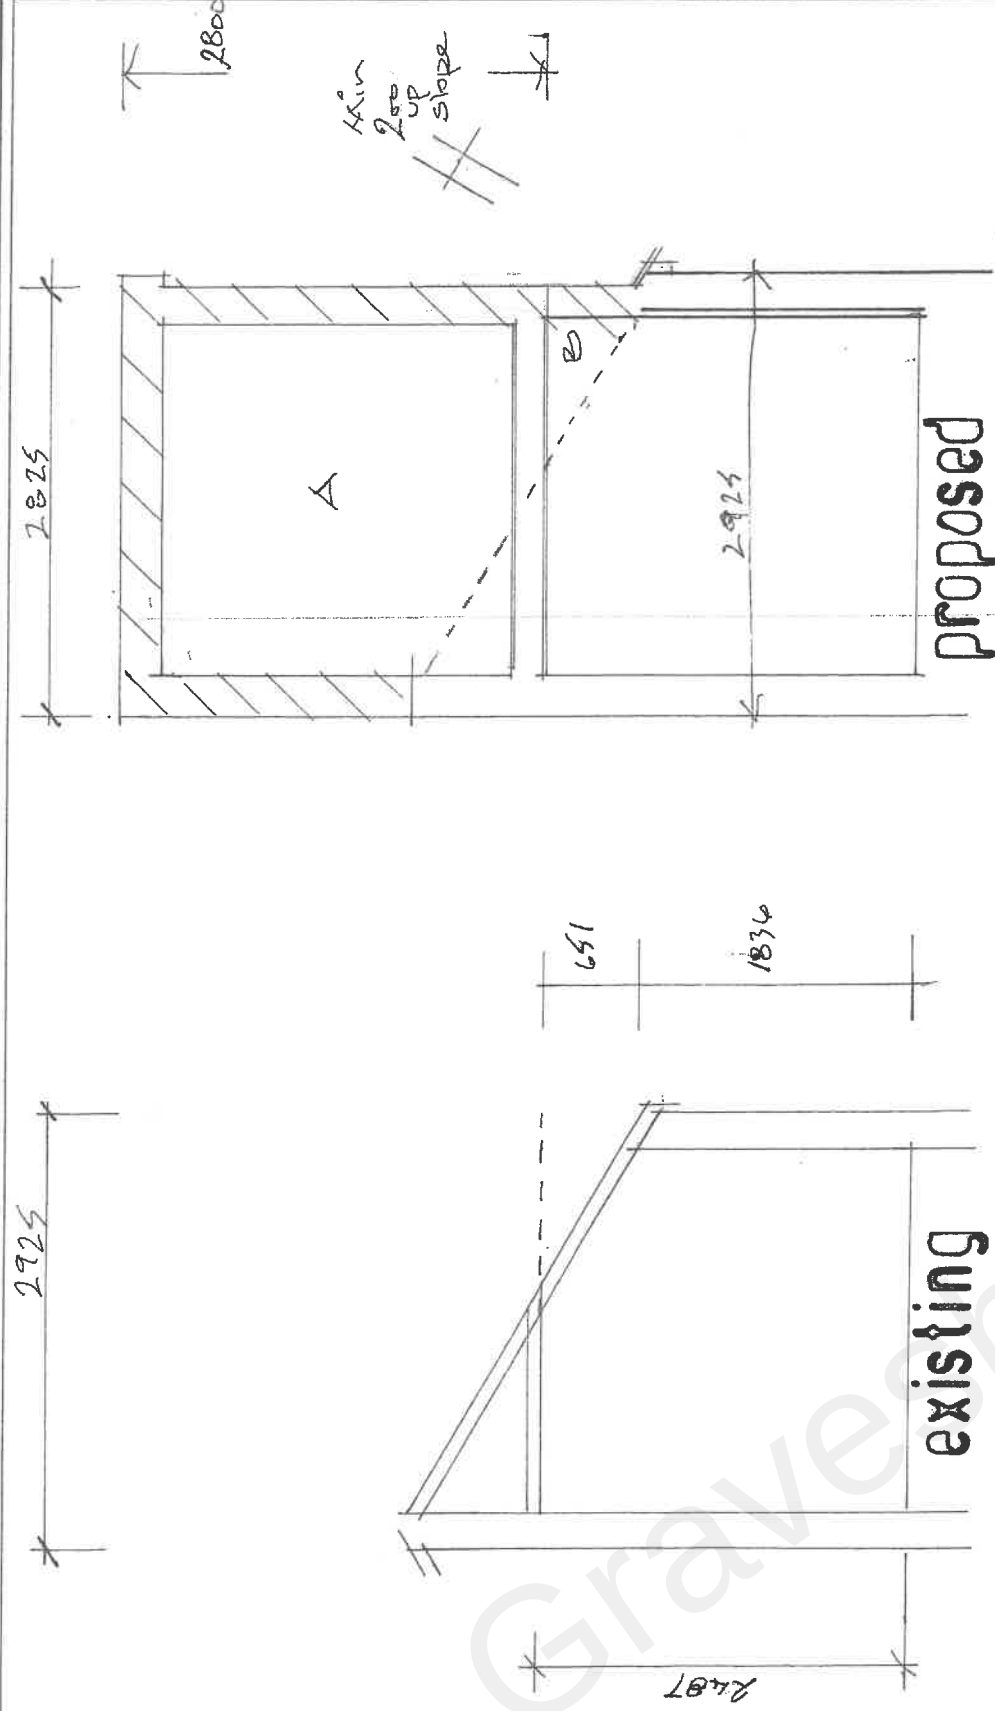

SECTION A A

$$\begin{aligned}\text{Vol A} &= 2825 \times 2800 \times 3.45 = 27.28 \text{ m}^3 \\ \text{Vol B} &= \frac{1250}{2} \times 0.651 \times 3.45 = 1.34 \text{ m}^3 \\ \text{Total} &= 28.62 \text{ m}^3\end{aligned}$$

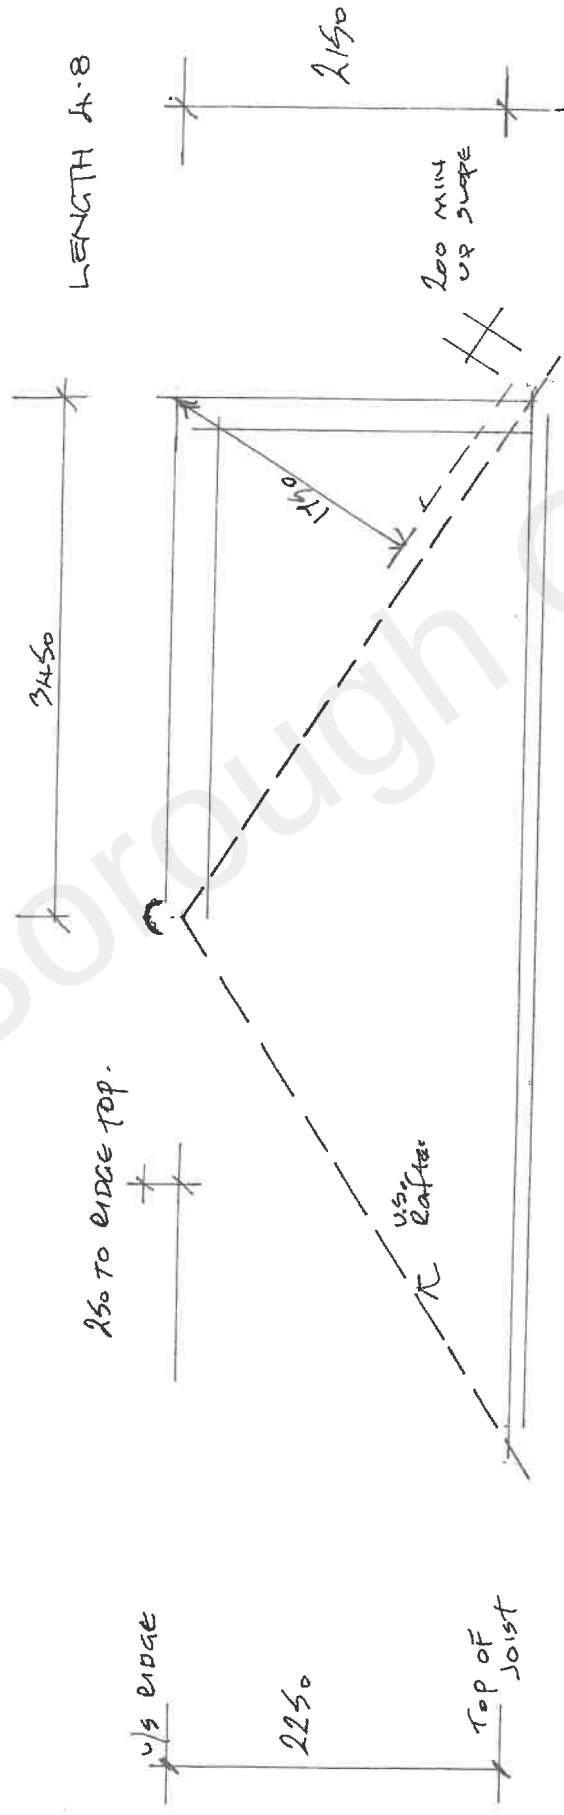


SECTION D D

SCALE BAR

1:50

1:100

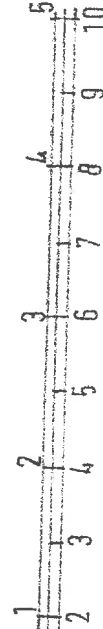

$$\begin{aligned}\text{Vol increase} &= \frac{3.45}{2} \times 2150 \times 4.8 = 17.82 \text{ m}^3 \\ \text{Total} &= 46.42 \text{ m}^3\end{aligned}$$

ALL DIMENSIONS TO BE CHECKED ON SITE PRIOR TO THE FABRICATION OF ANY WORKS OR ORDERING OF MATERIALS.
BERNARD ILES RETAIN COPYRIGHT IN AN OWNERSHIP OF THESE DRAWINGS.

PROJECT

13 HOLLYBUSH RD GRAVESEND
DA12 5QG

TITLE

SECTIONS AND VOLUME

Bernard Iles MCIAT

Mobile: 07778 212 280

E-mail: bernard.iles@gmail.com

Chartered Architectural Technologist

DATE
30/12/21

DRAWN

JOB NO.
H556

NO.

08

REVISIONS

REV

DATE