



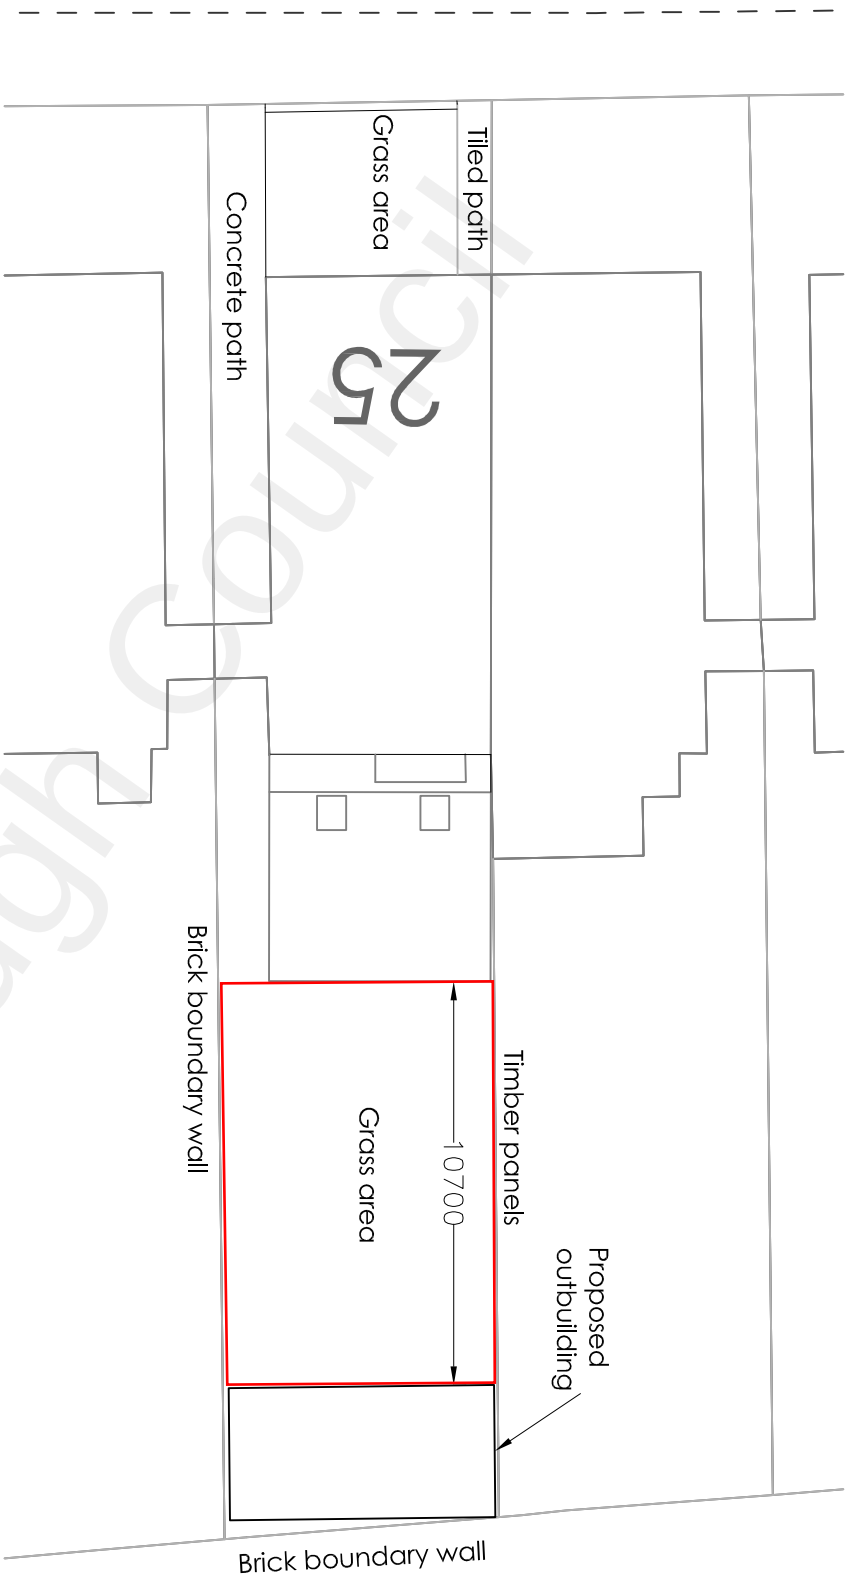

PROPOSED BLOCK PLAN

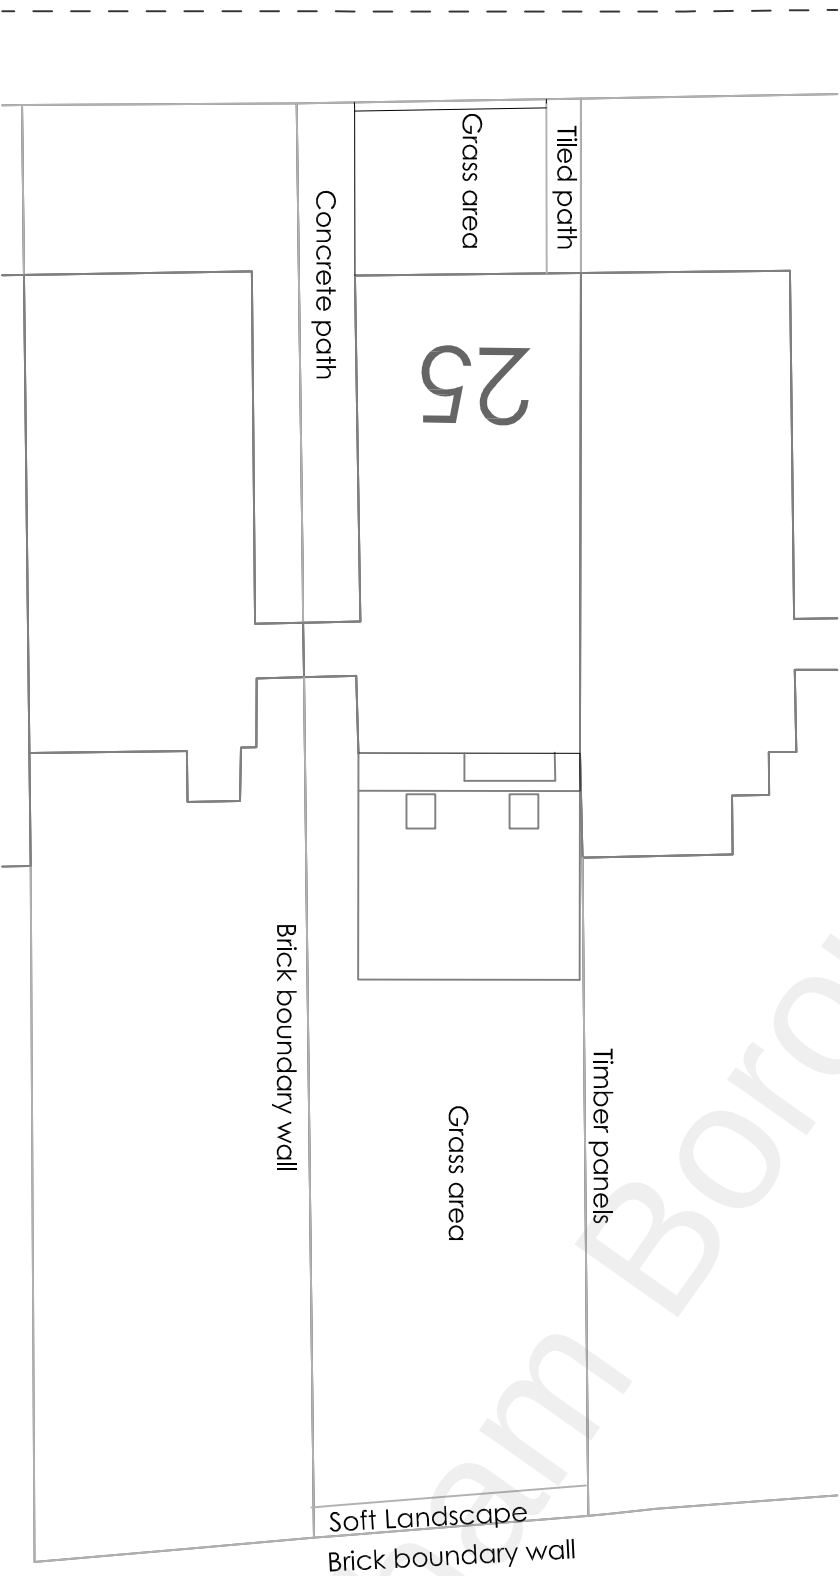

EXISTING BLOCK PLAN

|                           |  |                                       |  |               |  |                                   |  |
|---------------------------|--|---------------------------------------|--|---------------|--|-----------------------------------|--|
| Project                   |  | 25 The Avenue Gravesend Kent DA11 0NA |  | Drawing Title |  | Existing and Proposed Block Plans |  |
| Outbuilding (Store / Gym) |  |                                       |  | Rev           |  | Description                       |  |
|                           |  |                                       |  | Date          |  | Drawn                             |  |
|                           |  |                                       |  | July 2021     |  | HC                                |  |
|                           |  |                                       |  |               |  | Scale                             |  |
|                           |  |                                       |  |               |  | 1:200                             |  |
|                           |  |                                       |  |               |  | Drawing No.                       |  |
|                           |  |                                       |  |               |  | 25TA/A3/02                        |  |

**H Channa**  
PICAROONS MAIDSTONE ROAD PLATT KENT TN15 8LB  
Tel / Fax: 01732 605759 E-mail: hbchanna@tiscali.co.uk