



Bin Store


Front

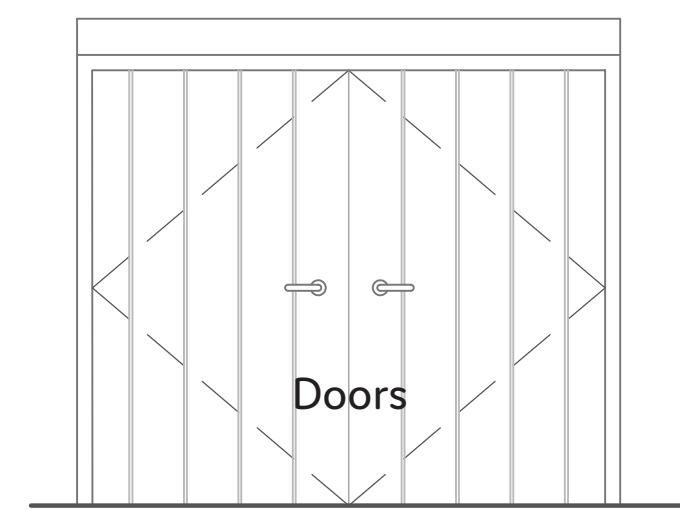

Side

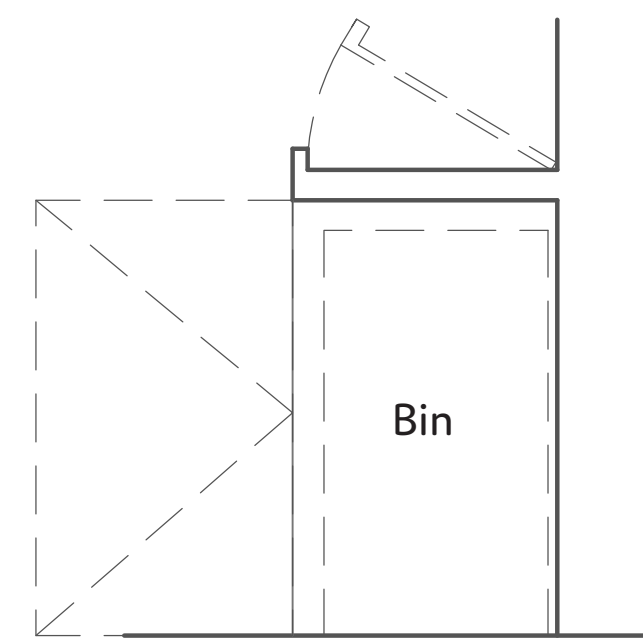


Plan

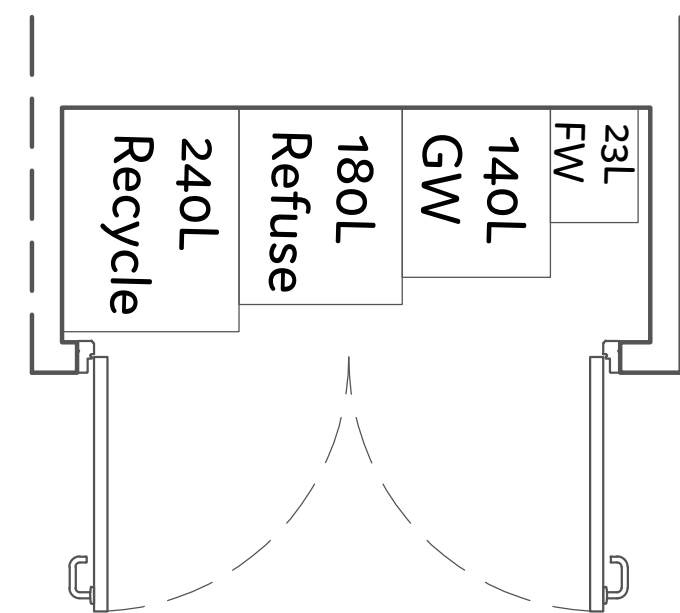


Railing

Front

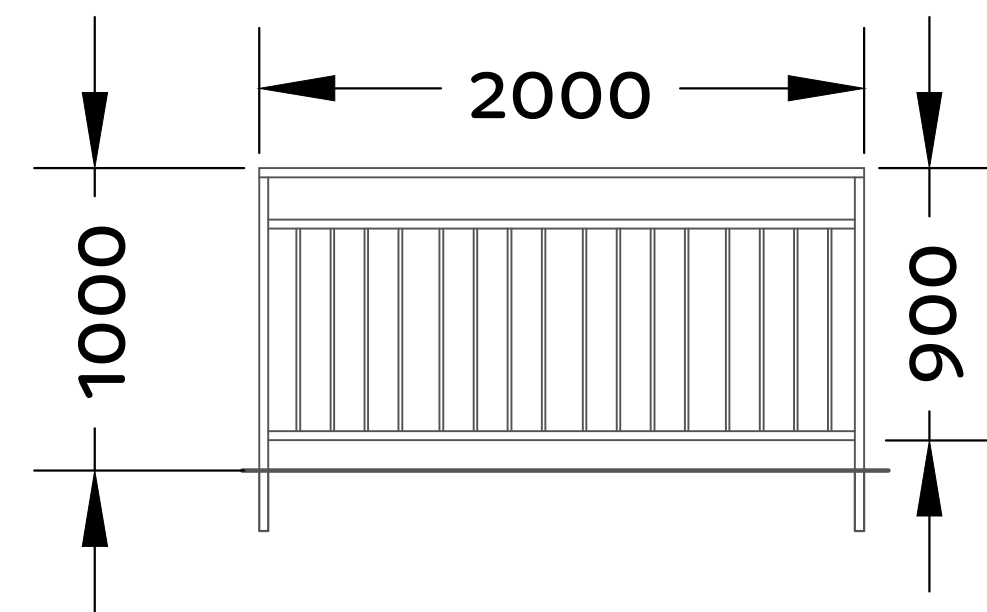

Side

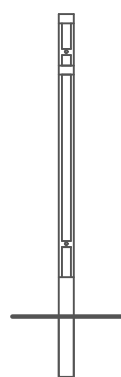


Plan




Specifications:
Visirail in PPC galvanised Steel

Scale: 1:25 at A1

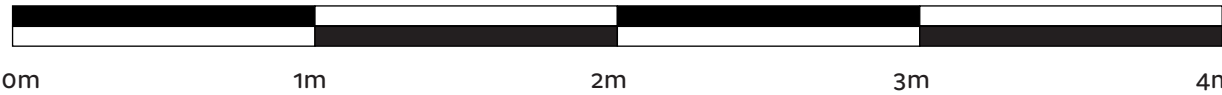


Fence


Front

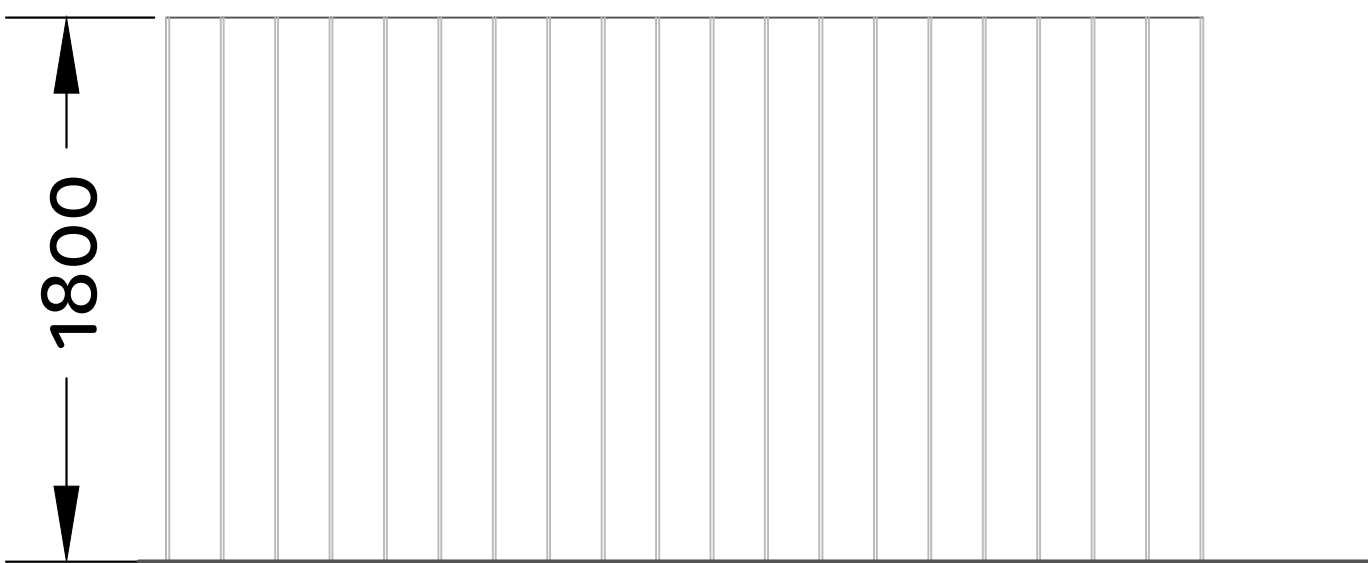

Side

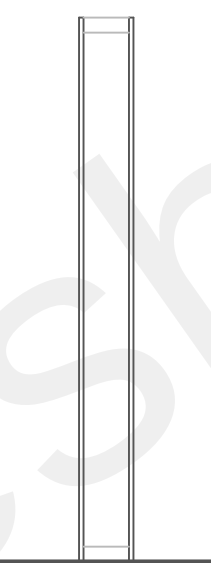


Plan

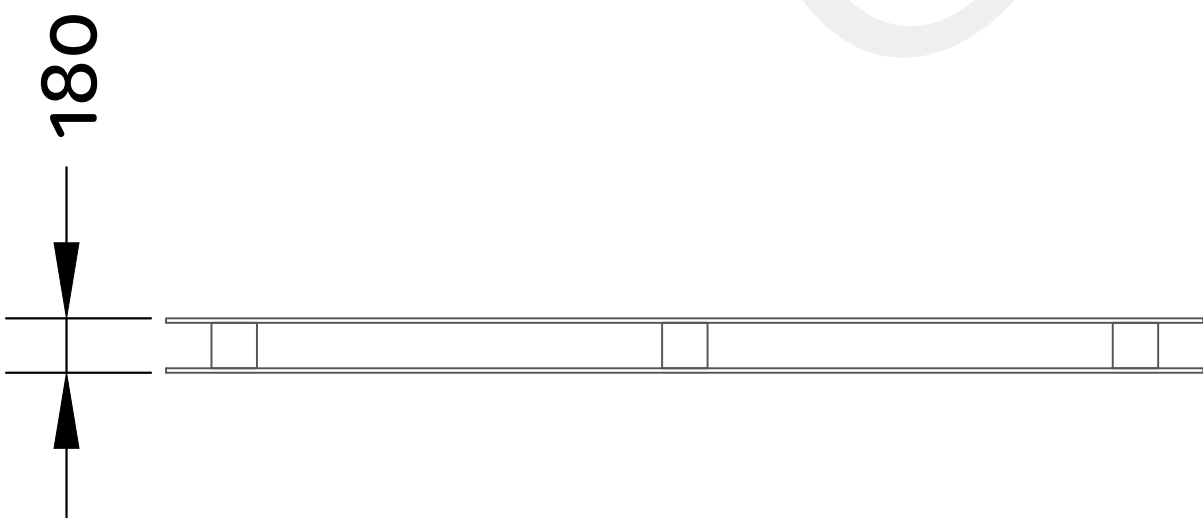


Specifications:
Vertical close boarded fence.
Made with weatherboard in fibre cement
with no climbable features externally

Waste collection point and delivery point


Side

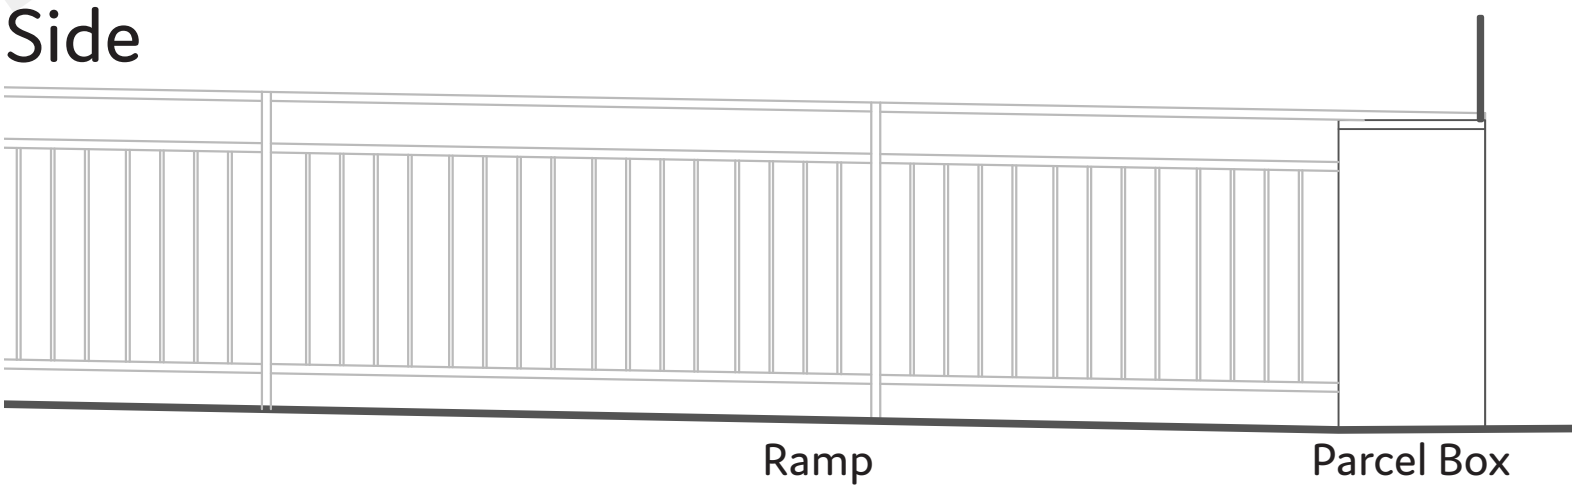

Front

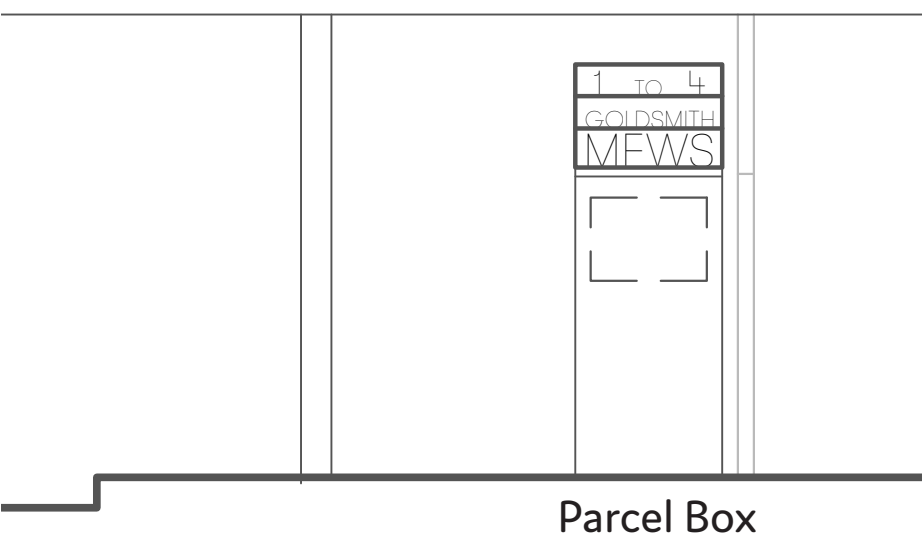

Plan

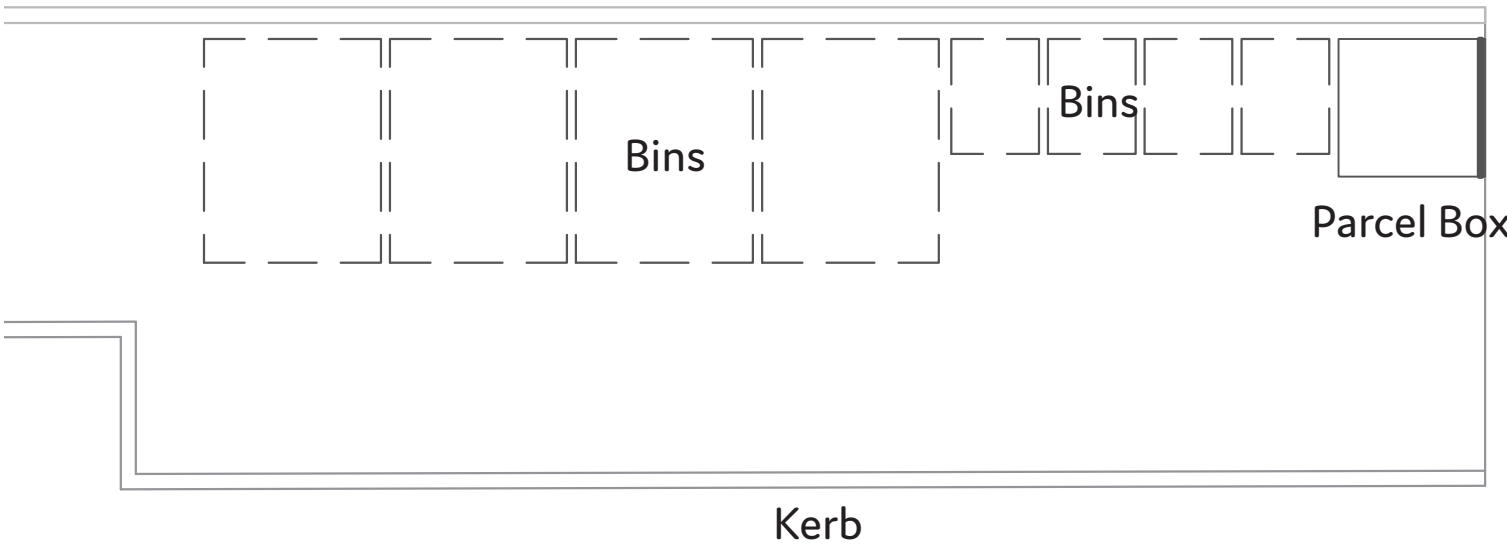

Specifications:
Sign to state "1 to 4 Goldsmith Mews"
"For Goldsmith Mews Residents only
Private Road"

-	12/11/21	Planning	PT	HM
Revision	Date	Description	Drawn	Audited

OFFICE
S&M

© Office S&M LLP
18 Ashwin Street
London, E8 3DL
office@officesandm.com
www.officesandm.com

Project Name Goldsmith Mews Houses	Project No. 21366	Date Created 09/2021
Drawing Name Proposed Boundary Treatments	Drawing No. 400	Revision -
Status Planning	Scale 1:25 at A1	