
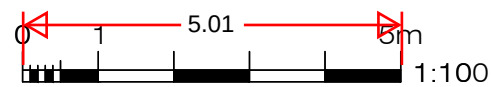
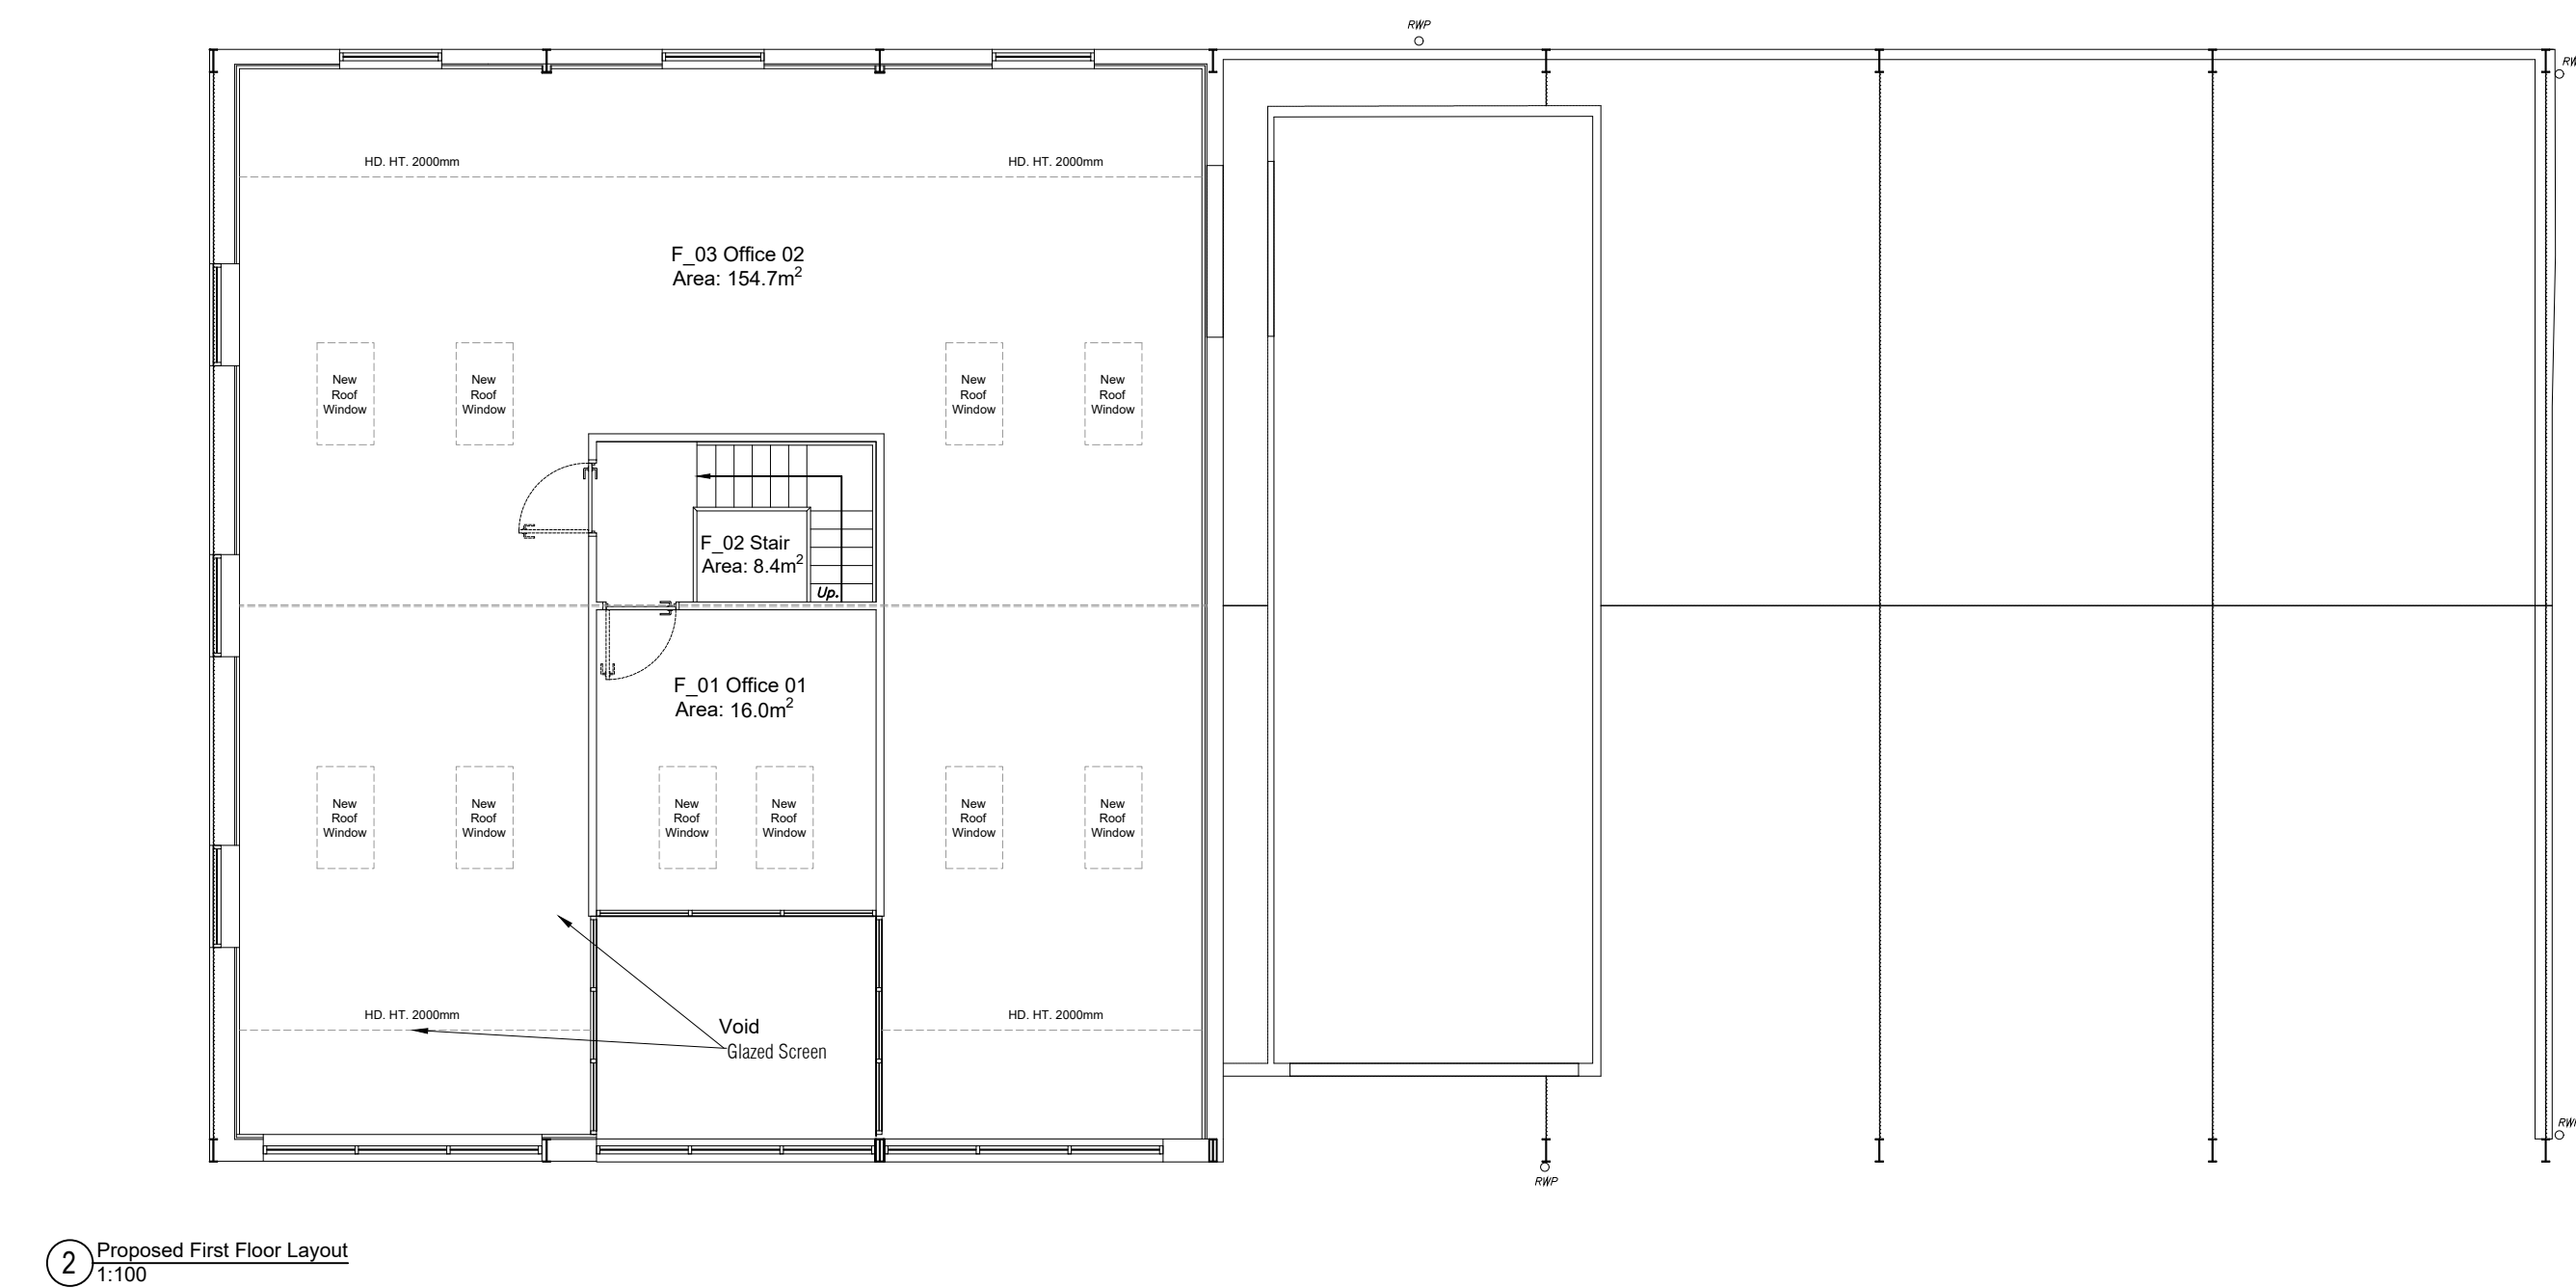
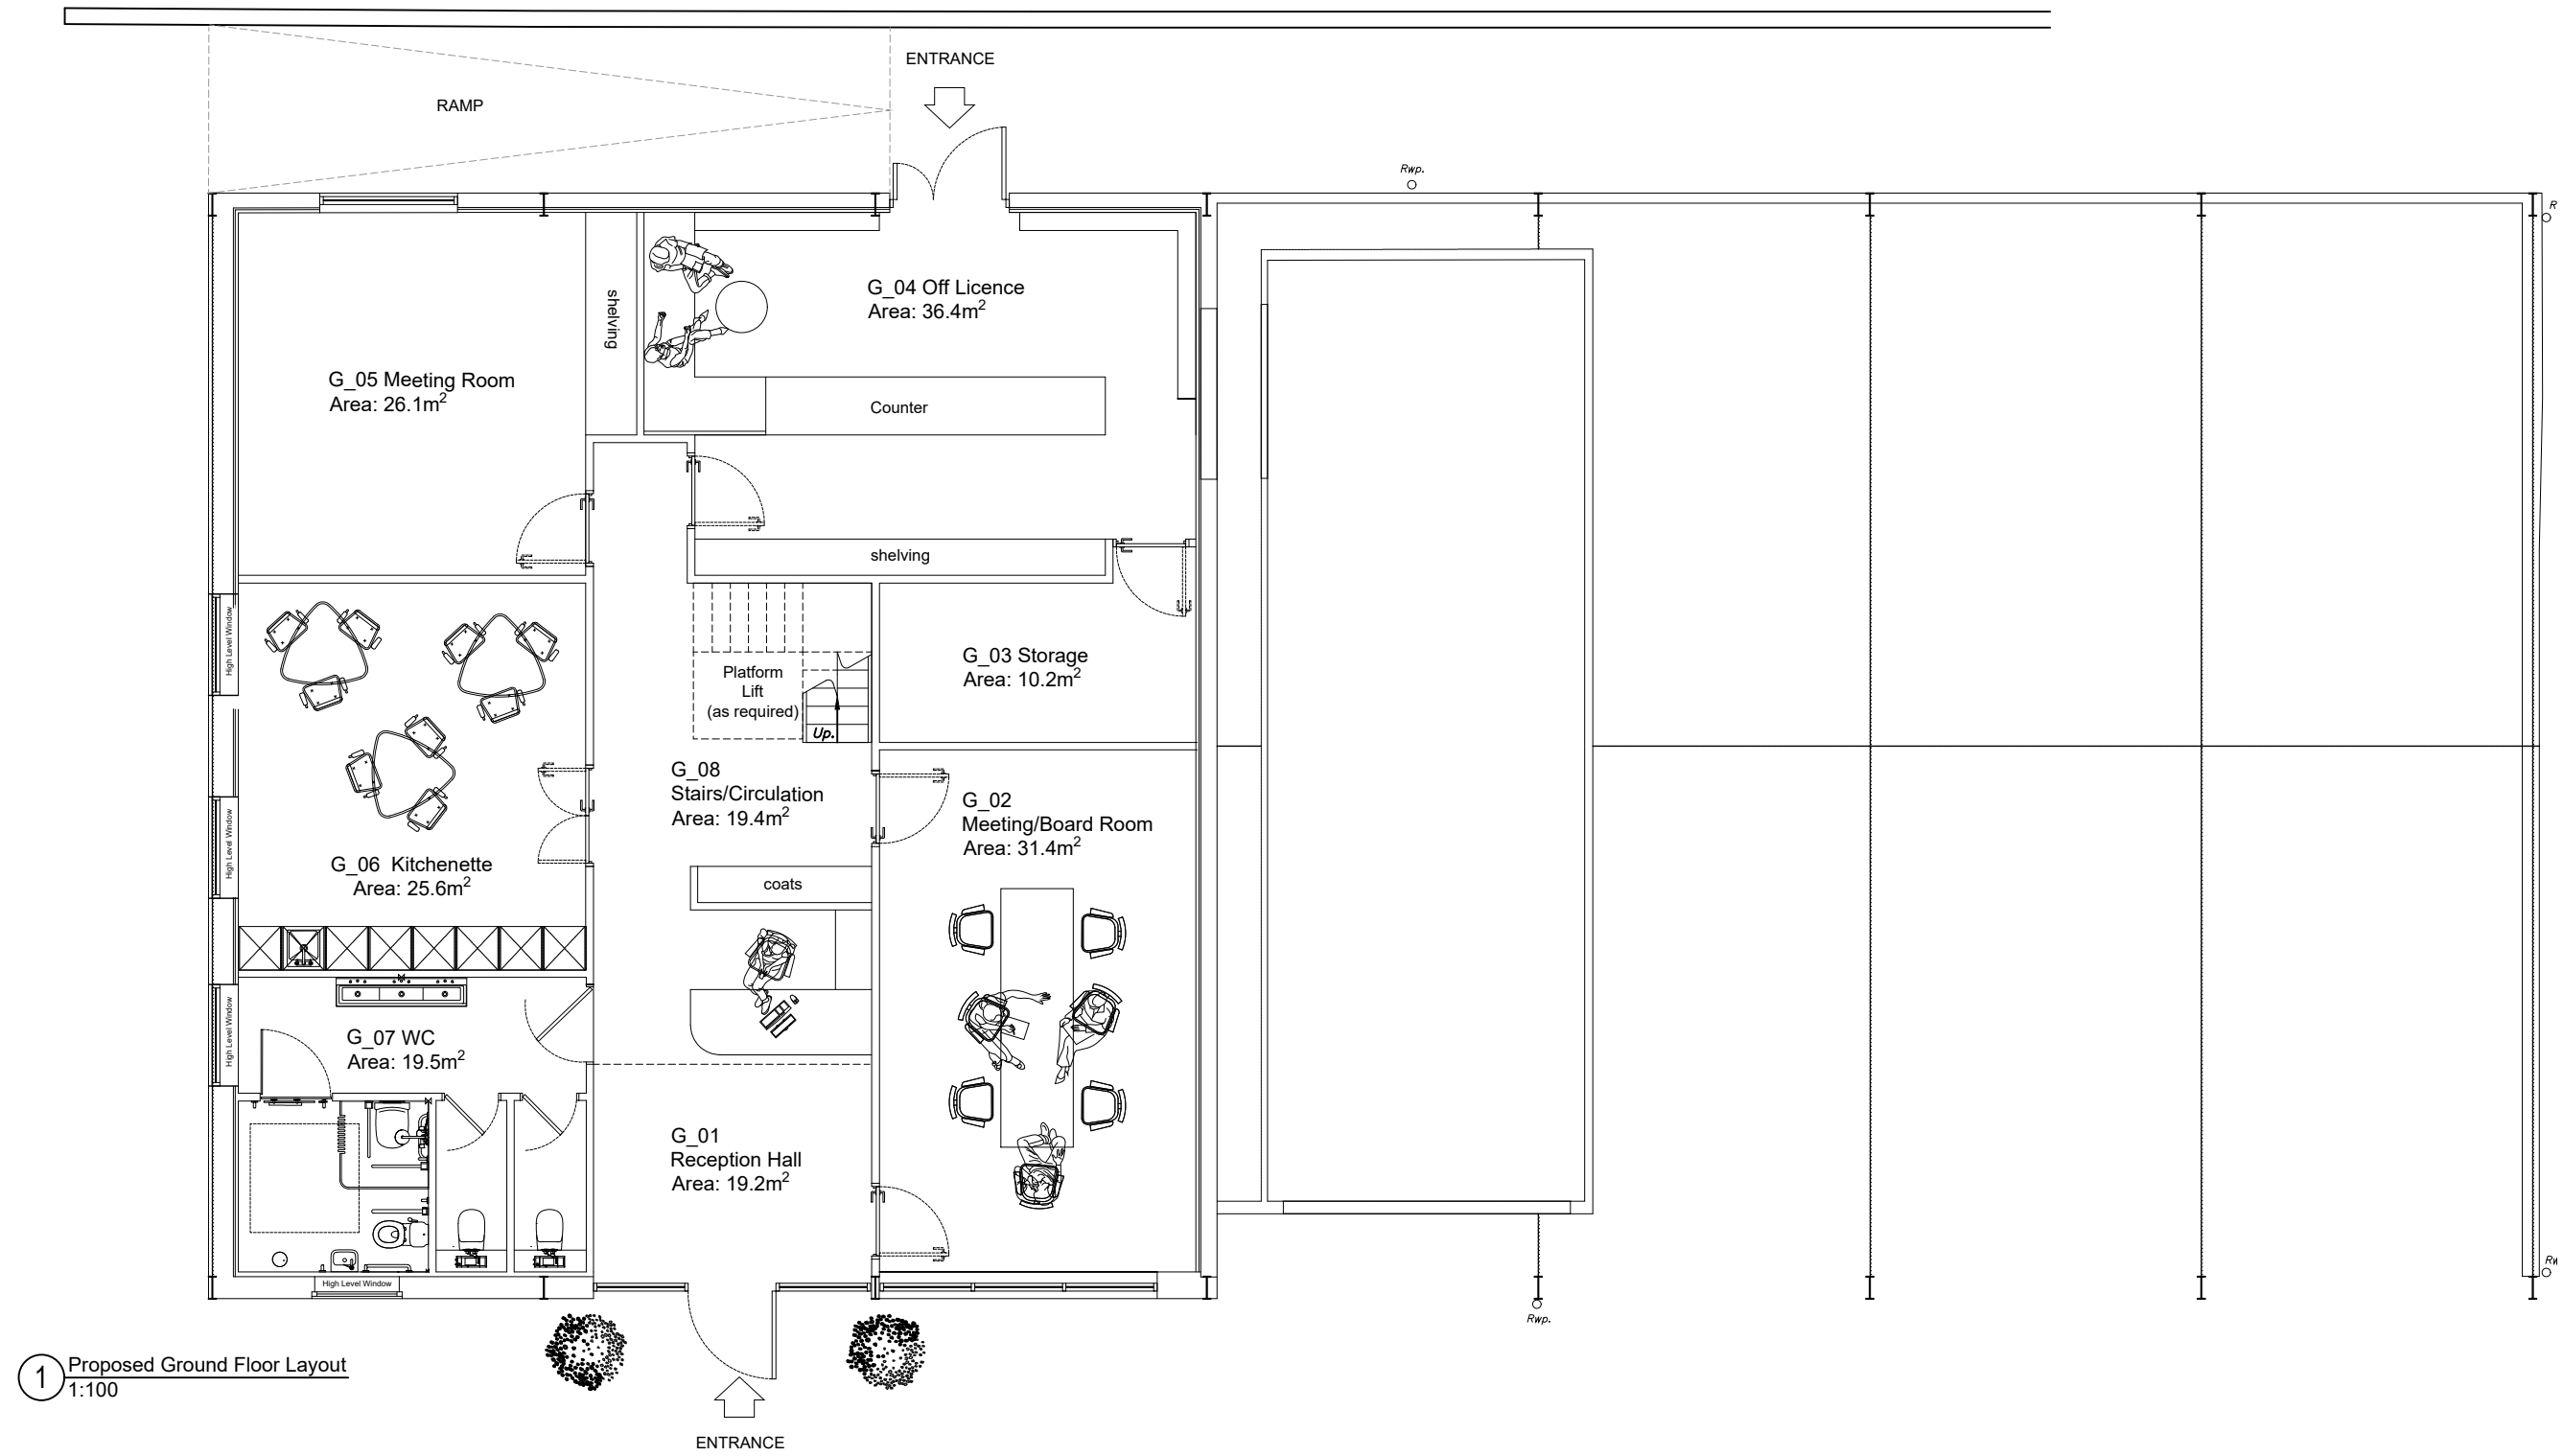


Notes:
This drawing is to be read in conjunction with all other drawings carrying the same drawing numbers.
Contractor to check all dimensions on site and report any discrepancies before proceeding
All relevant British standards and Codes of Practices to be complied with

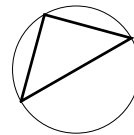

PLANNING ISSUE

Rev:		Date:
Revisions:		

Drawing Status:	A	B	P	T	W
			X		

ama
CHARTERED ARCHITECTS
Suite 25, Sheraton House, Castle Park,
Cambridge CB3 0AX tel: 01223 361 761
email: ama@amarch.co.uk web: www.amarch.co.uk

Project Title:
Luddesdown Winery Office,
Luddesdown,
DA13 0XE

Client:
MDCV

Drawing Title:
Winery Office
Proposed Office Layout

Dwg No: P (2)-J02 Rev: -

Scale @ A1: 1:100 Date: October 2023

C:\Users\User\AMA Architects\Communication site\Documents\PROJECTS\MDCV\Winery Office\Drawings\Feeability

All dimensions are to be checked on site. Do not scale from this drawing. Copyright remains with AMA.

RIBA 中
Chartered Practices