


FLANK (RIGHT SIDE) ELEVATION (D)

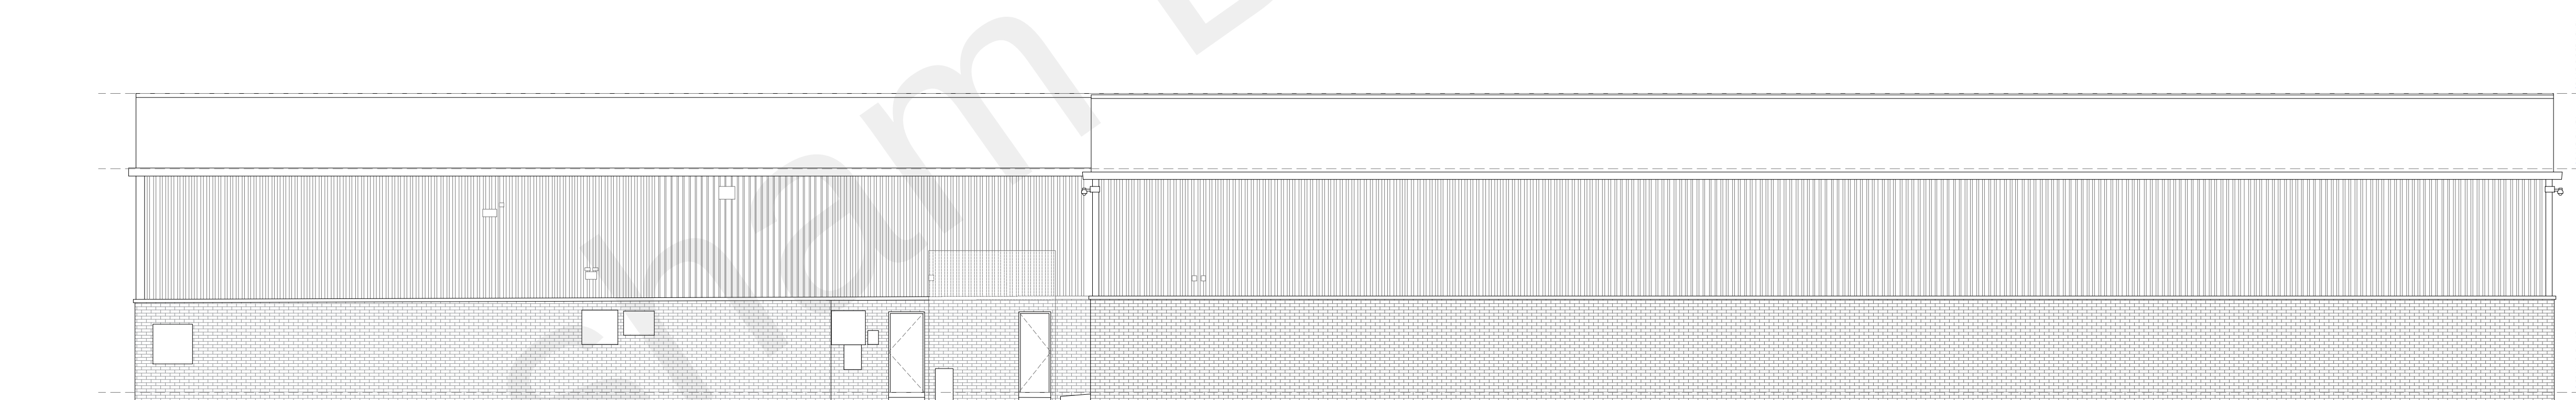

FLANK (LEFT SIDE) ELEVATION (B)

NO ELEVATION CHANGES FROM EXISTING TO PROPOSED