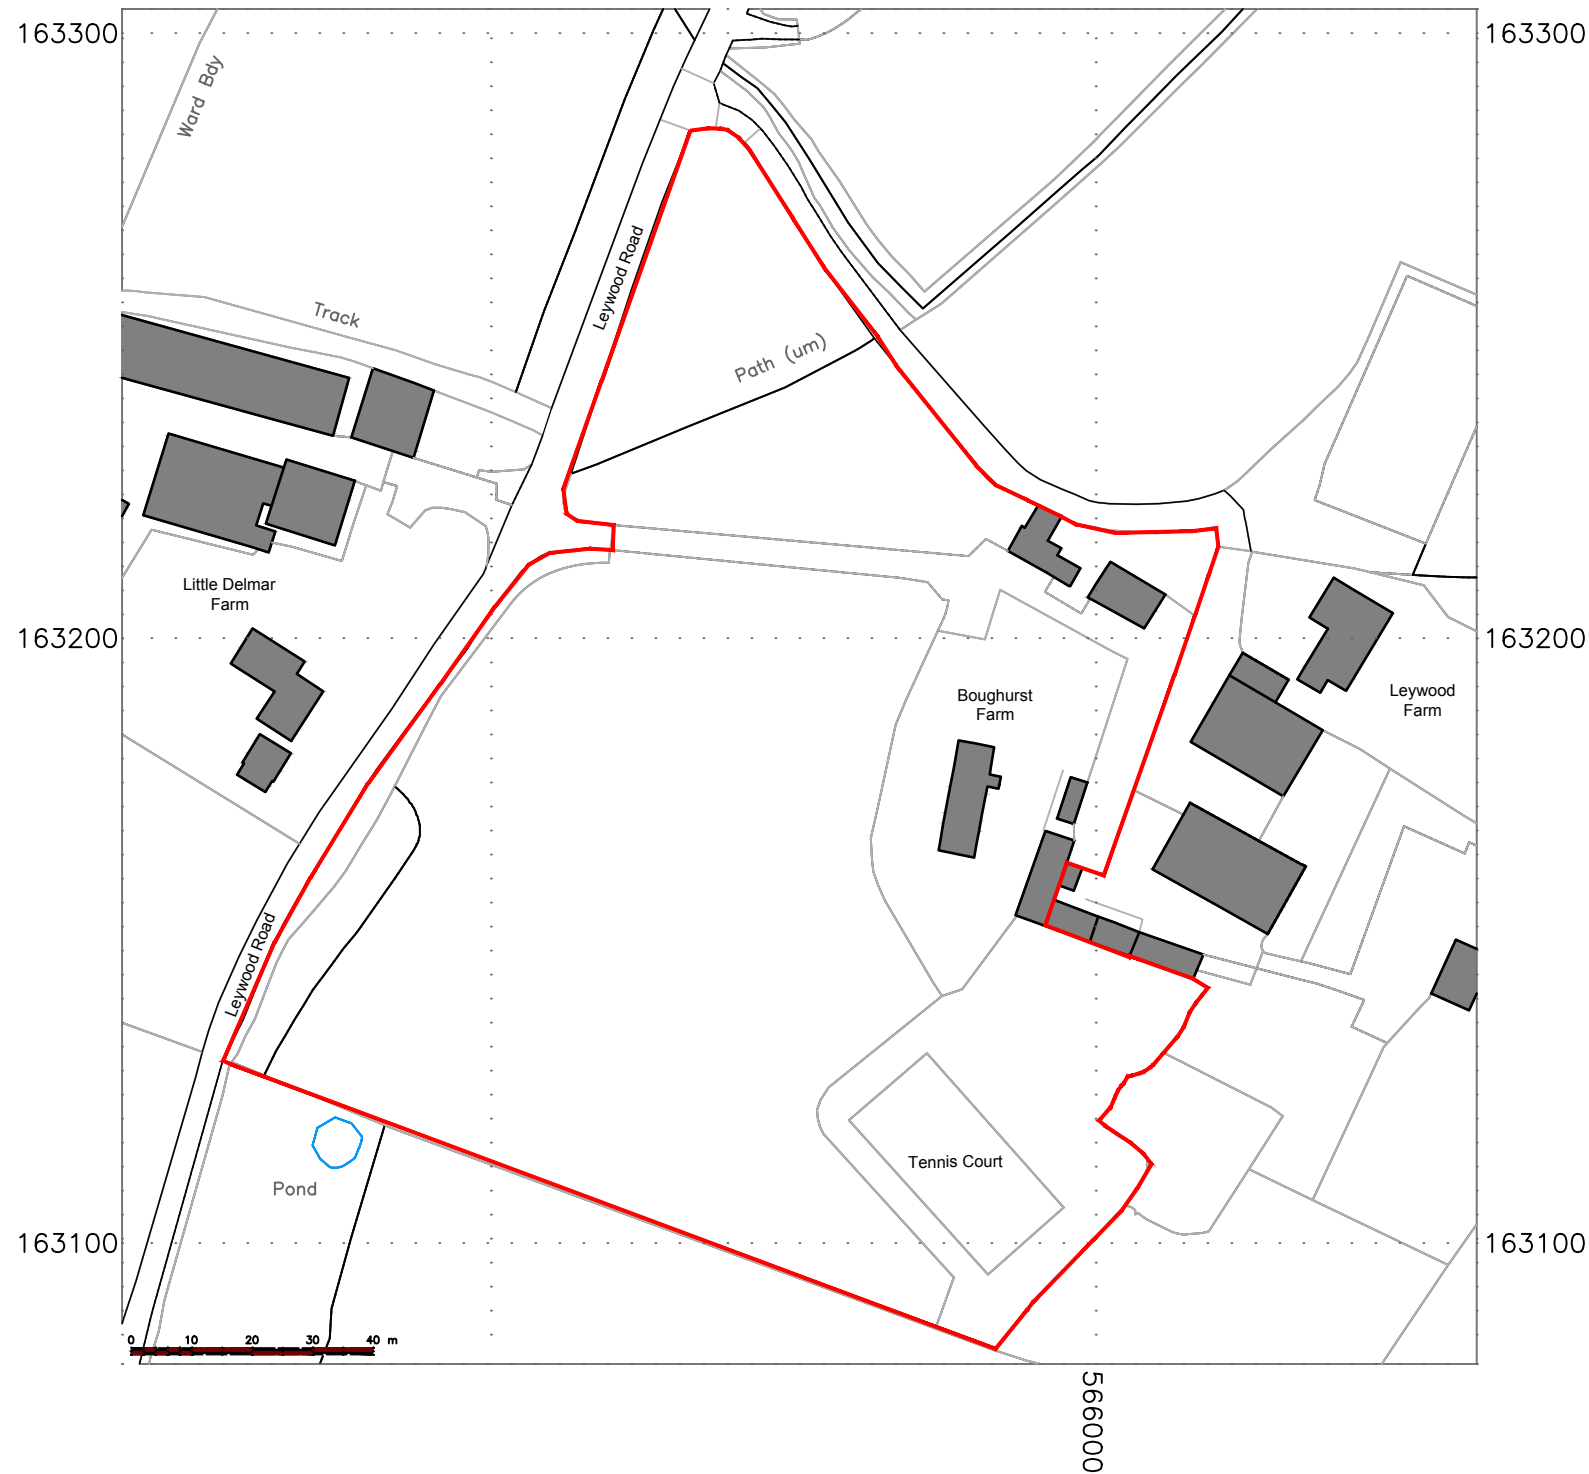
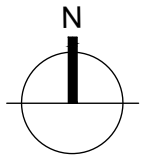


#### NOTES:

Report all discrepancies, errors and omissions.

Verify all dimensions on site before commencing any work on site or preparing shop drawings.

All materials, components and workmanship are to comply with the relevant British Standards, Codes of Practice and appropriate manufacturers recommendations.

See relevant drawings for all specialist work.

This drawing and design are copyright of James Clague Architects Ltd, company registration number 8664802

| Rev | Date | Description |
|-----|------|-------------|
|-----|------|-------------|

Project Title  
Mr Ohlson & Mr Till  
Boughurst Farm  
Leywood Road  
Meopham  
Gravesend  
Kent DA13 0UD

Drawing Description  
Existing Site Location Plan

Scale  
1:500@A3

|                   |                |
|-------------------|----------------|
| Date<br>June 2026 | Drawn By<br>KT |
|-------------------|----------------|

**JAMES CLAGUE**  
ARCHITECTS

Latchmere House, 26 Watling Street,  
Canterbury, Kent CT1 2UD  
T: 01227 649 073  
E: hello@jamesclague.co.uk  
W: jamesclague.co.uk

|                               |               |
|-------------------------------|---------------|
| Drawing Number<br>27680_EX_01 | Revision<br>A |
|-------------------------------|---------------|