




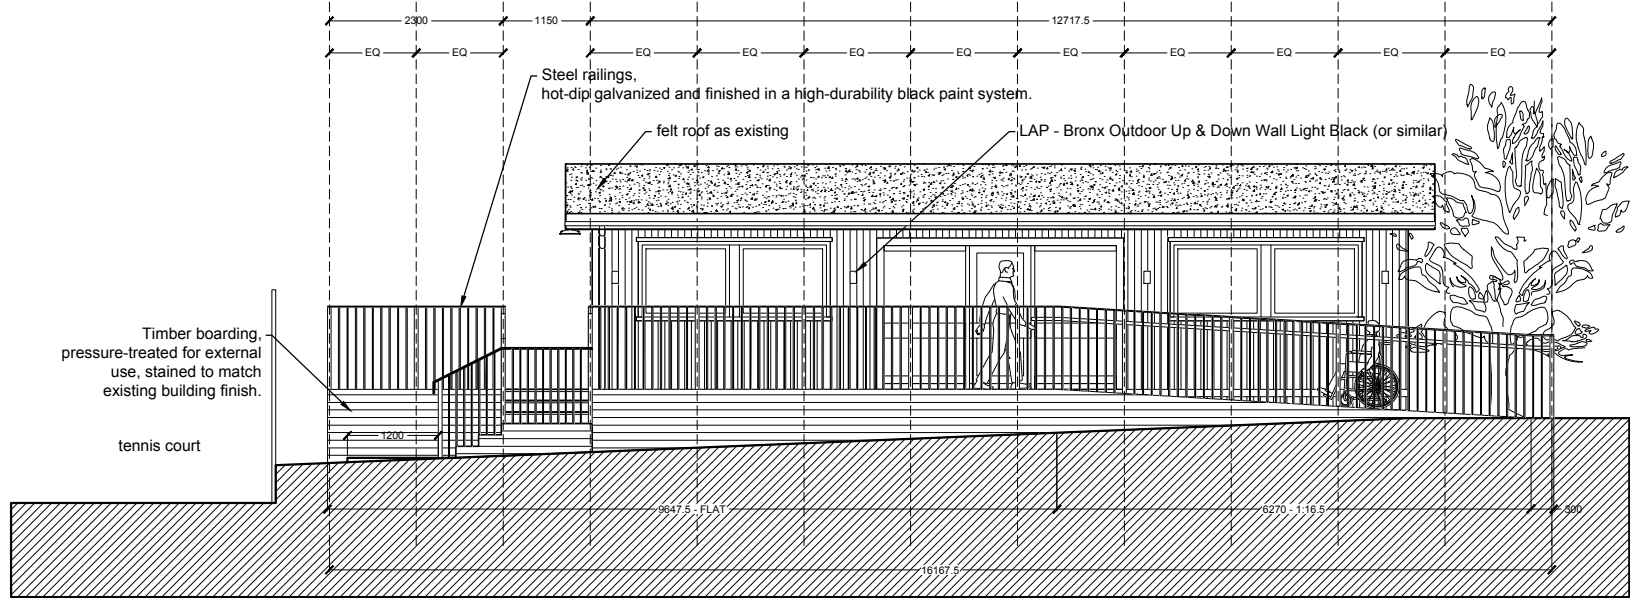


FRONT

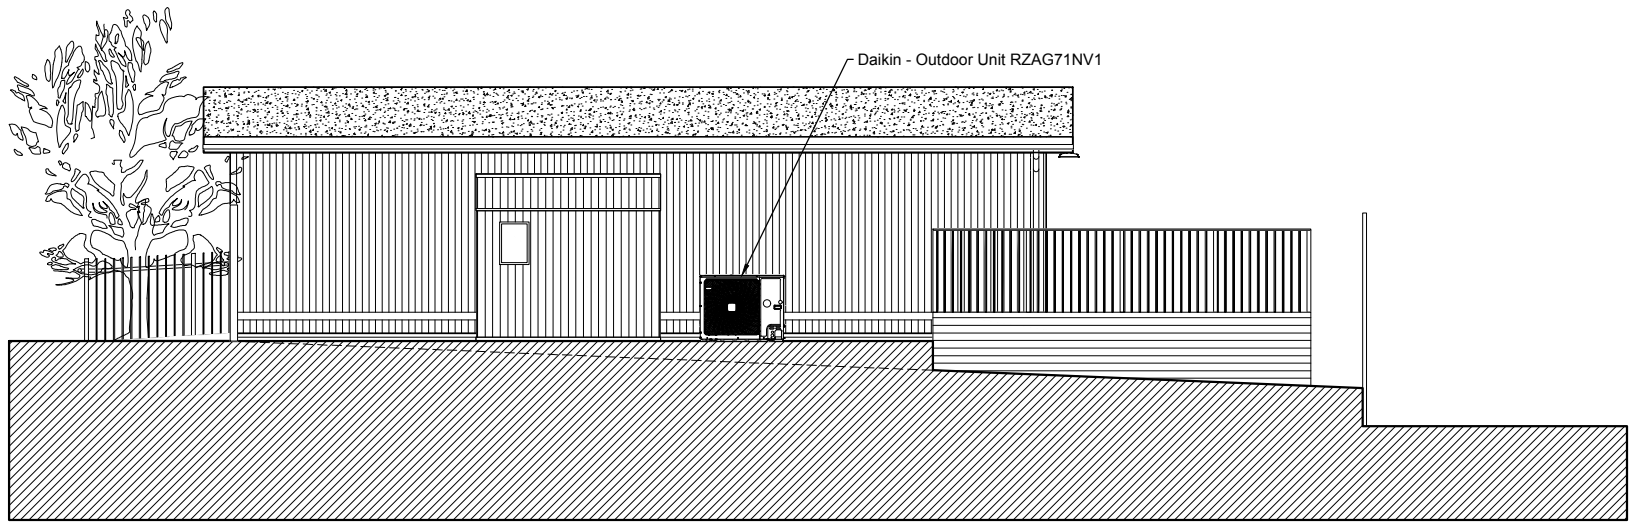


REAR

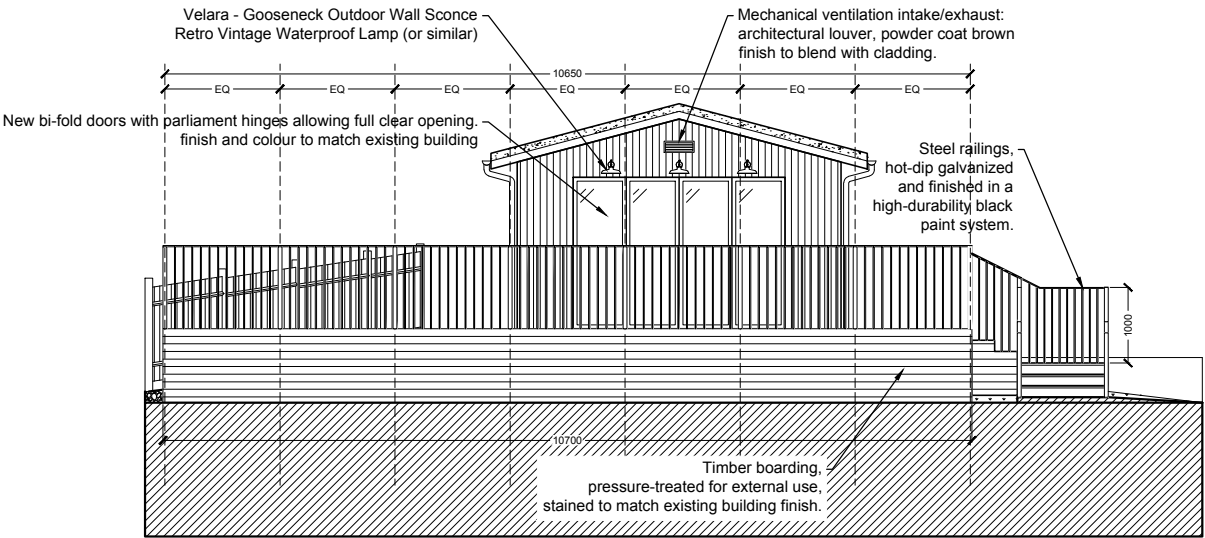

NORTH END

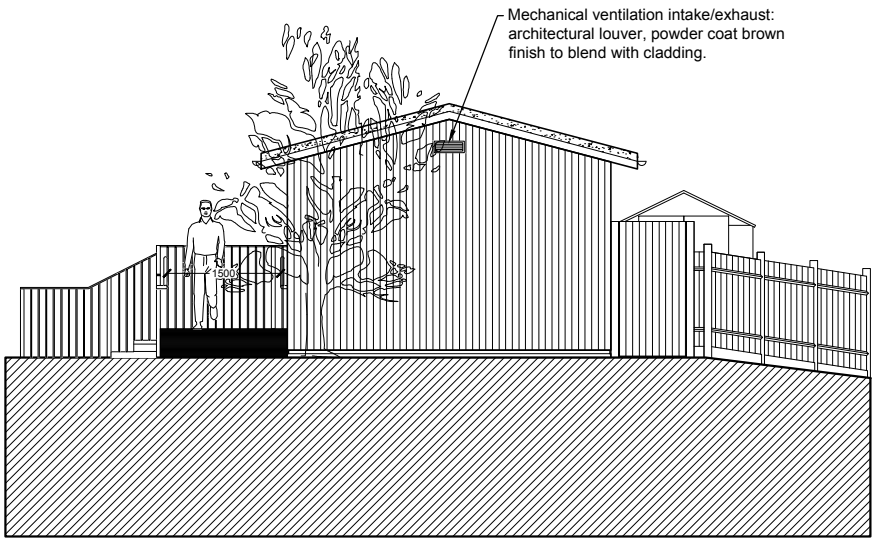

SOUTH END

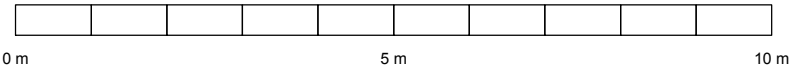

- Existing cladding, windows, and doors to be refinished in a dark wood stain to match original.
- New timber doors to be stained as existing.
- Treated timber decking, natural finish with integral anti slip inserts.
- Installation of integrated bat and bird boxes to support local biodiversity and provide long-term nesting/roosting habitat.
- Reclaimed non-treated timber to be used to create a log-pile habitat within the ventilated void beneath the new ramp/decking.

project	drawing title	revisions	This scheme is subject to town planning and all other necessary consents. Dimensions, areas and levels where given are only approximate and subject to site survey. All dimensions are to be checked on site. Any discrepancies are to be reported to the architect before work commences. Figured dimensions only are to be taken from this drawing. This drawing is to be read in conjunction with all relevant consultants' and/or specialists' drawings/documents and any discrepancies or variations are to be notified to the architect	status
BASEMENT BAKEHOUSE WINDMILL GARDENS DA12 1LB	PROPOSED ELEVATIONS			PRELIMINARY
				scale 1:100 @ A3 date March '26
				drawing number 26-031-DW-201 revision -