



Side heat pump no line

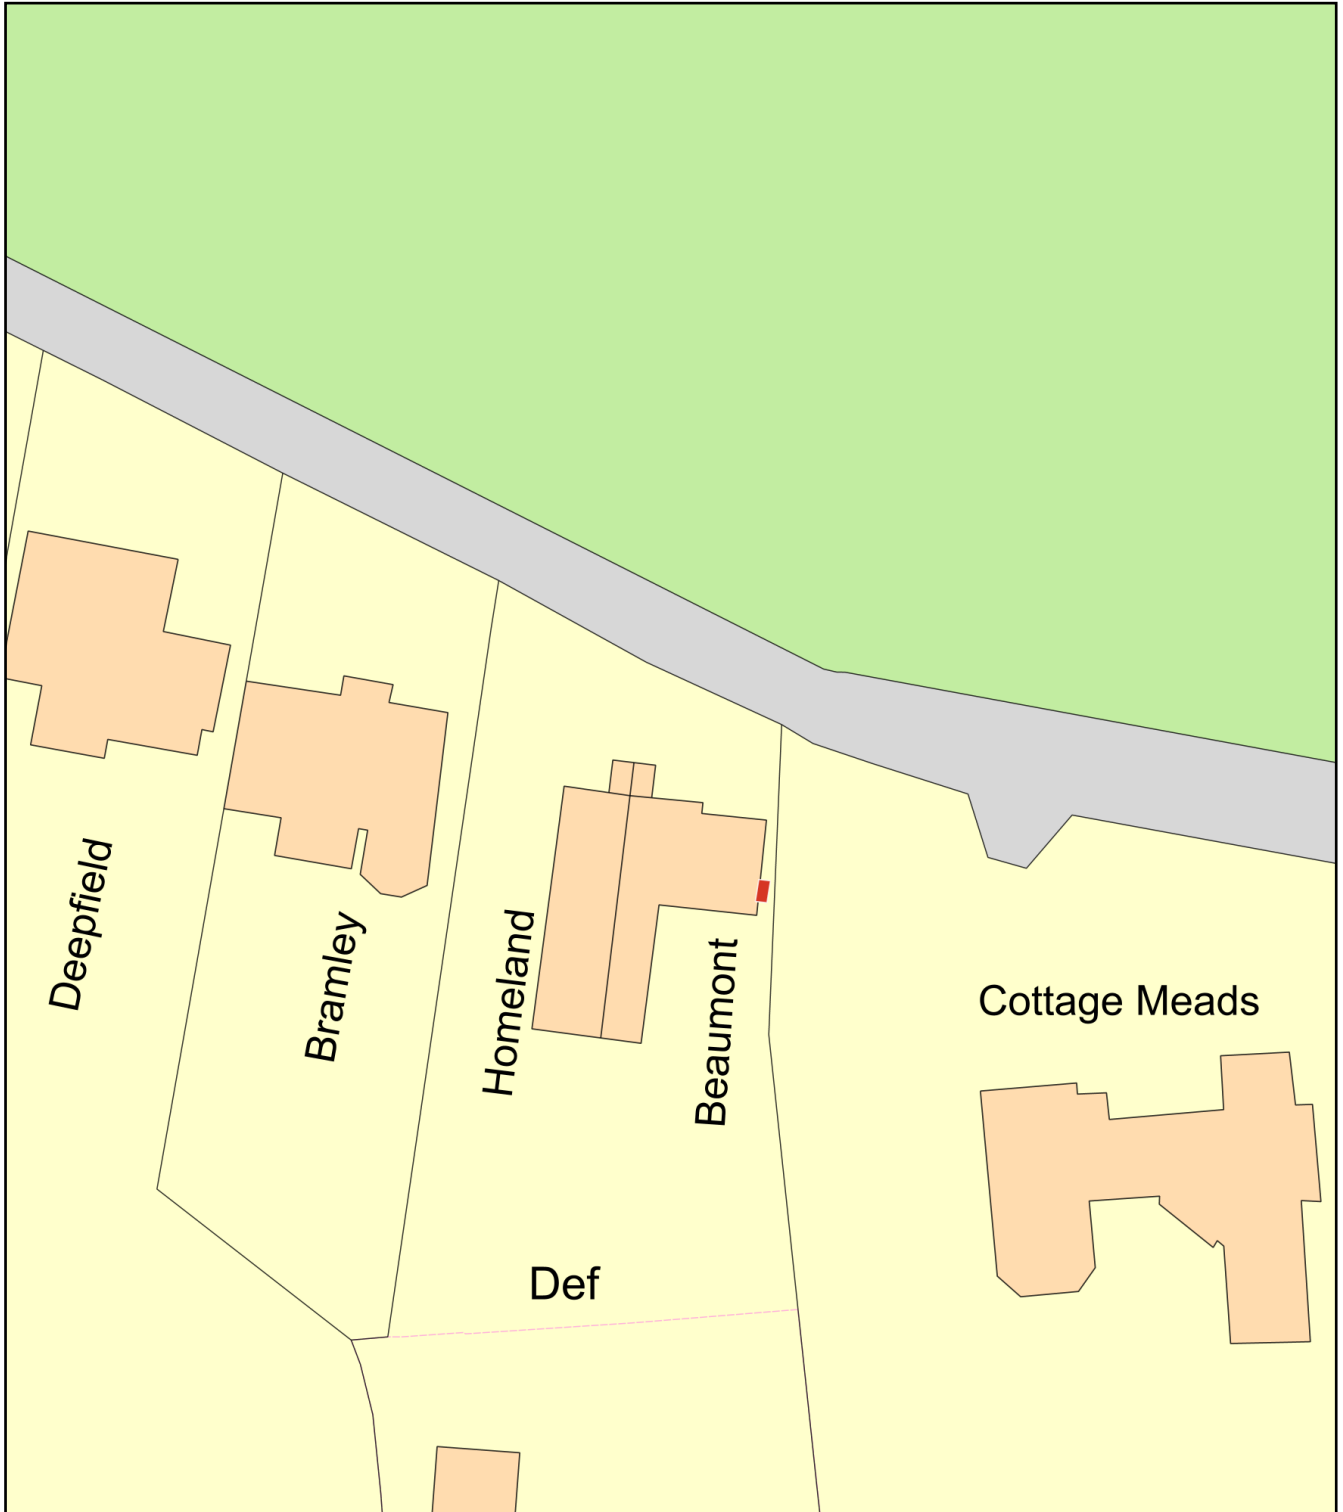

0 20
Metres

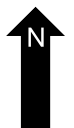

Plan Produced for: Louise Russell

Date Produced: 23 Oct 2023

Plan Reference Number: TQRQM23206115255629

Scale: 1:500 @ A4