


Side Elevation - Existing

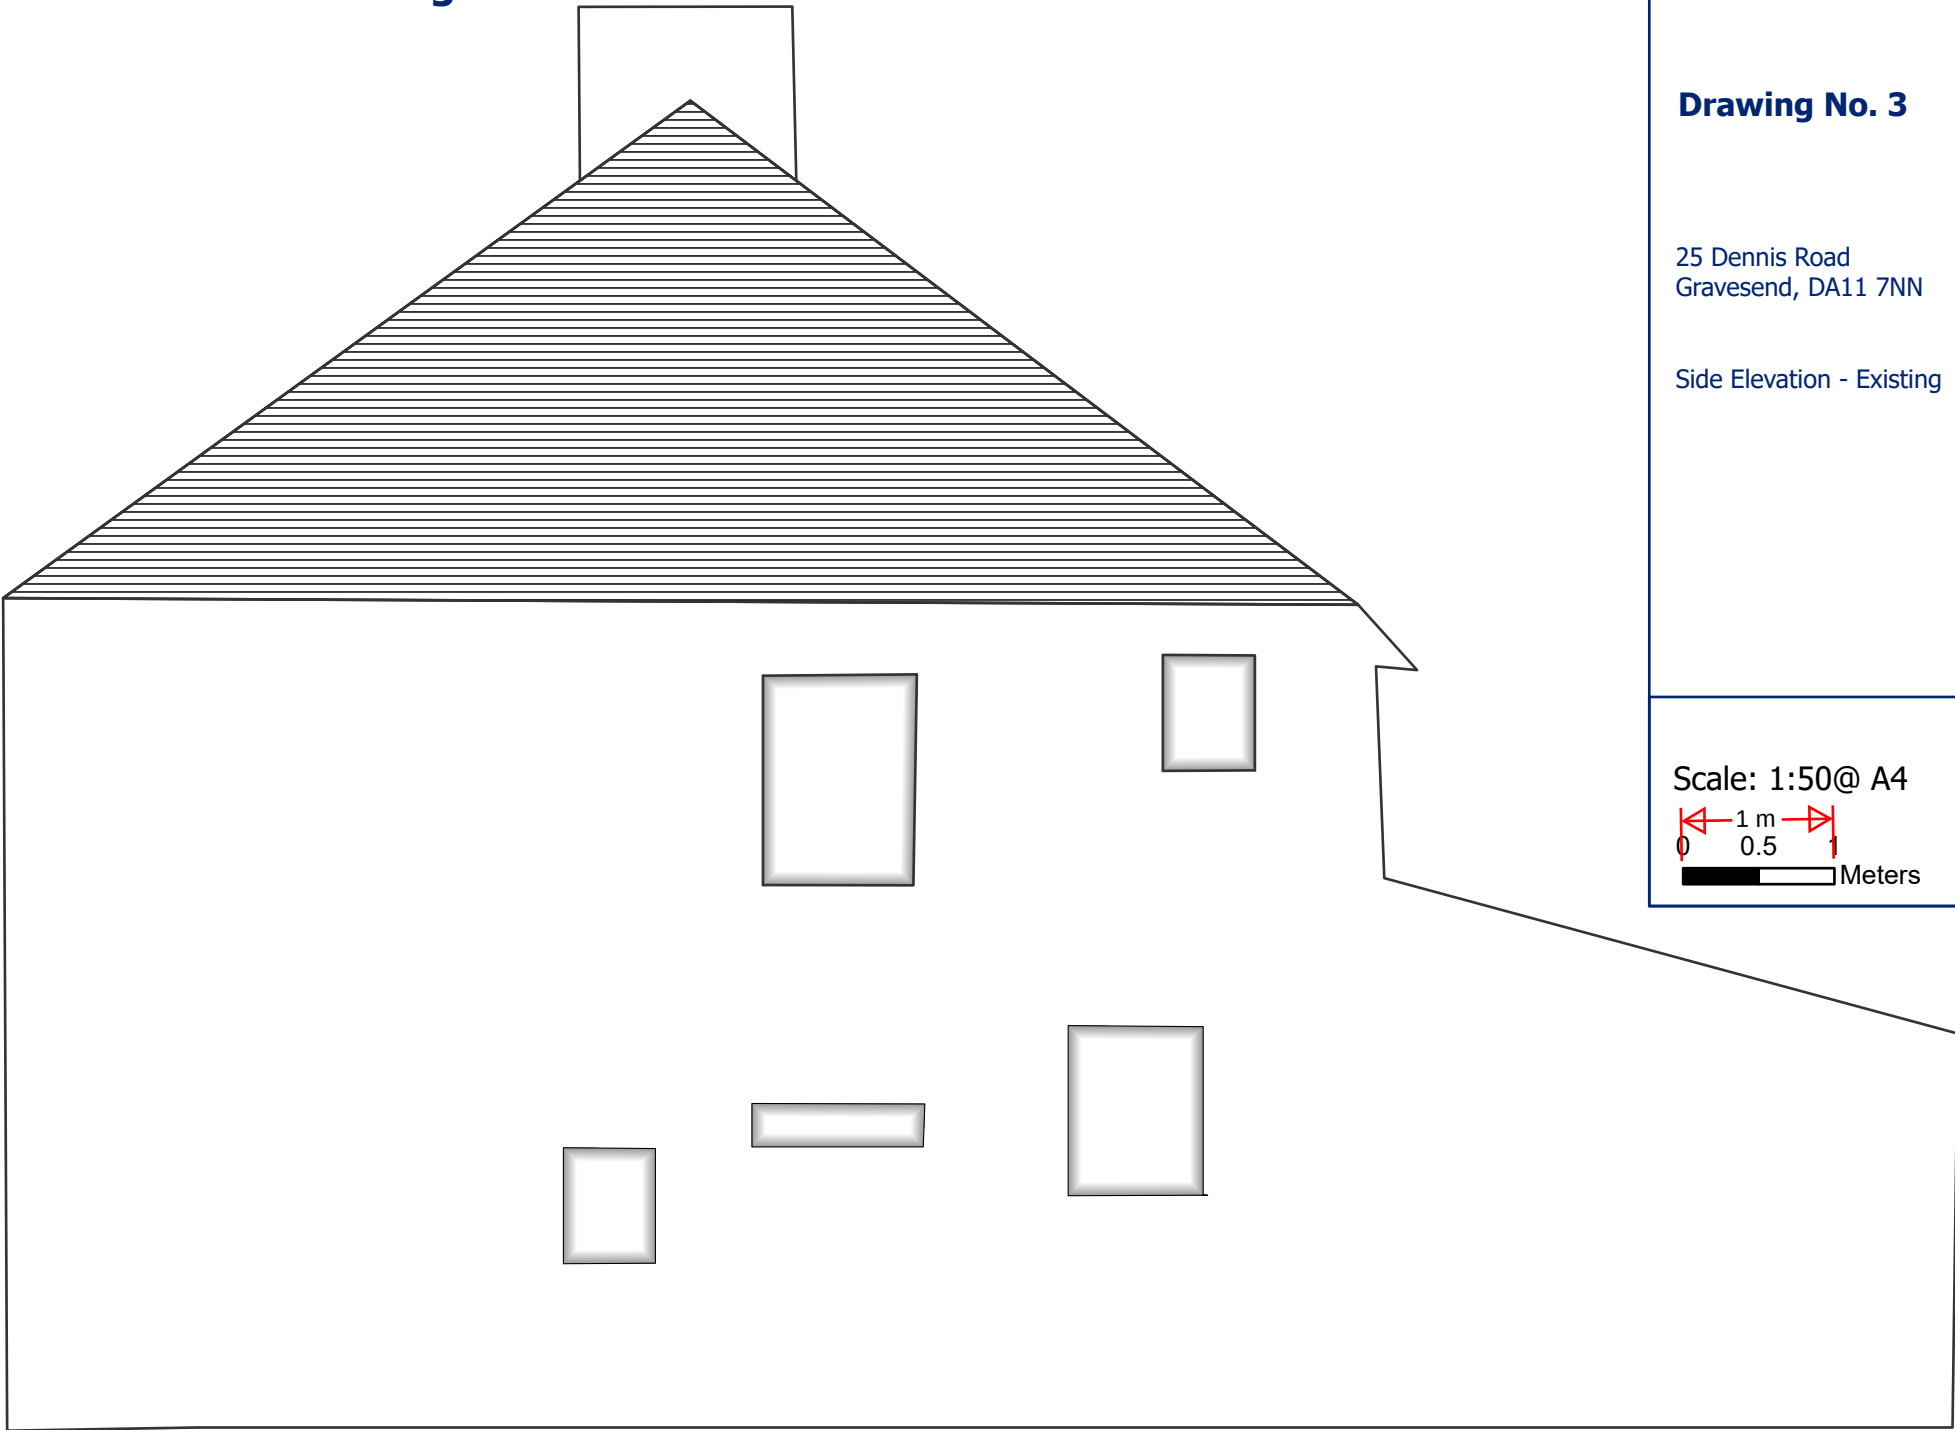


21/10/2023

Drawing No. 3


25 Dennis Road
Gravesend, DA11 7NN

Side Elevation - Existing

Scale: 1:50@ A4

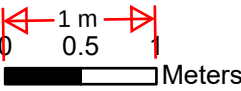

Side Elevation - Proposed

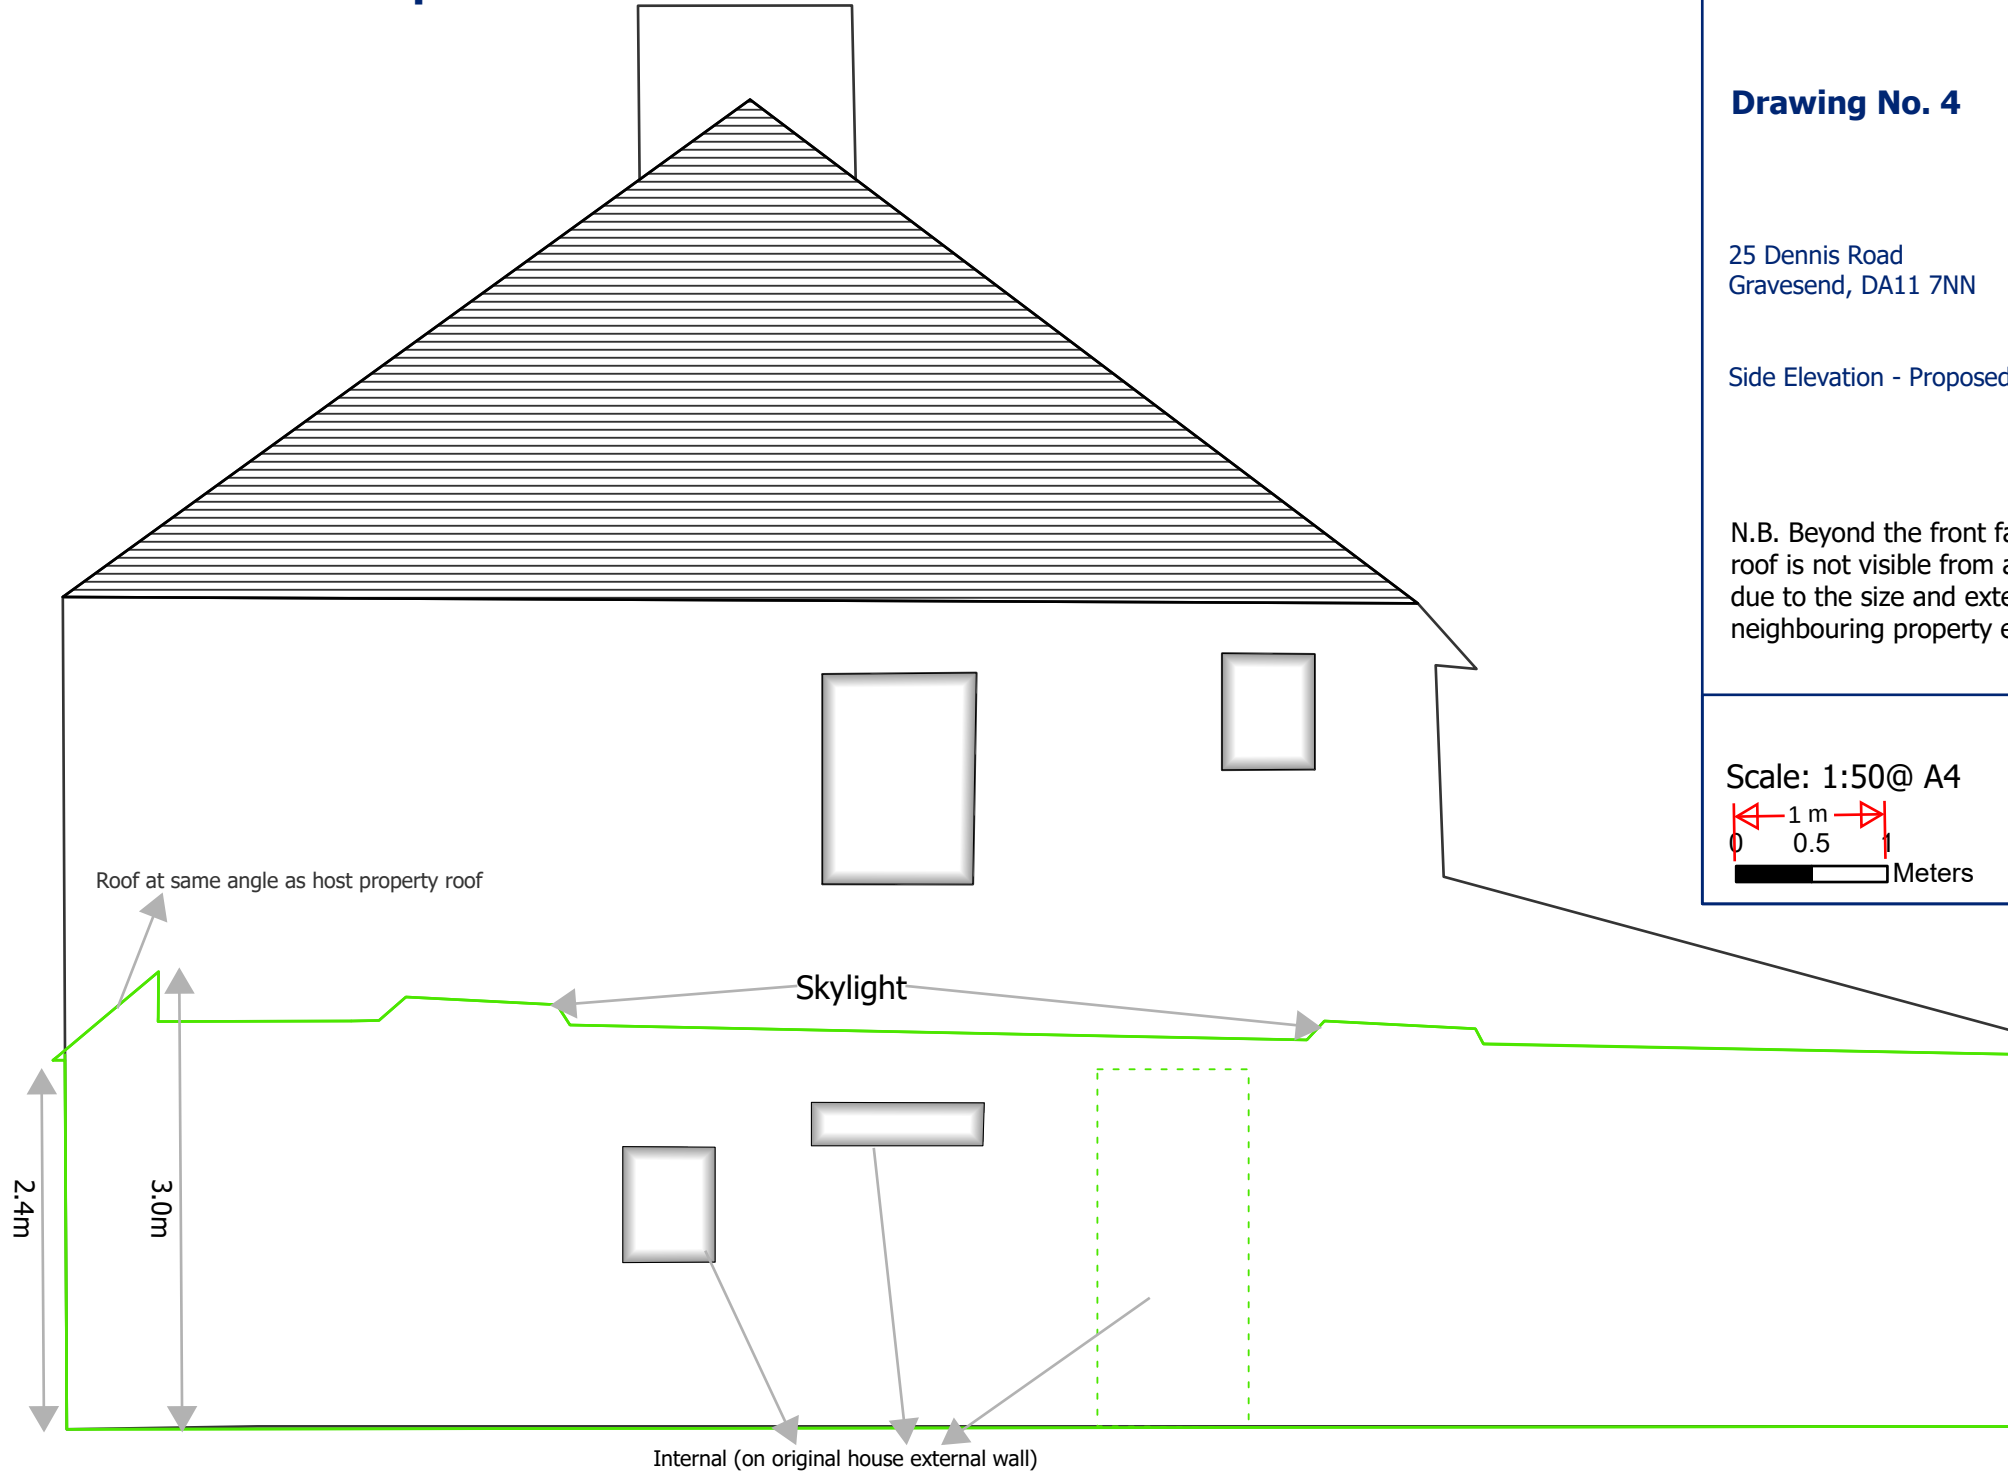

21/10/2023

Drawing No. 4

25 Dennis Road
Gravesend, DA11 7NN

Side Elevation - Proposed

N.B. Beyond the front façade, the
roof is not visible from anywhere,
due to the size and extent of the
neighbouring property extension

Scale: 1:50@ A4

