



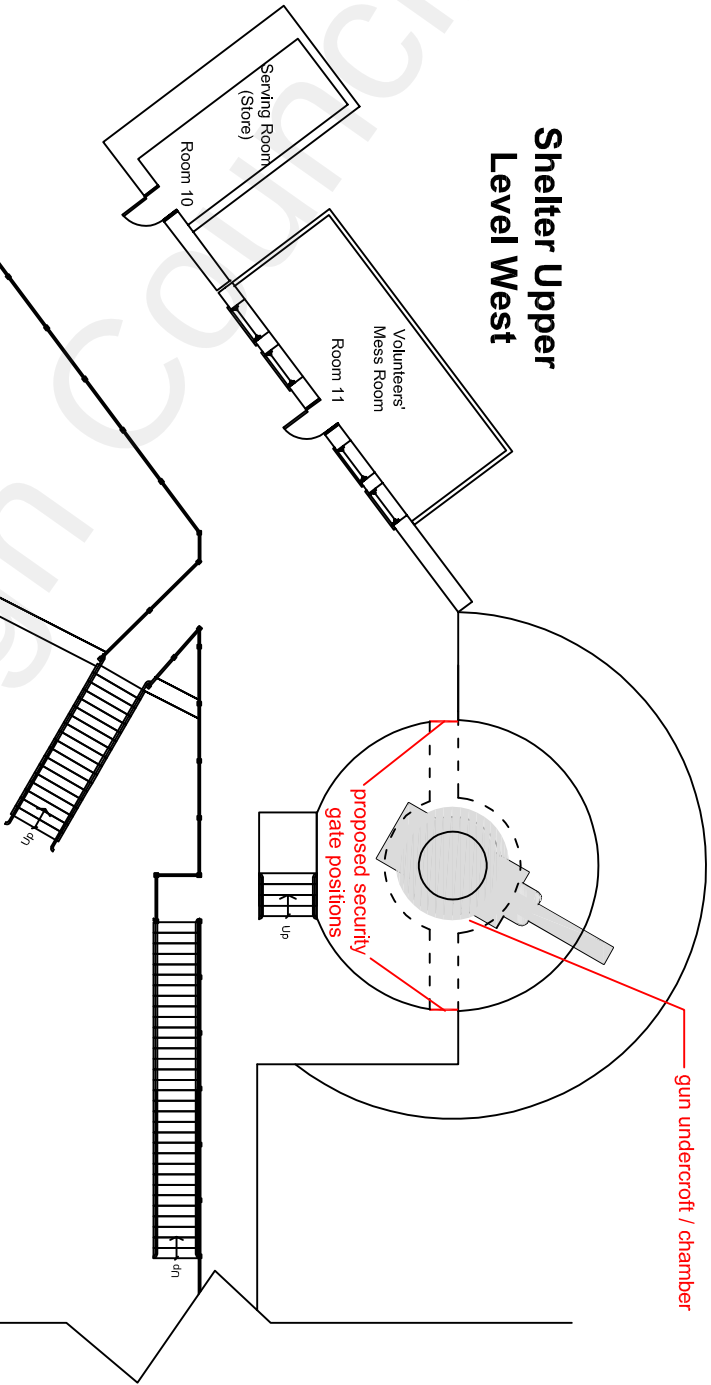


Plan - West Gun General Arrangement

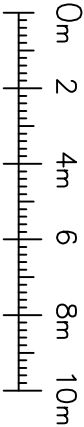


Scale 1:200

Shelter Upper Level West

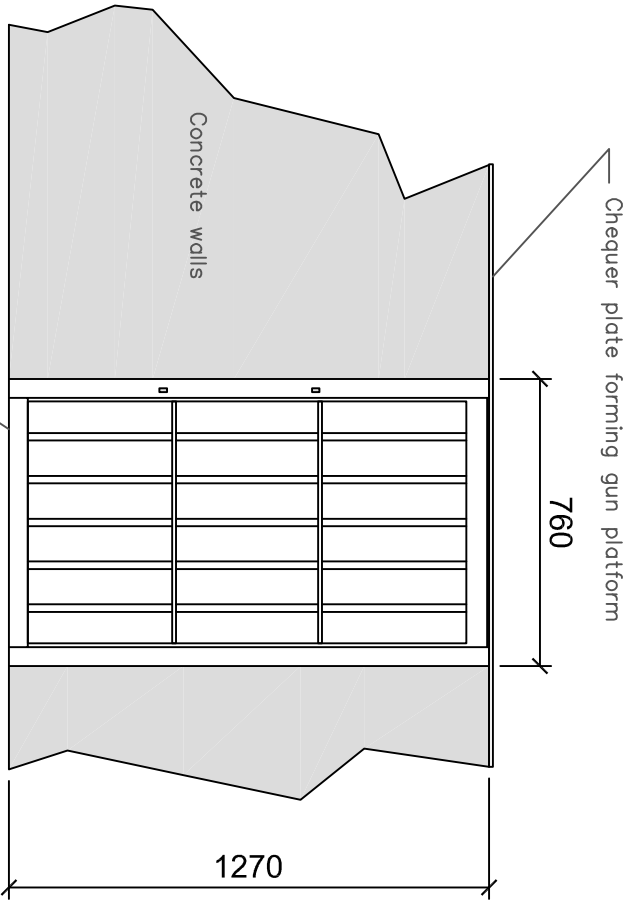

Elevation - Proposed Security Gates

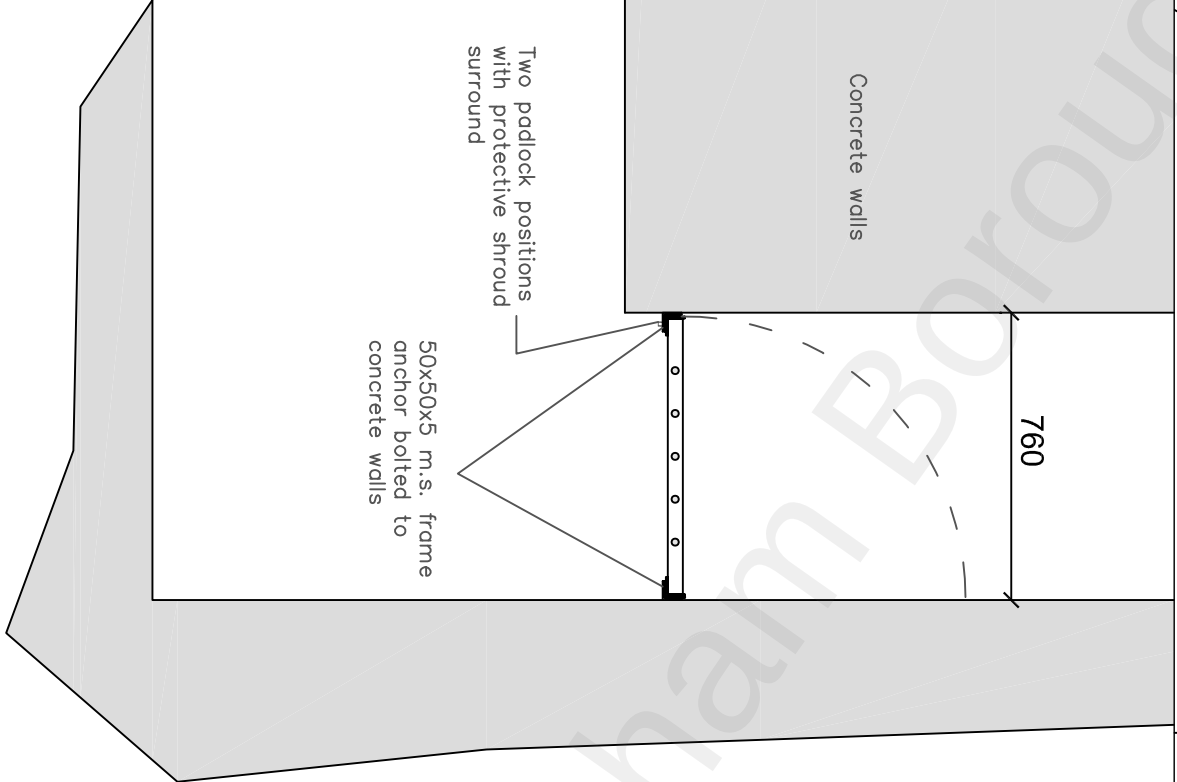

Section on Plan - Chamber Entrance



Scale 1:20

A Scales & dimension added		22-12-22
REV	DESCRIPTION	DATE



Property Services
Civic Centre, Windmill Street
Gravesend, Kent, DA12 1AU
Tel: 01474 564422 (Main Switchboard)

TITLE
New Tavern Fort Commercial Place Gravesend, Kent, DA12 2BH

DESCRIPTION
1905 West Gun Emplacement: Proposed Security Gates to Chamber Entrances

DATE	SCALE
November 2022	As shown
DRAWN BY	DRAWING NUMBER
Derek Grainge	PS/2022/ NTF/DG-2A
FILENAME: H:\C\A\J\H\New Tavern Fort - 1905 Gun Emplacements - Security Gates etc. 2022\22\Drawings\New Tavern Fort - Ammunition Store - Gun Emplacements 2022 Rev A.dwg	