

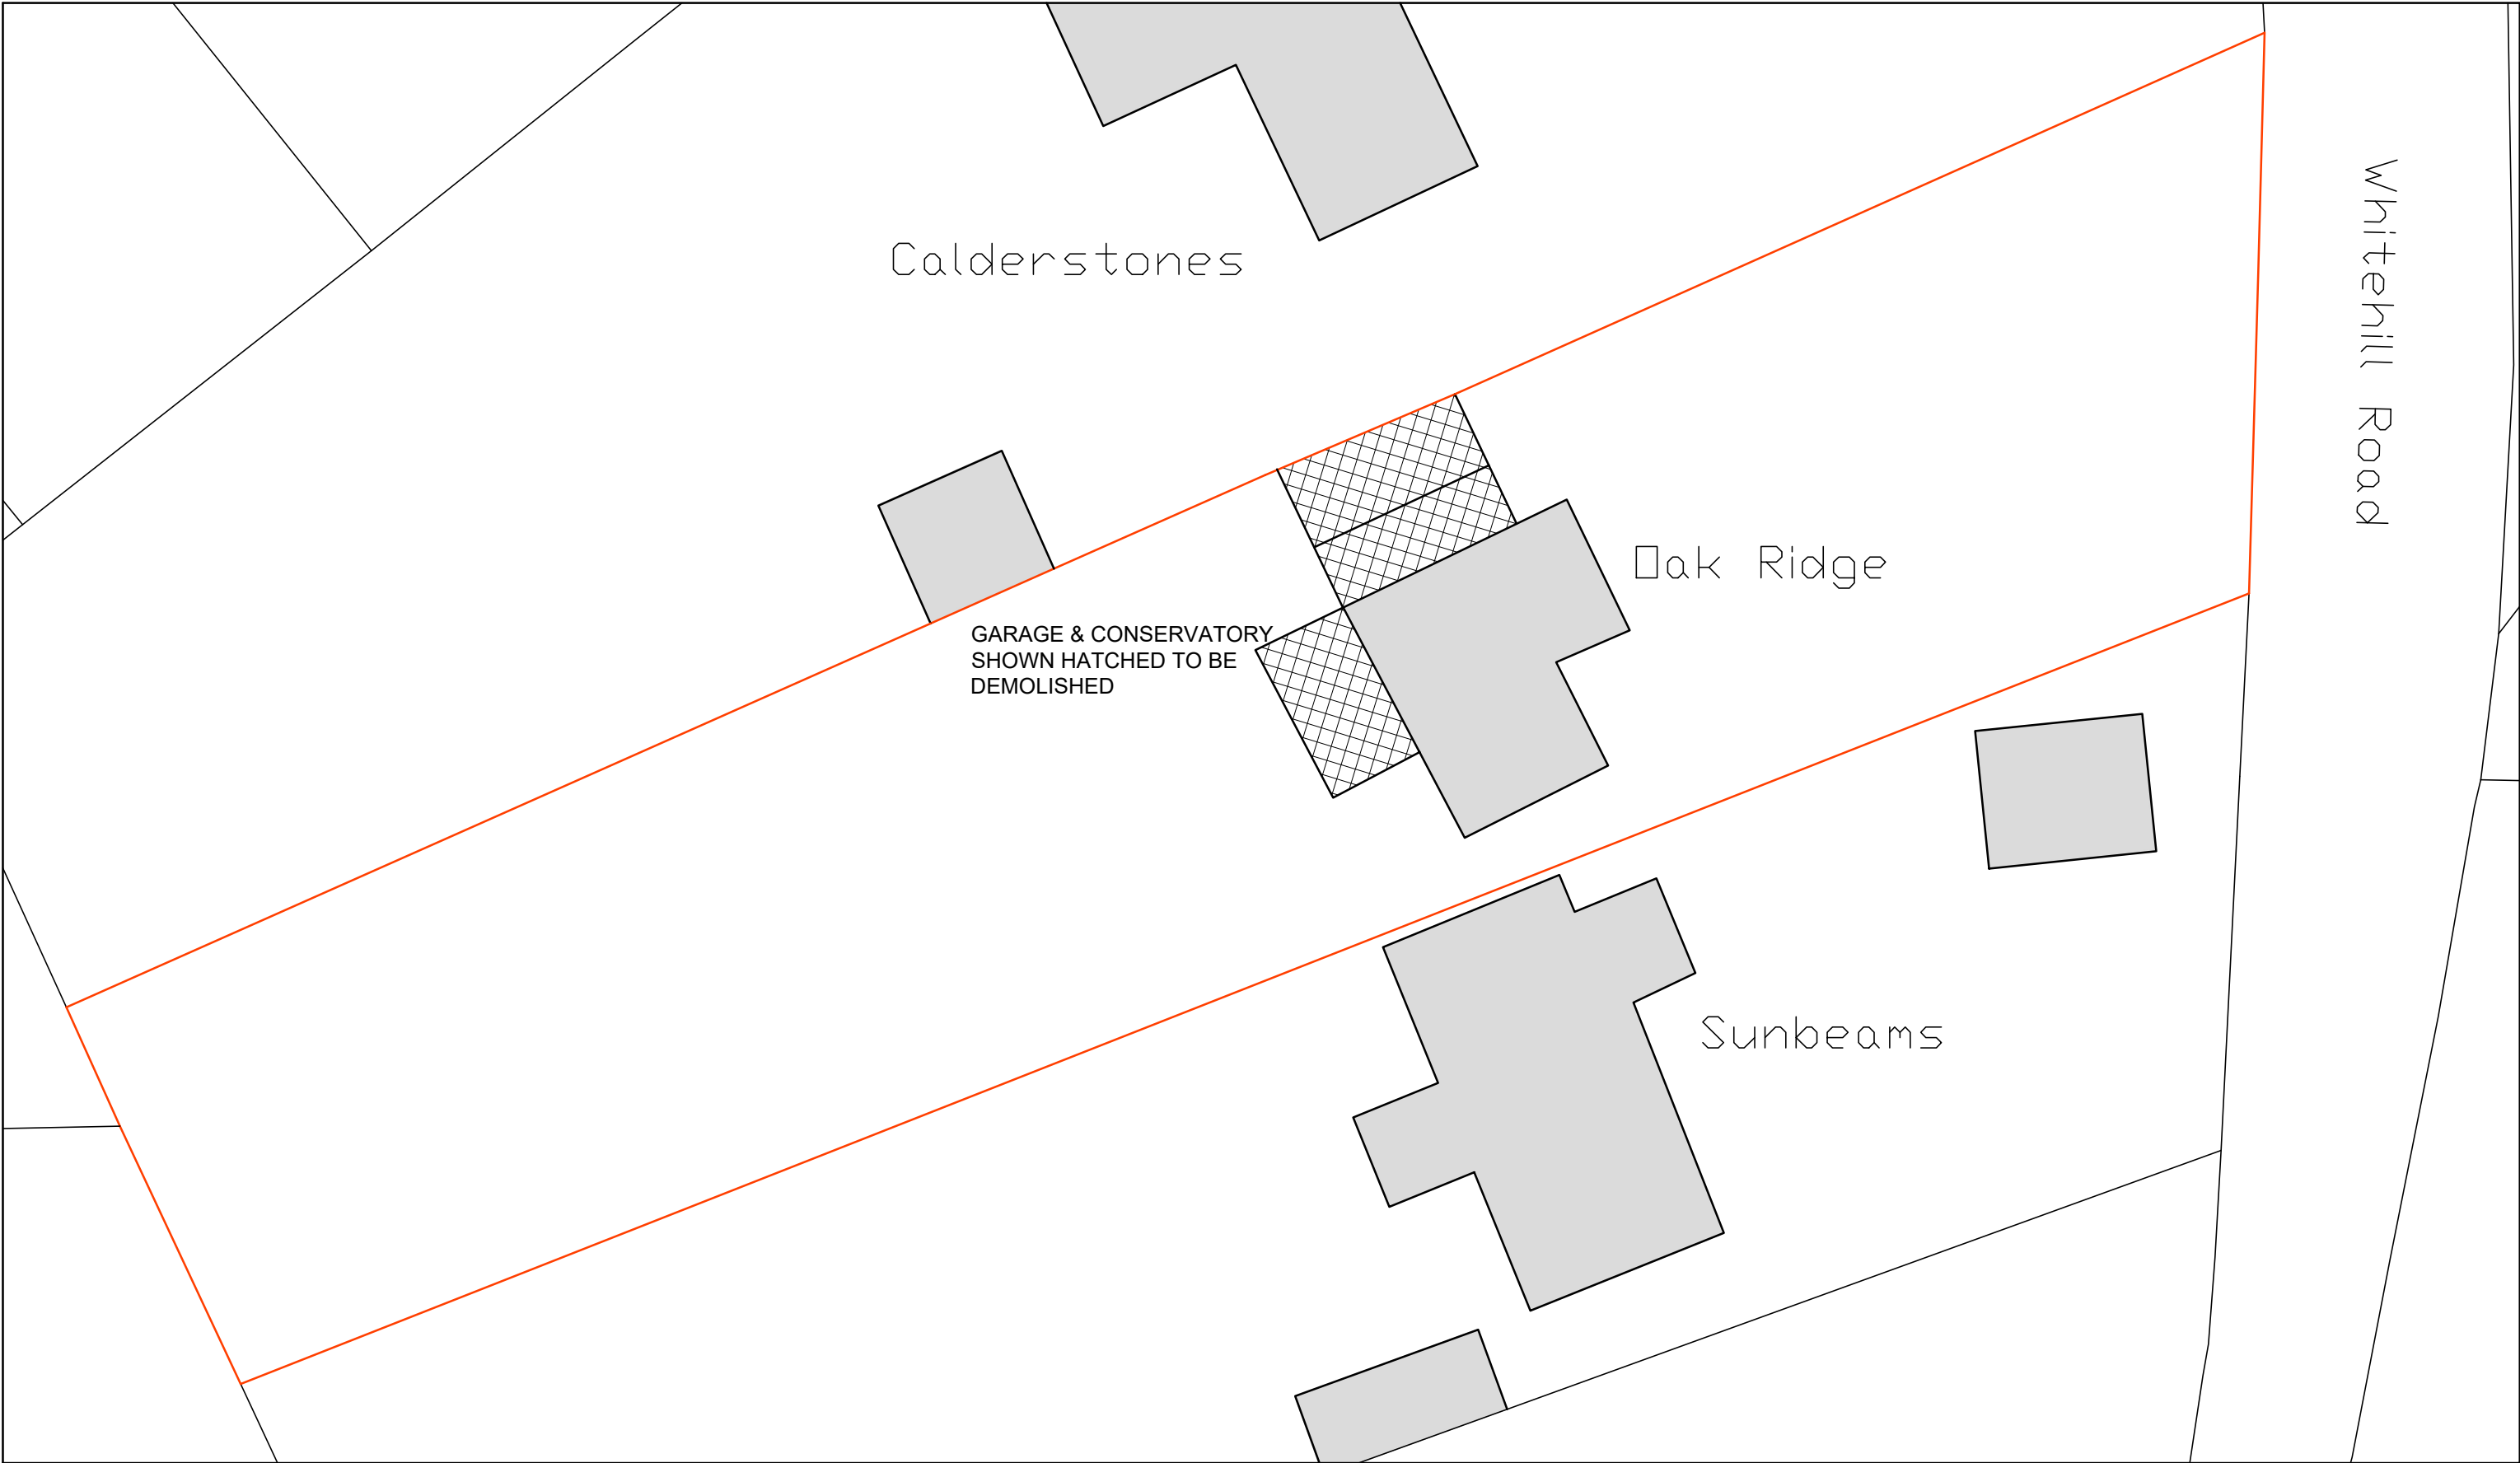


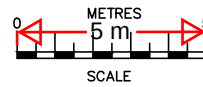

BLOCK PLAN
AS EXISTING
(1:200)

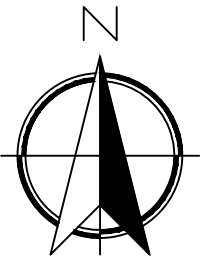

SCALE BAR @ 1:200

Date	No	Revision
Penfold Project Services		
Epmarket, Wrotham Road, Meopham, Kent, DA13 0JH		
Telephone: 01474 816690		
e-mail: apenfold448@btinternet.com		
Job Title:	OAKRIDGE WHITEHILL ROAD MEOPHAM KENT DA13 0PA	
Dwg Title:	BLOCK PLANS AS EXISTING	
Scale:	1:200 @ A2	
Dwg No.:	04	
Date:	July 2025	