


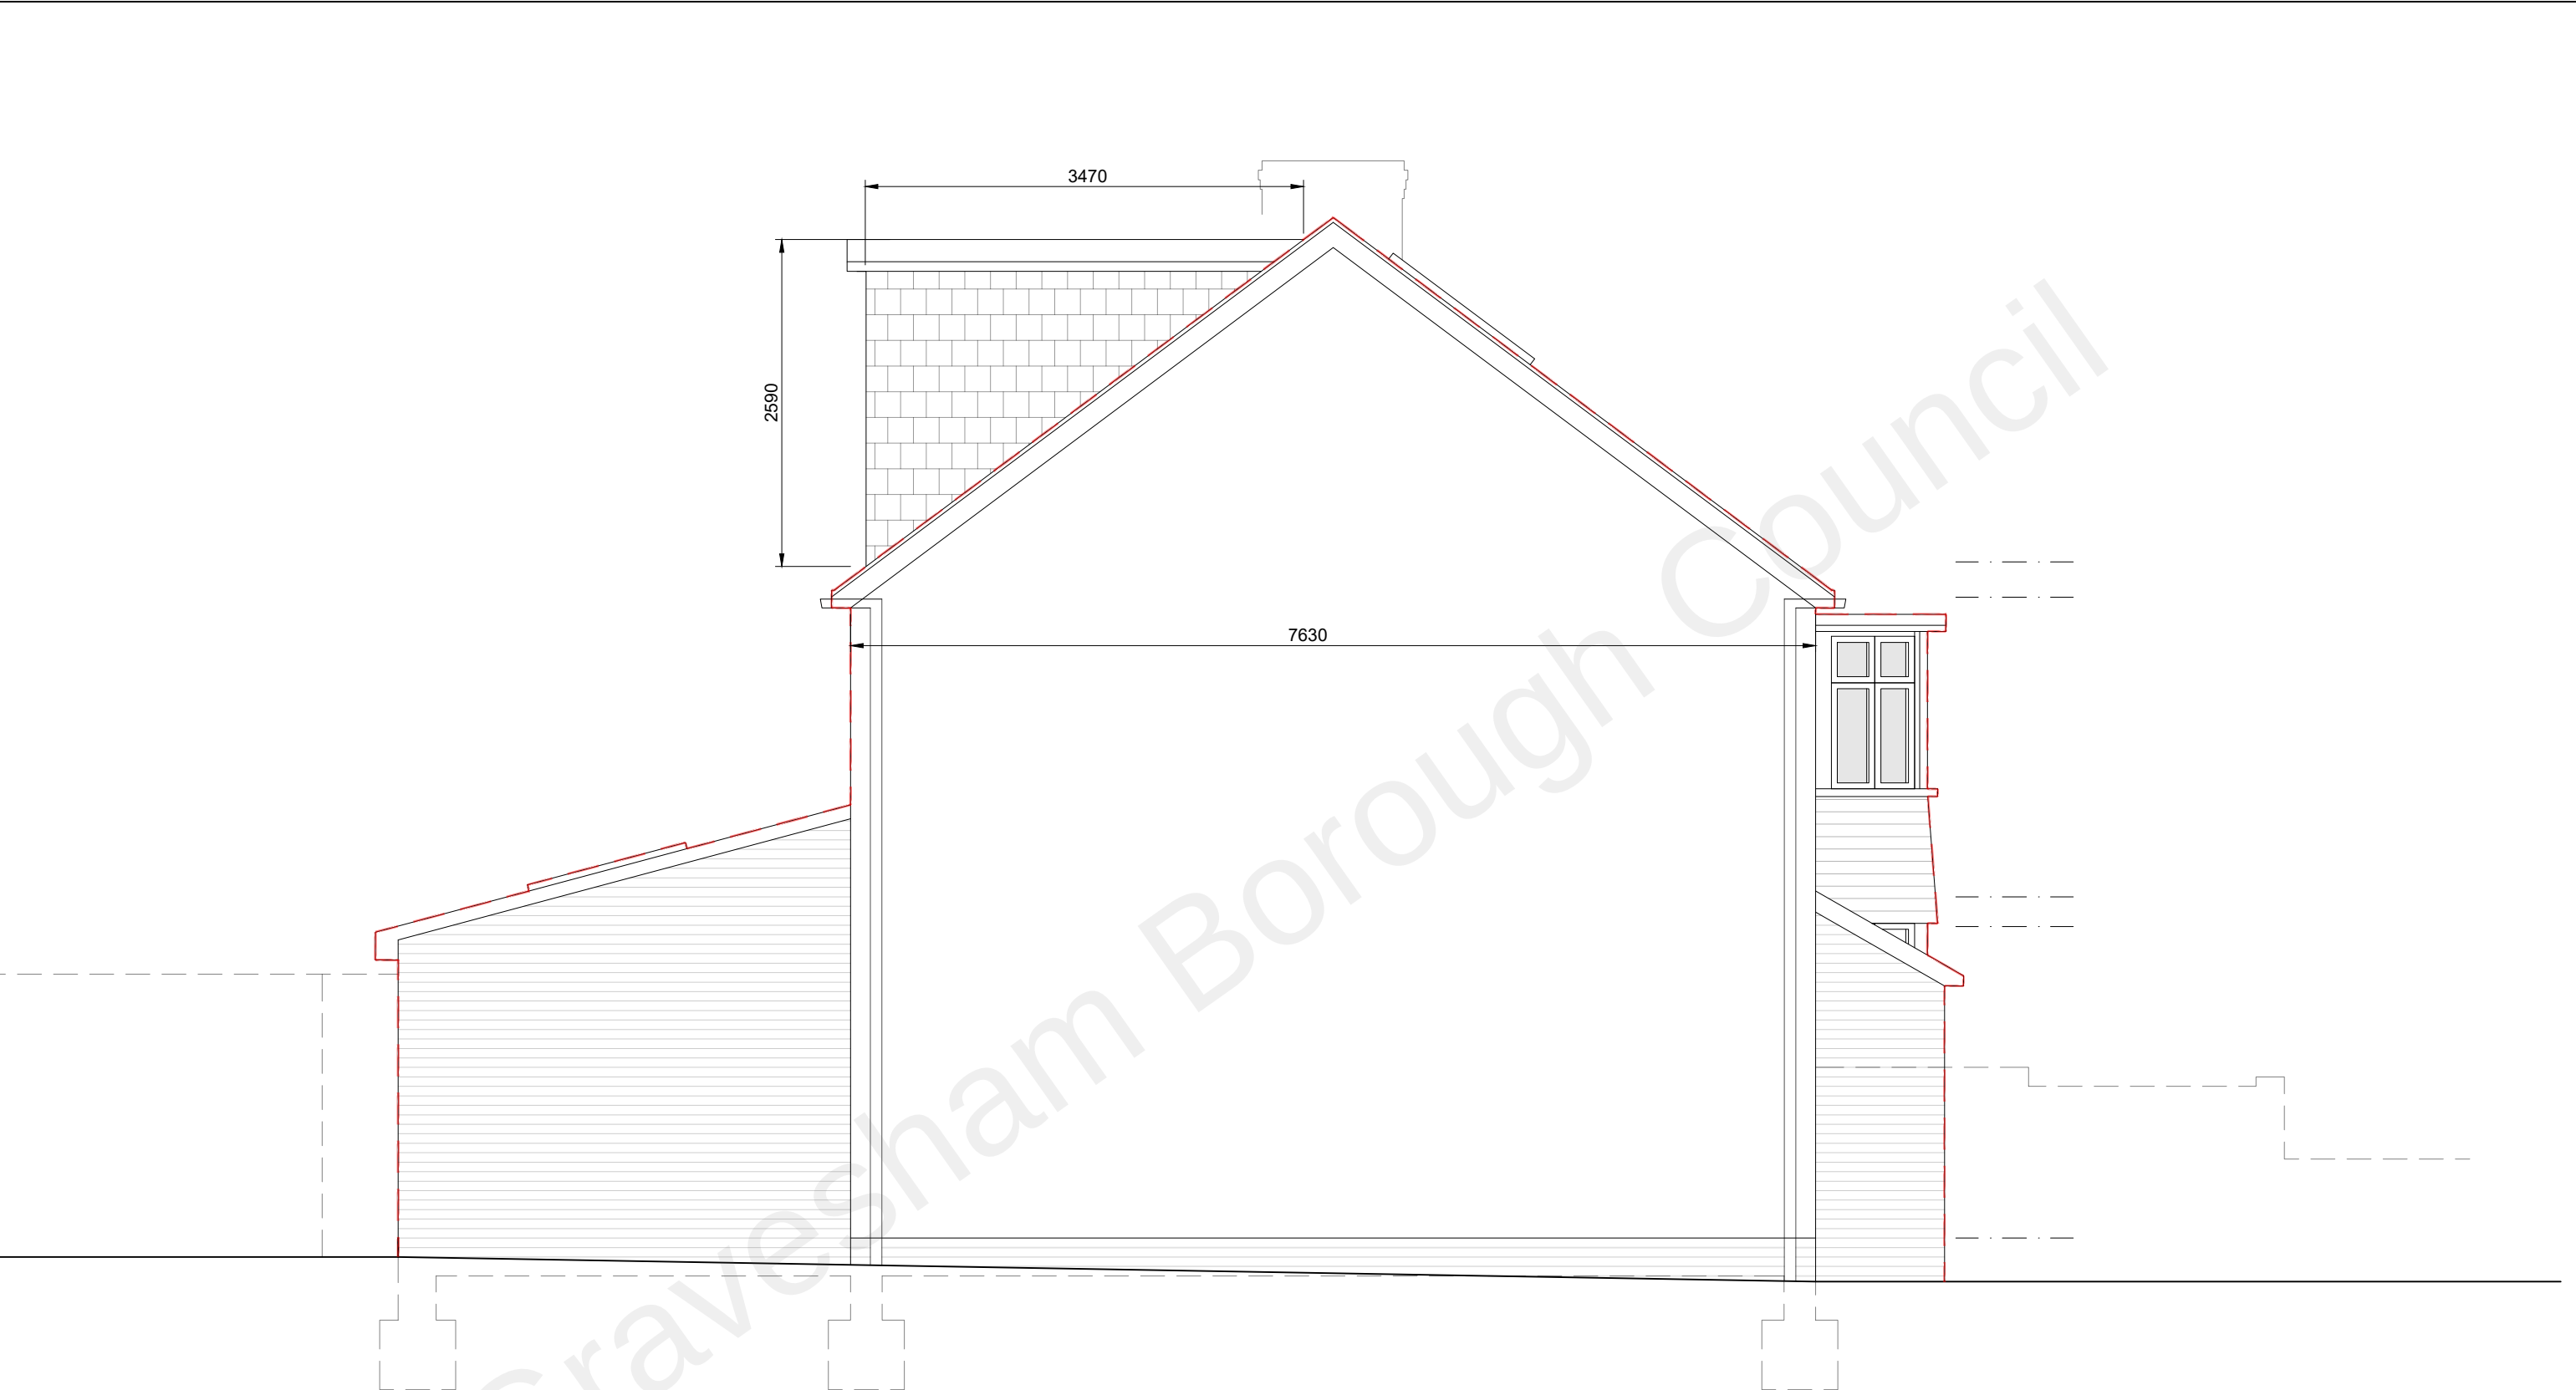

Side Elevation

Legal Info 1. ©Bucknall Design. Do not scale from this drawing in either paper or digital form. Use written dimensions only. All dimensions are given in millimeters unless otherwise stated. 2. All survey information by others. Check all dimensions on site. Site boundaries to be confirmed by client solicitors with reference to title deeds. 3. This drawing is intended for use by the commissioning client only. BD do not assume any liability to any third party for the information herein. 4. This drawing is to be read in conjunction with all relevant engineer's and specialist designers' drawings and specifications. 5. All demolition works subject to statutory approval and assessment by structural engineer. 6. Works covered by pre-commencement conditions or works without consent must NOT be carried out without statutory approval. 7. All specific drawing notes are to be read in conjunction with the project Health & Safety "Information Pack" and "Site Rules".	Denotes Line of existing	-	00/00/00	XX	JOB TITLE	
		First Issue			250 Rochester Road Gravesend DA12 4TZ	
					DWG TITLE	
					Proposed Elevations Side Elevation	
					DATE	CHECKED BY
					20/10/22	TB
					DWG NO.	REV. STATUS
					1028[GA]06	LAW. DEV. C
					A3	© BUCKNALL DESIGN Do not scale this drawing. All dimensions to be checked on site.

GA

06 Proposed Elevations Side Elevation

1:50

0

0.5m

2m

4m

Bucknall Design
Architect
RIBA Chartered Practice
bucknalldesign.co.uk
tom@bucknalldesign.co.uk