


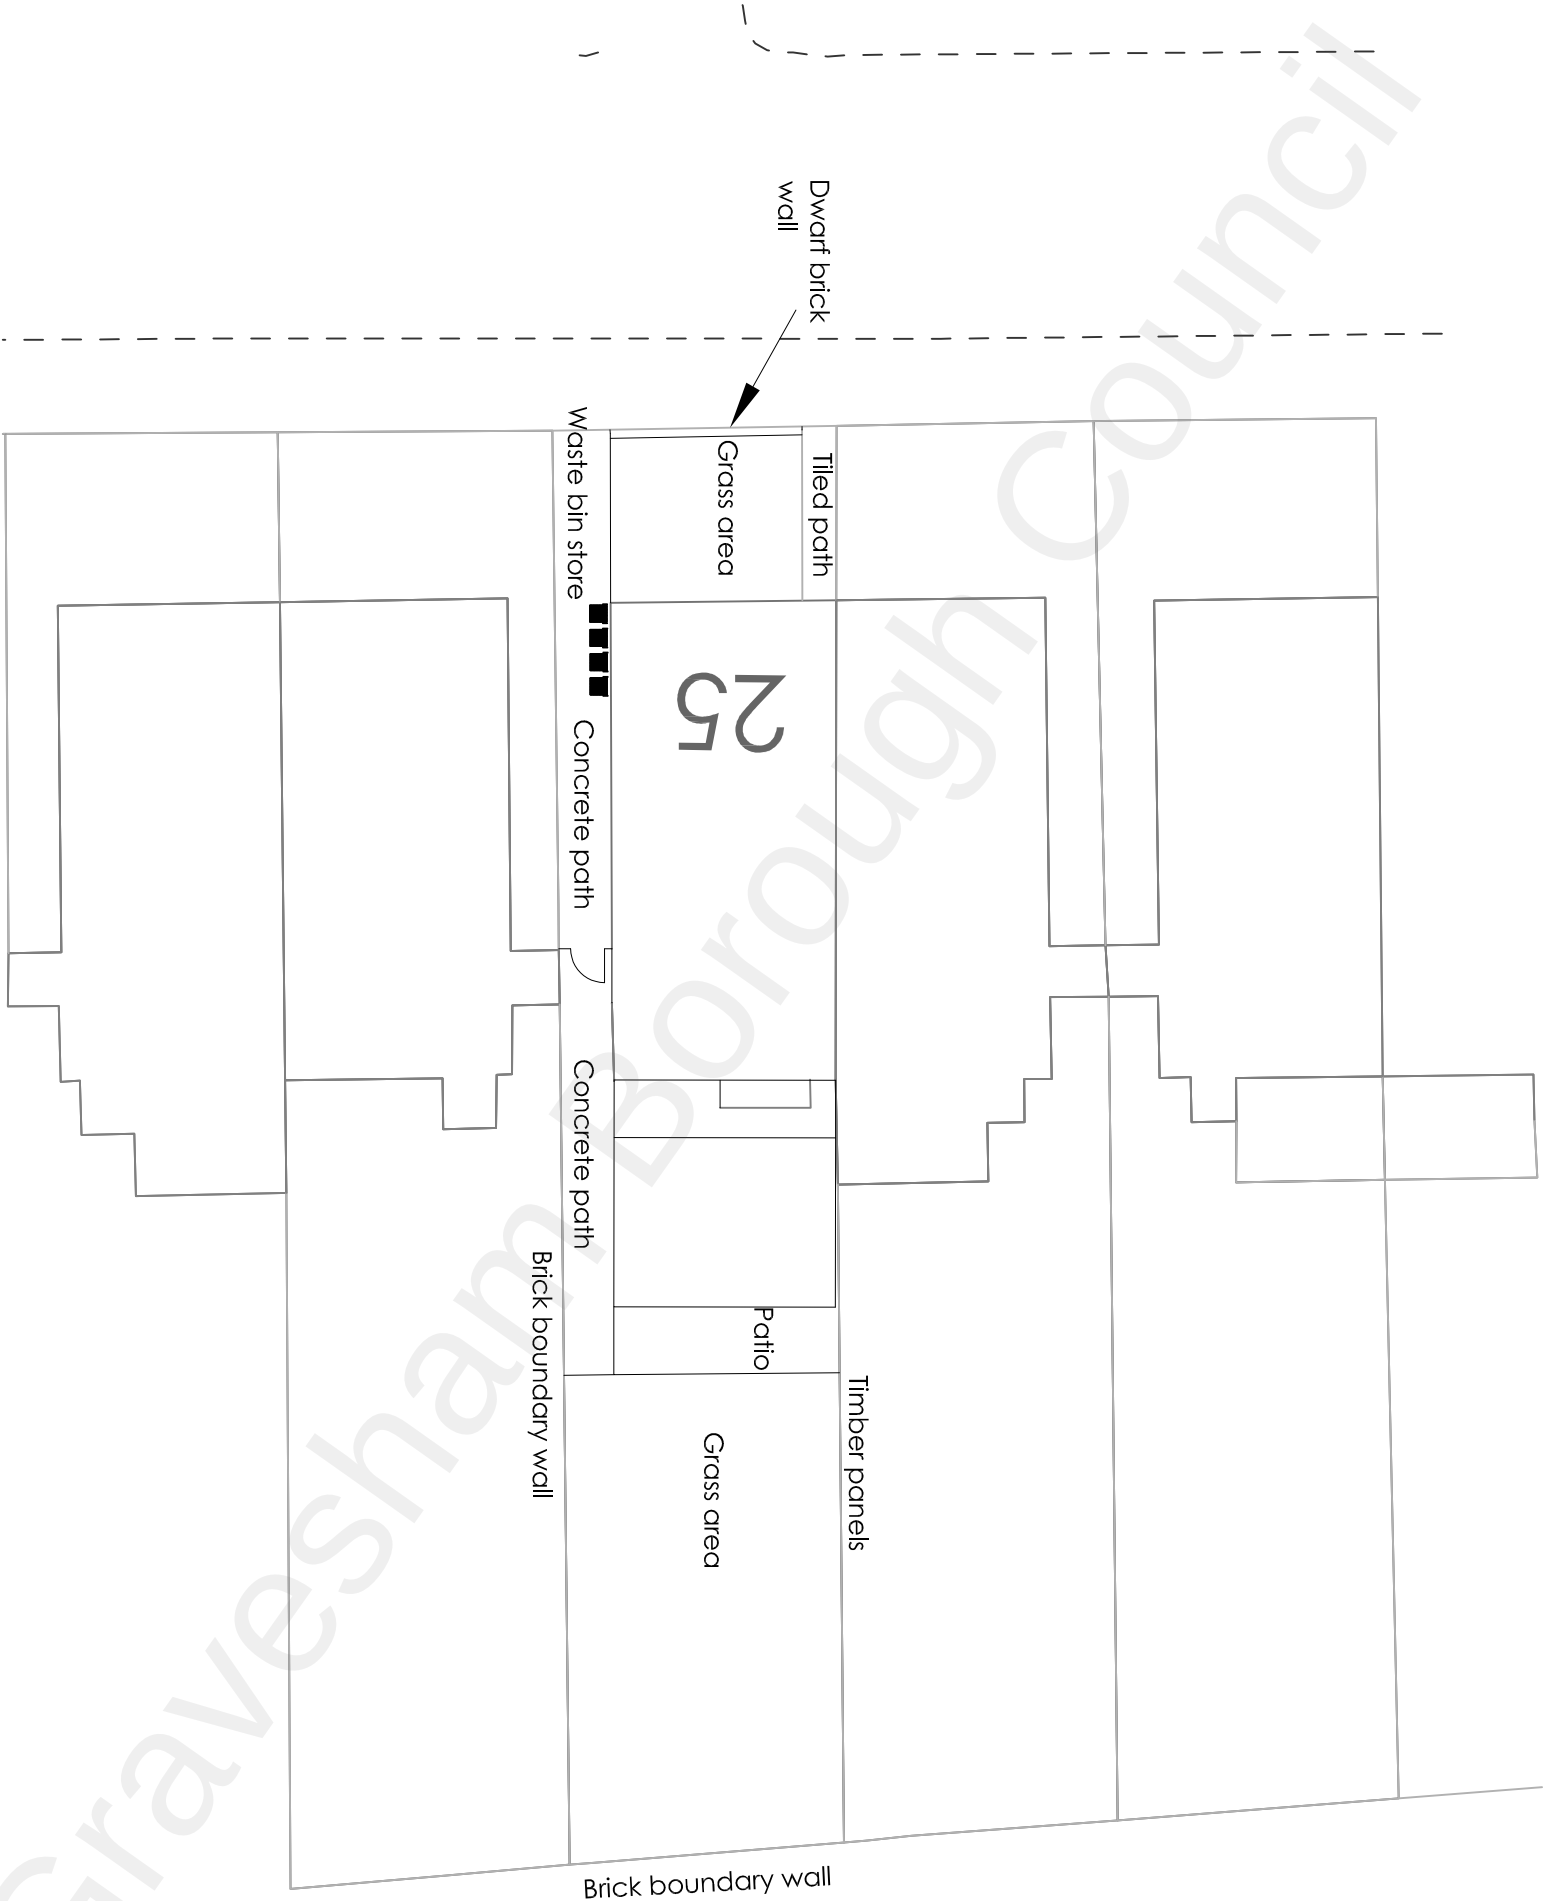

Project		HMO Conversion Nine Bedroom	
Drawing Title		25 The Avenue Gravesend Kent DA11 0NA	
No Change To Block Plan		Rev	Description
		Date	
		Drawn	Date
		HC	Nov 2021
		Scale	1:200
		Drawing No.	25TA/A3/O5

H Channa

PICAROONS MAIDSTONE ROAD PLATT KENT TN15 8LB

Tel / Fax: 01732 605759 E-mail: hbchanna@tiscali.co.uk