


11 Christchurch Crescent, Gravesend, Kent, DA121JJ

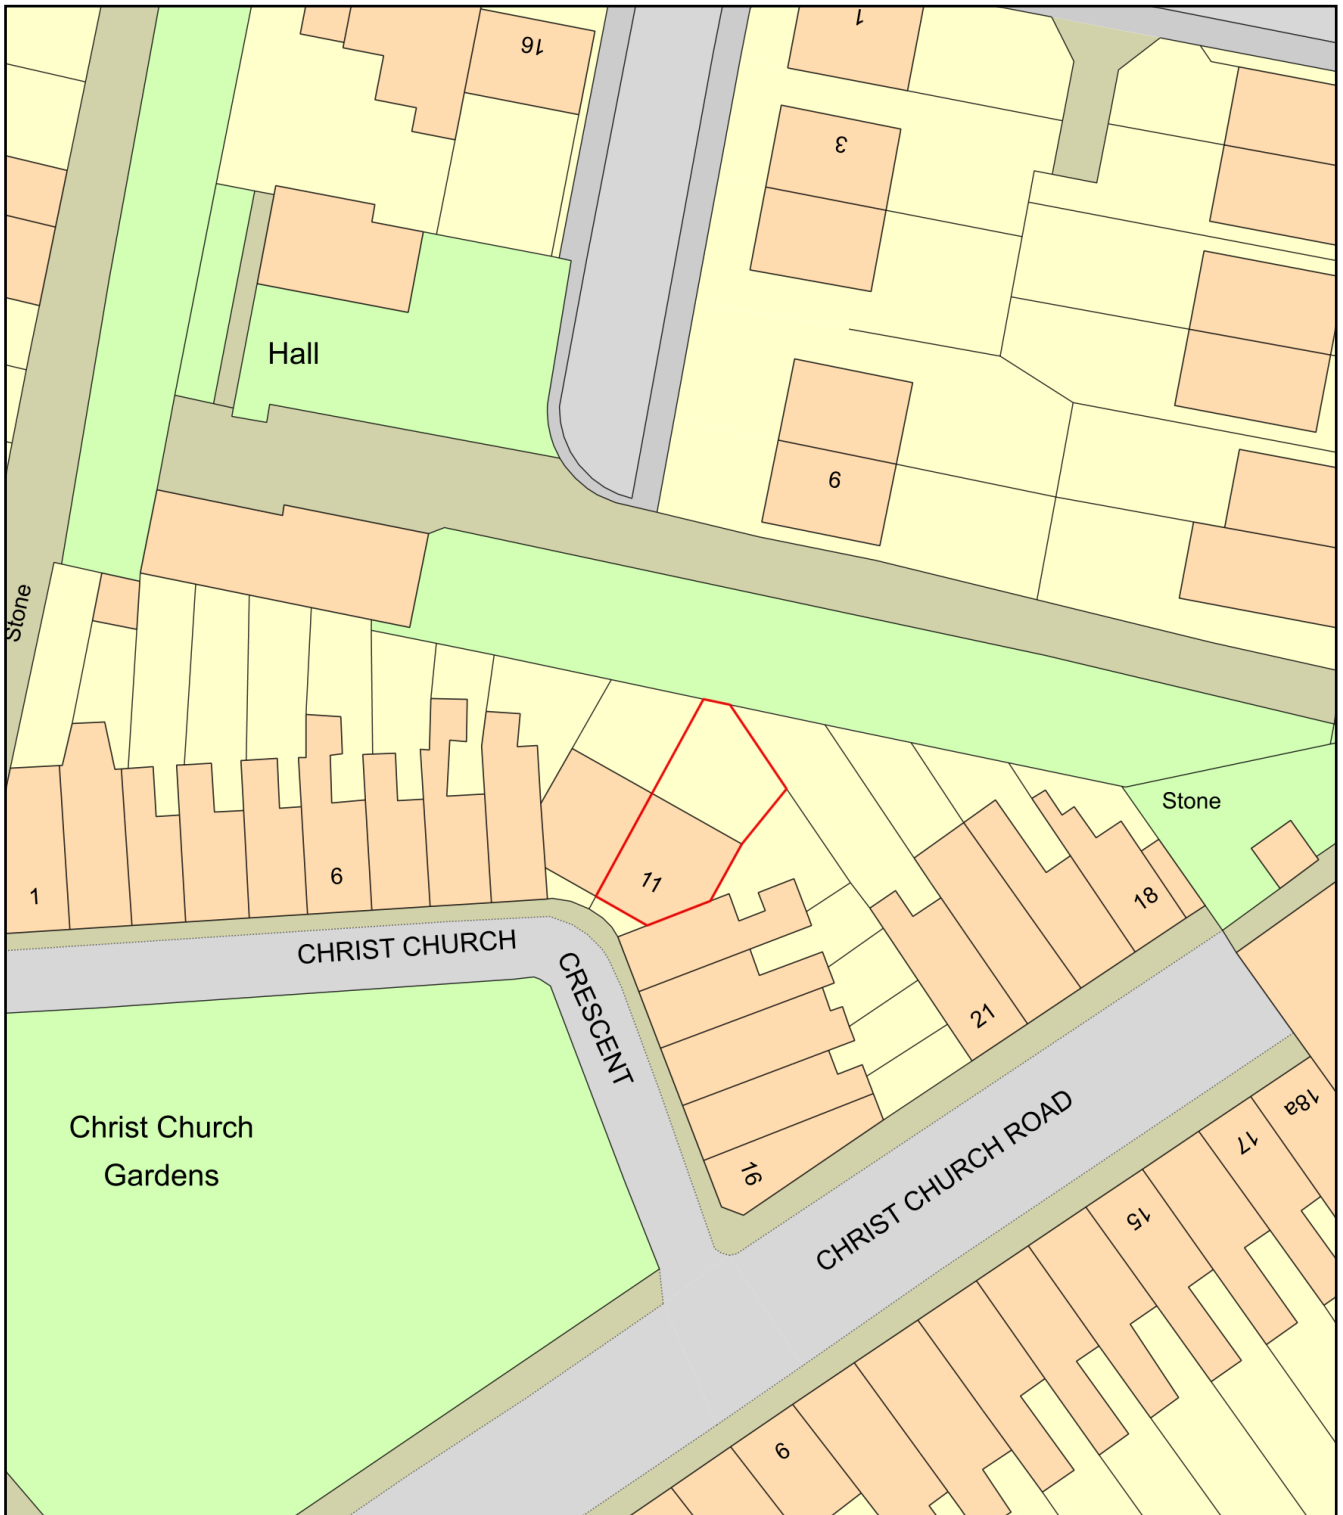

0 20
Metres



Plan Produced for: Gravesend Council

Date Produced: 10 Aug 2023

Plan Reference Number: TQRQM23222200750725

Scale: 1:500 @ A4