


Site Block Plan for 14 Malvina Avenue

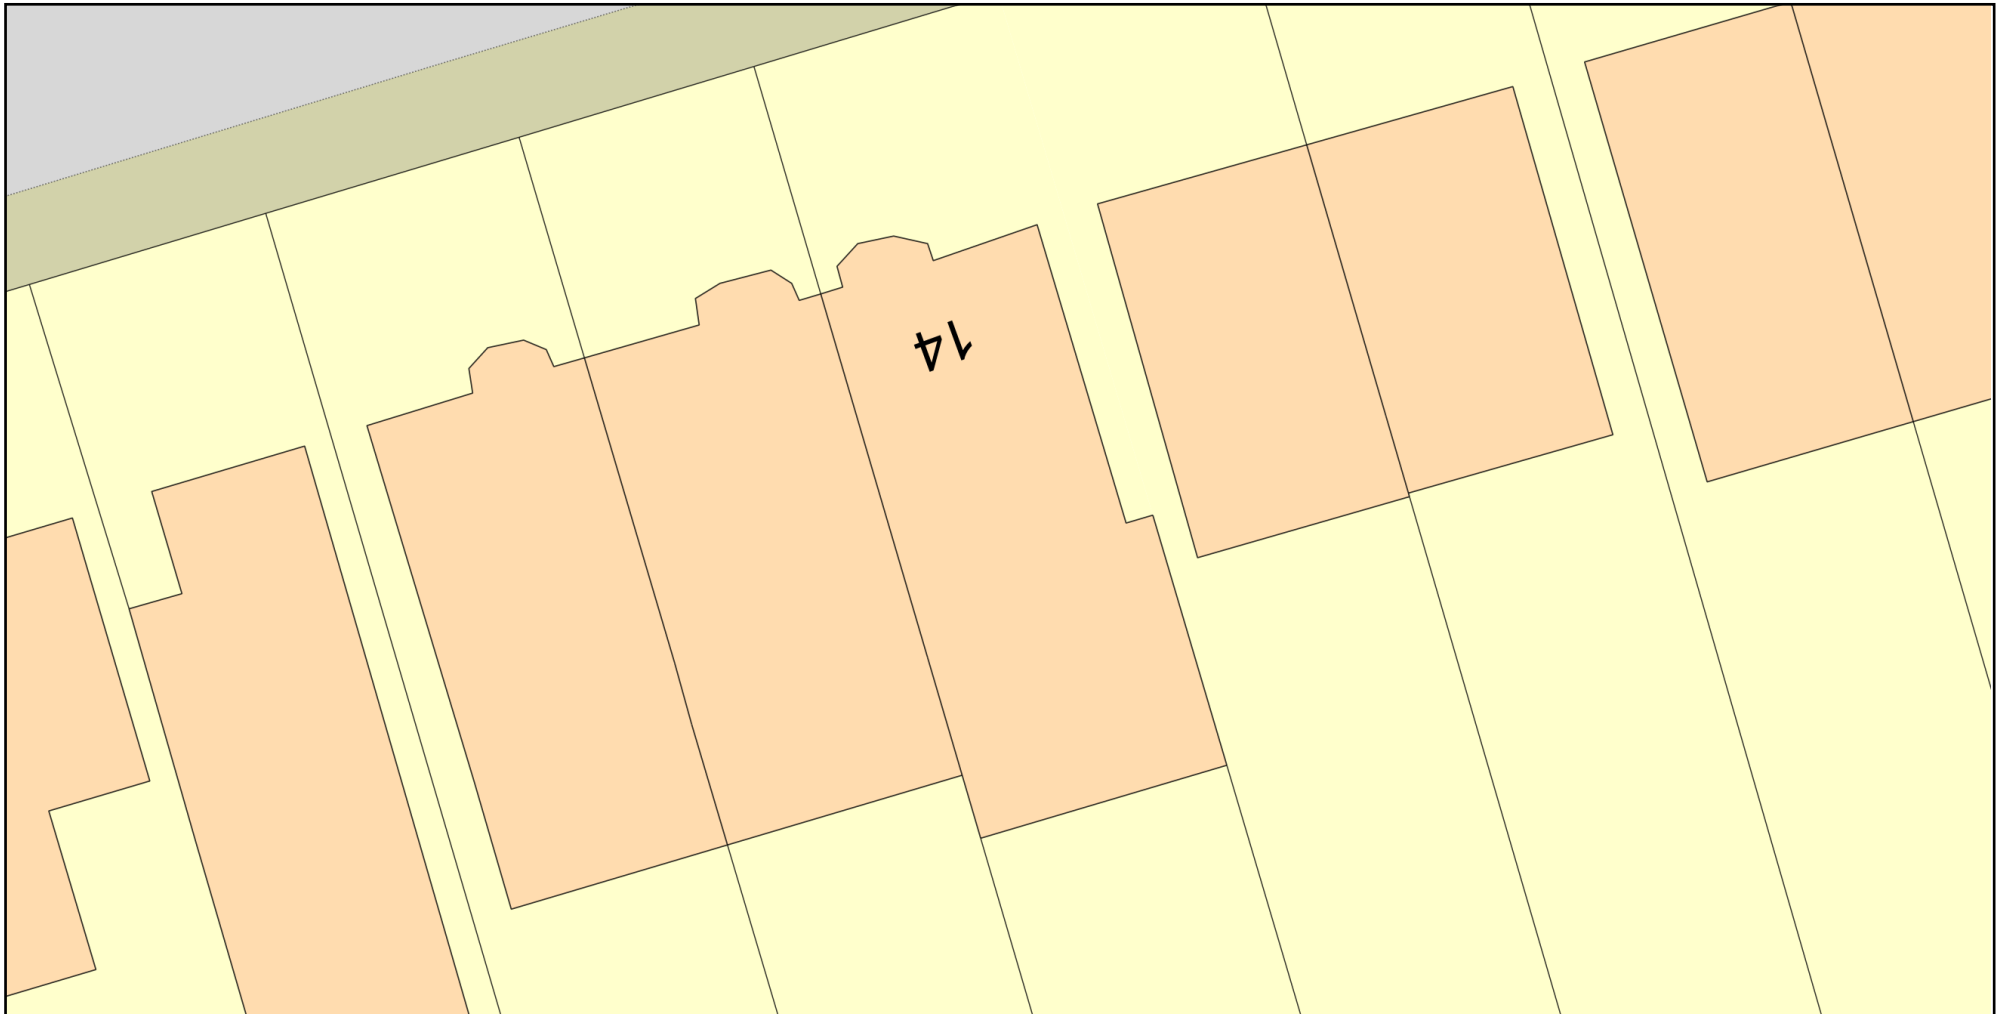

0 10
Metres



Plan Produced for: Phillip Chapman

Date Produced: 29 Aug 2023

Plan Reference Number: TQRQM23241072752039

Scale: 1:200 @ A4

© Crown copyright and database rights 2023 OS 100042766

