
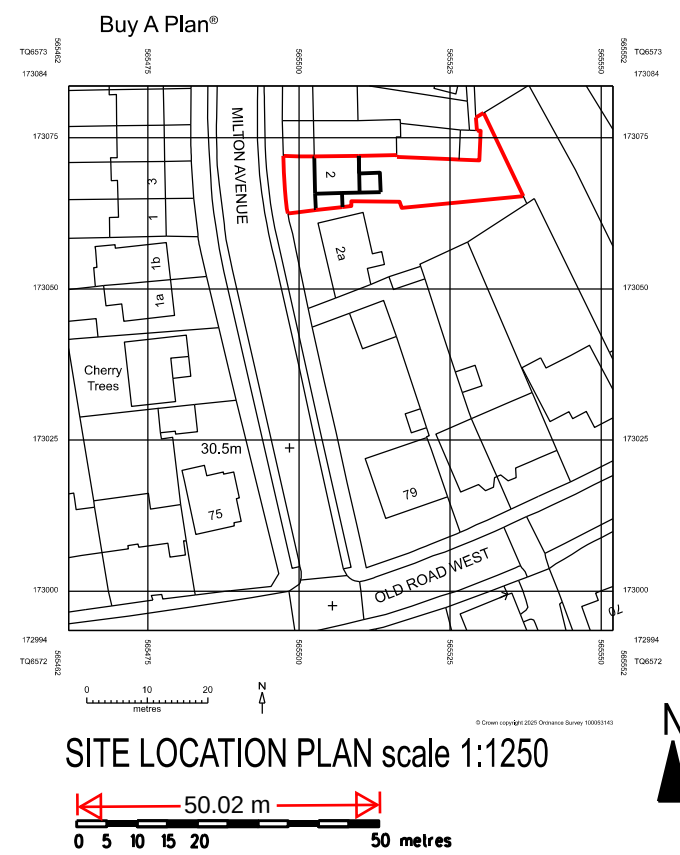
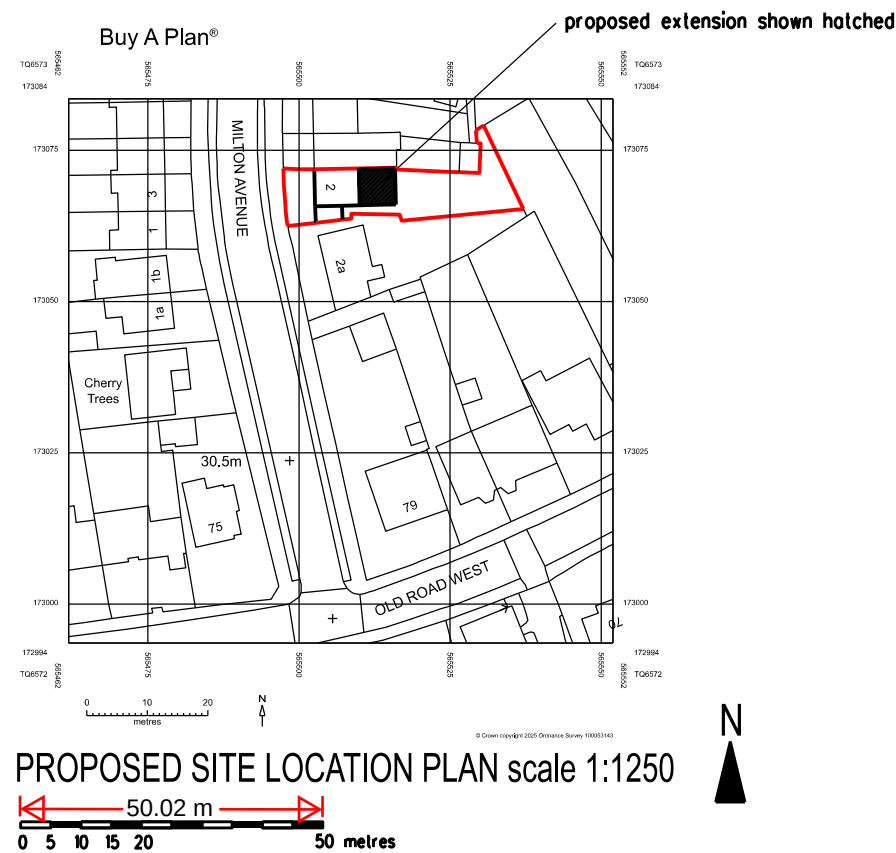


Buy A Plan®

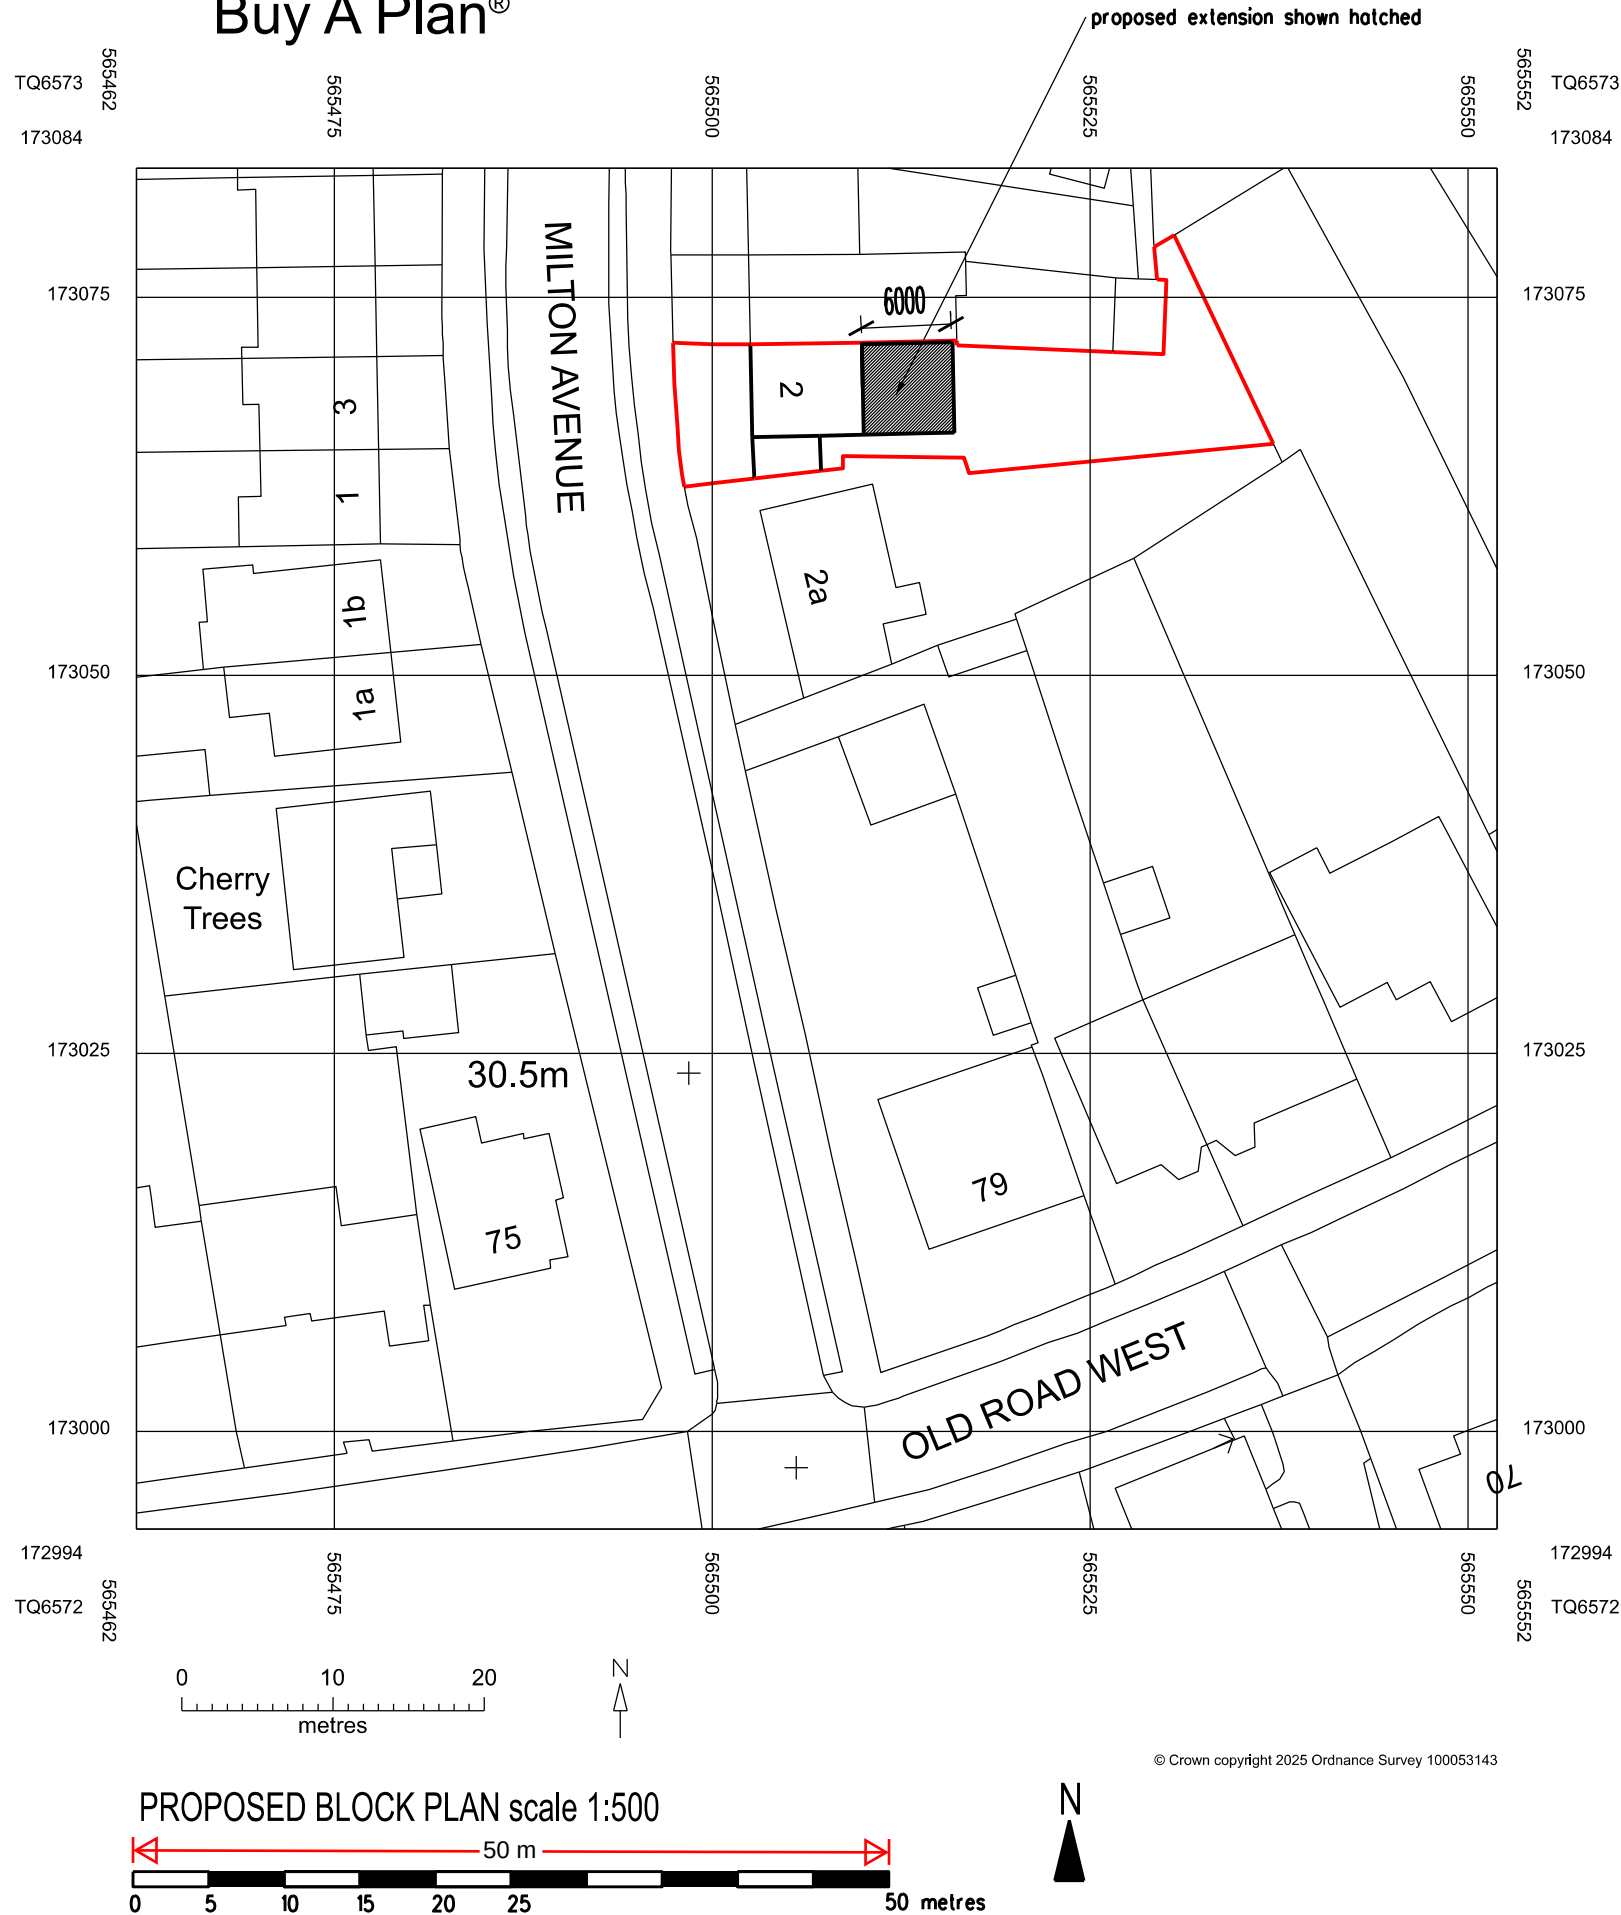

REVISION	DATE
ARCHITECT	
TAARCHITECTS 11 JOYDENS WOOD ROAD BEXLEY KENT DA5 2HS Tel 07905 130591 ta140256@googlemail.com	
JOB	
PROPOSED SINGLE STOREY GROUND FLOOR REAR EXTENSION AT 2 MILTON AVEUNE GRAVESEND KENT DA12 1QL	
DRAWING	
EXISTING SITE LOCATION & BLOCK PLANS	
SCALE	DATE
1:500 & 1250 AT A3	APRIL 2025
DRAWING NO.	
LO/01	