
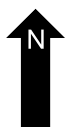
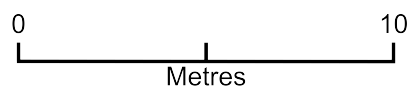


75 Alexandra Road Gravesend DA12 2QG

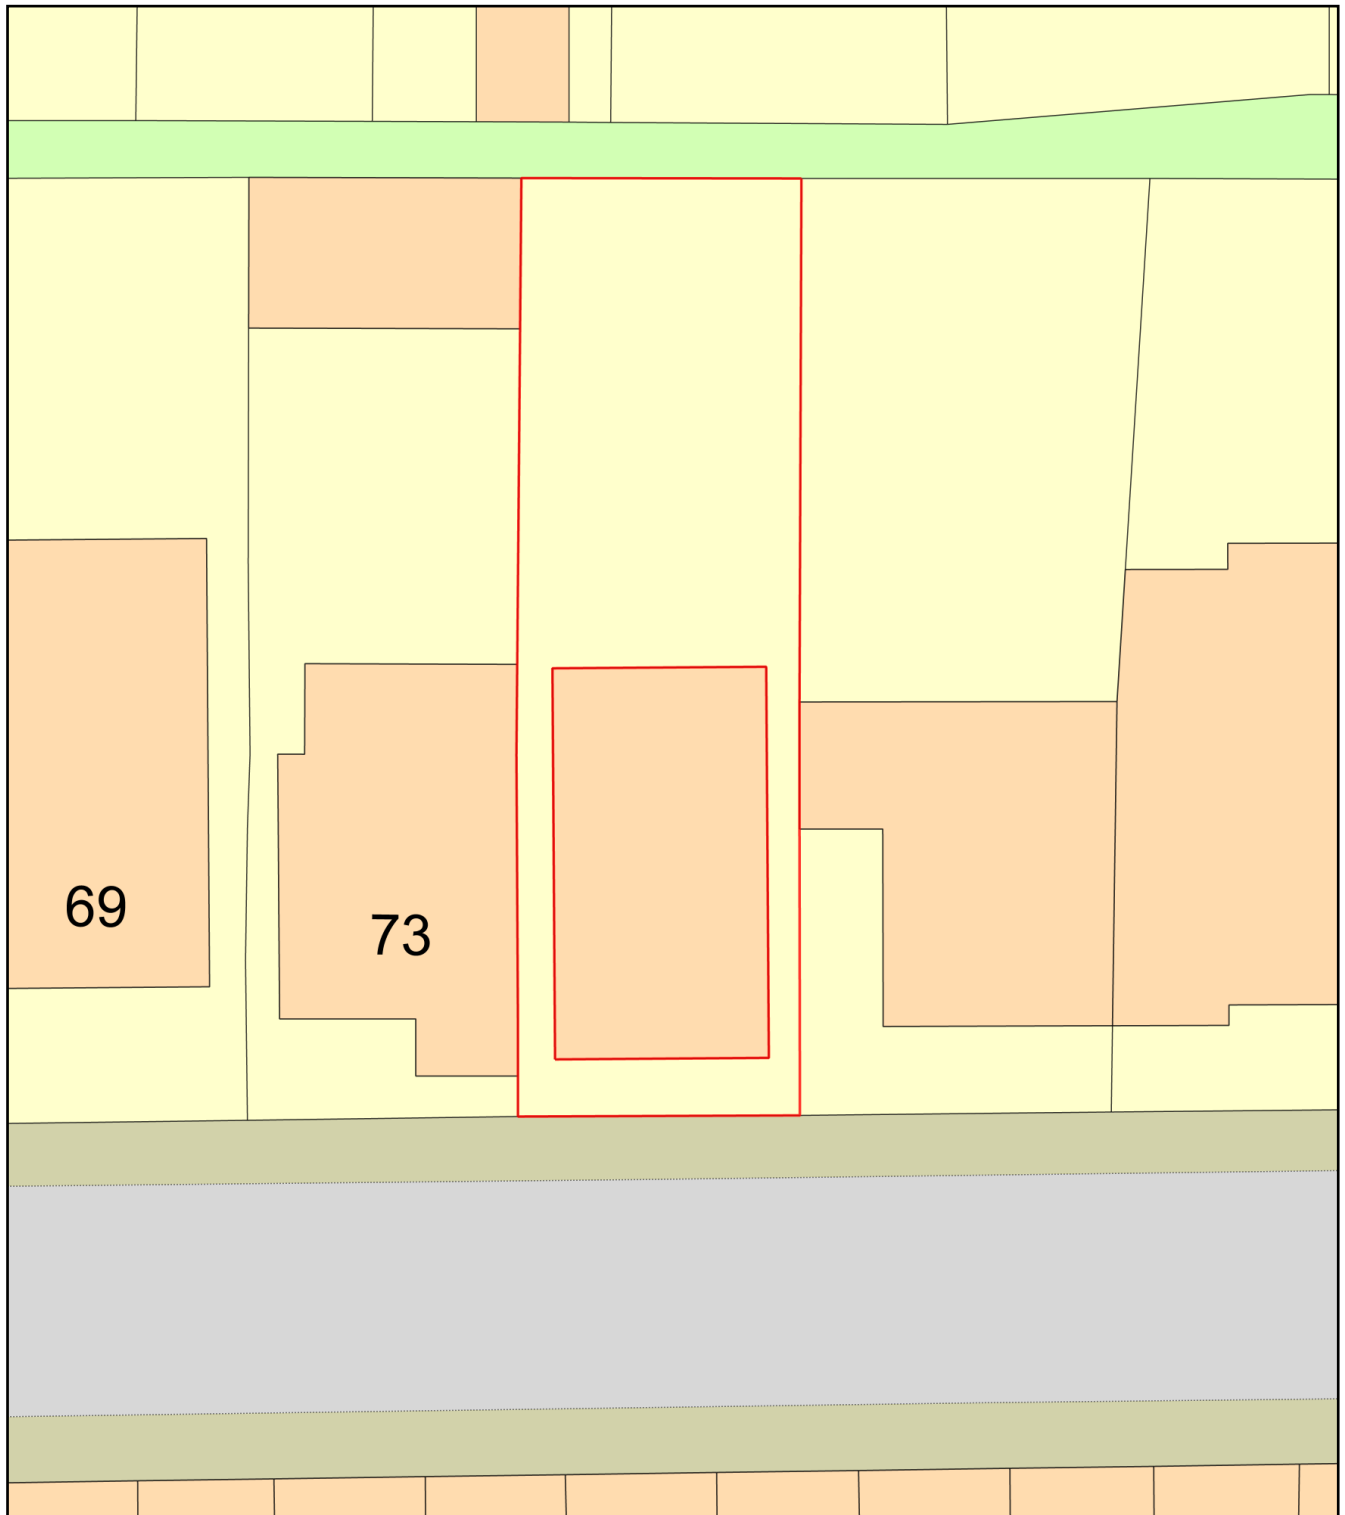

Plan Produced for: Steven Ford

Date Produced: 08 Apr 2025

Plan Reference Number: TQRQM25098162152936

Scale: 1:200 @ A4