



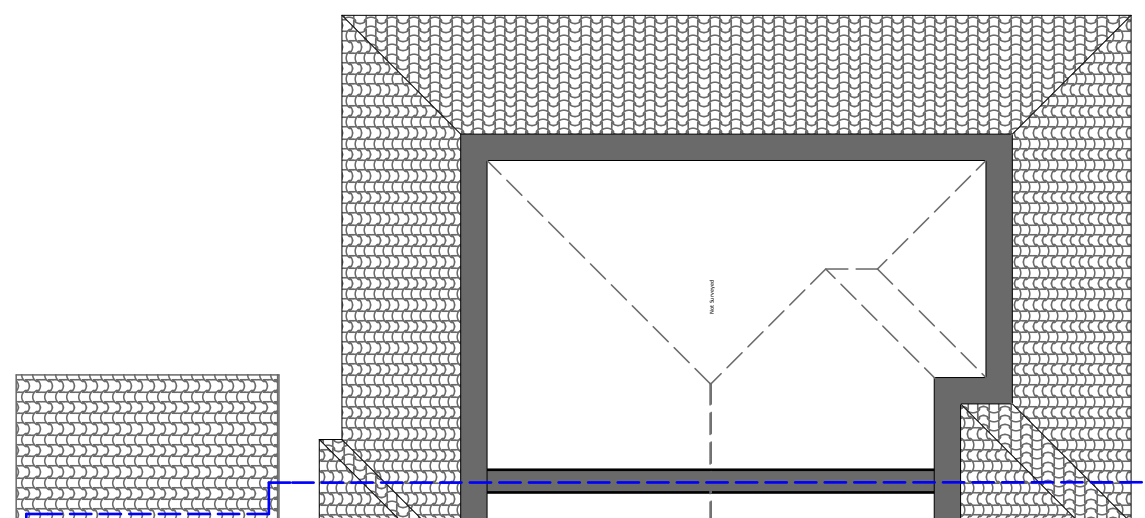

Proposed_Second_Floor_Plan

Zanoply	ZANOPLY info@zanoply.co.uk www.zanoply.co.uk	Site 137 Barr Road, Gravesend, DA12 4DX	Project Construction of a New Build Dwelling House	Drawing Scale 1:100 at A3	Date Prepared 01.07.2022	Notes 1. This drawing has been prepared for planning purposes only. 2. All copyrights are reserved to Zanoply ltd and consent should be sought for non-commercial use. 3. The contractor is responsible for checking all dimensions before commencing works. 4. Should not be scaled from this drawing. 5. Any discrepancy found should be brought to the attention of the designer.
----------------	---	--	---	---	--	--

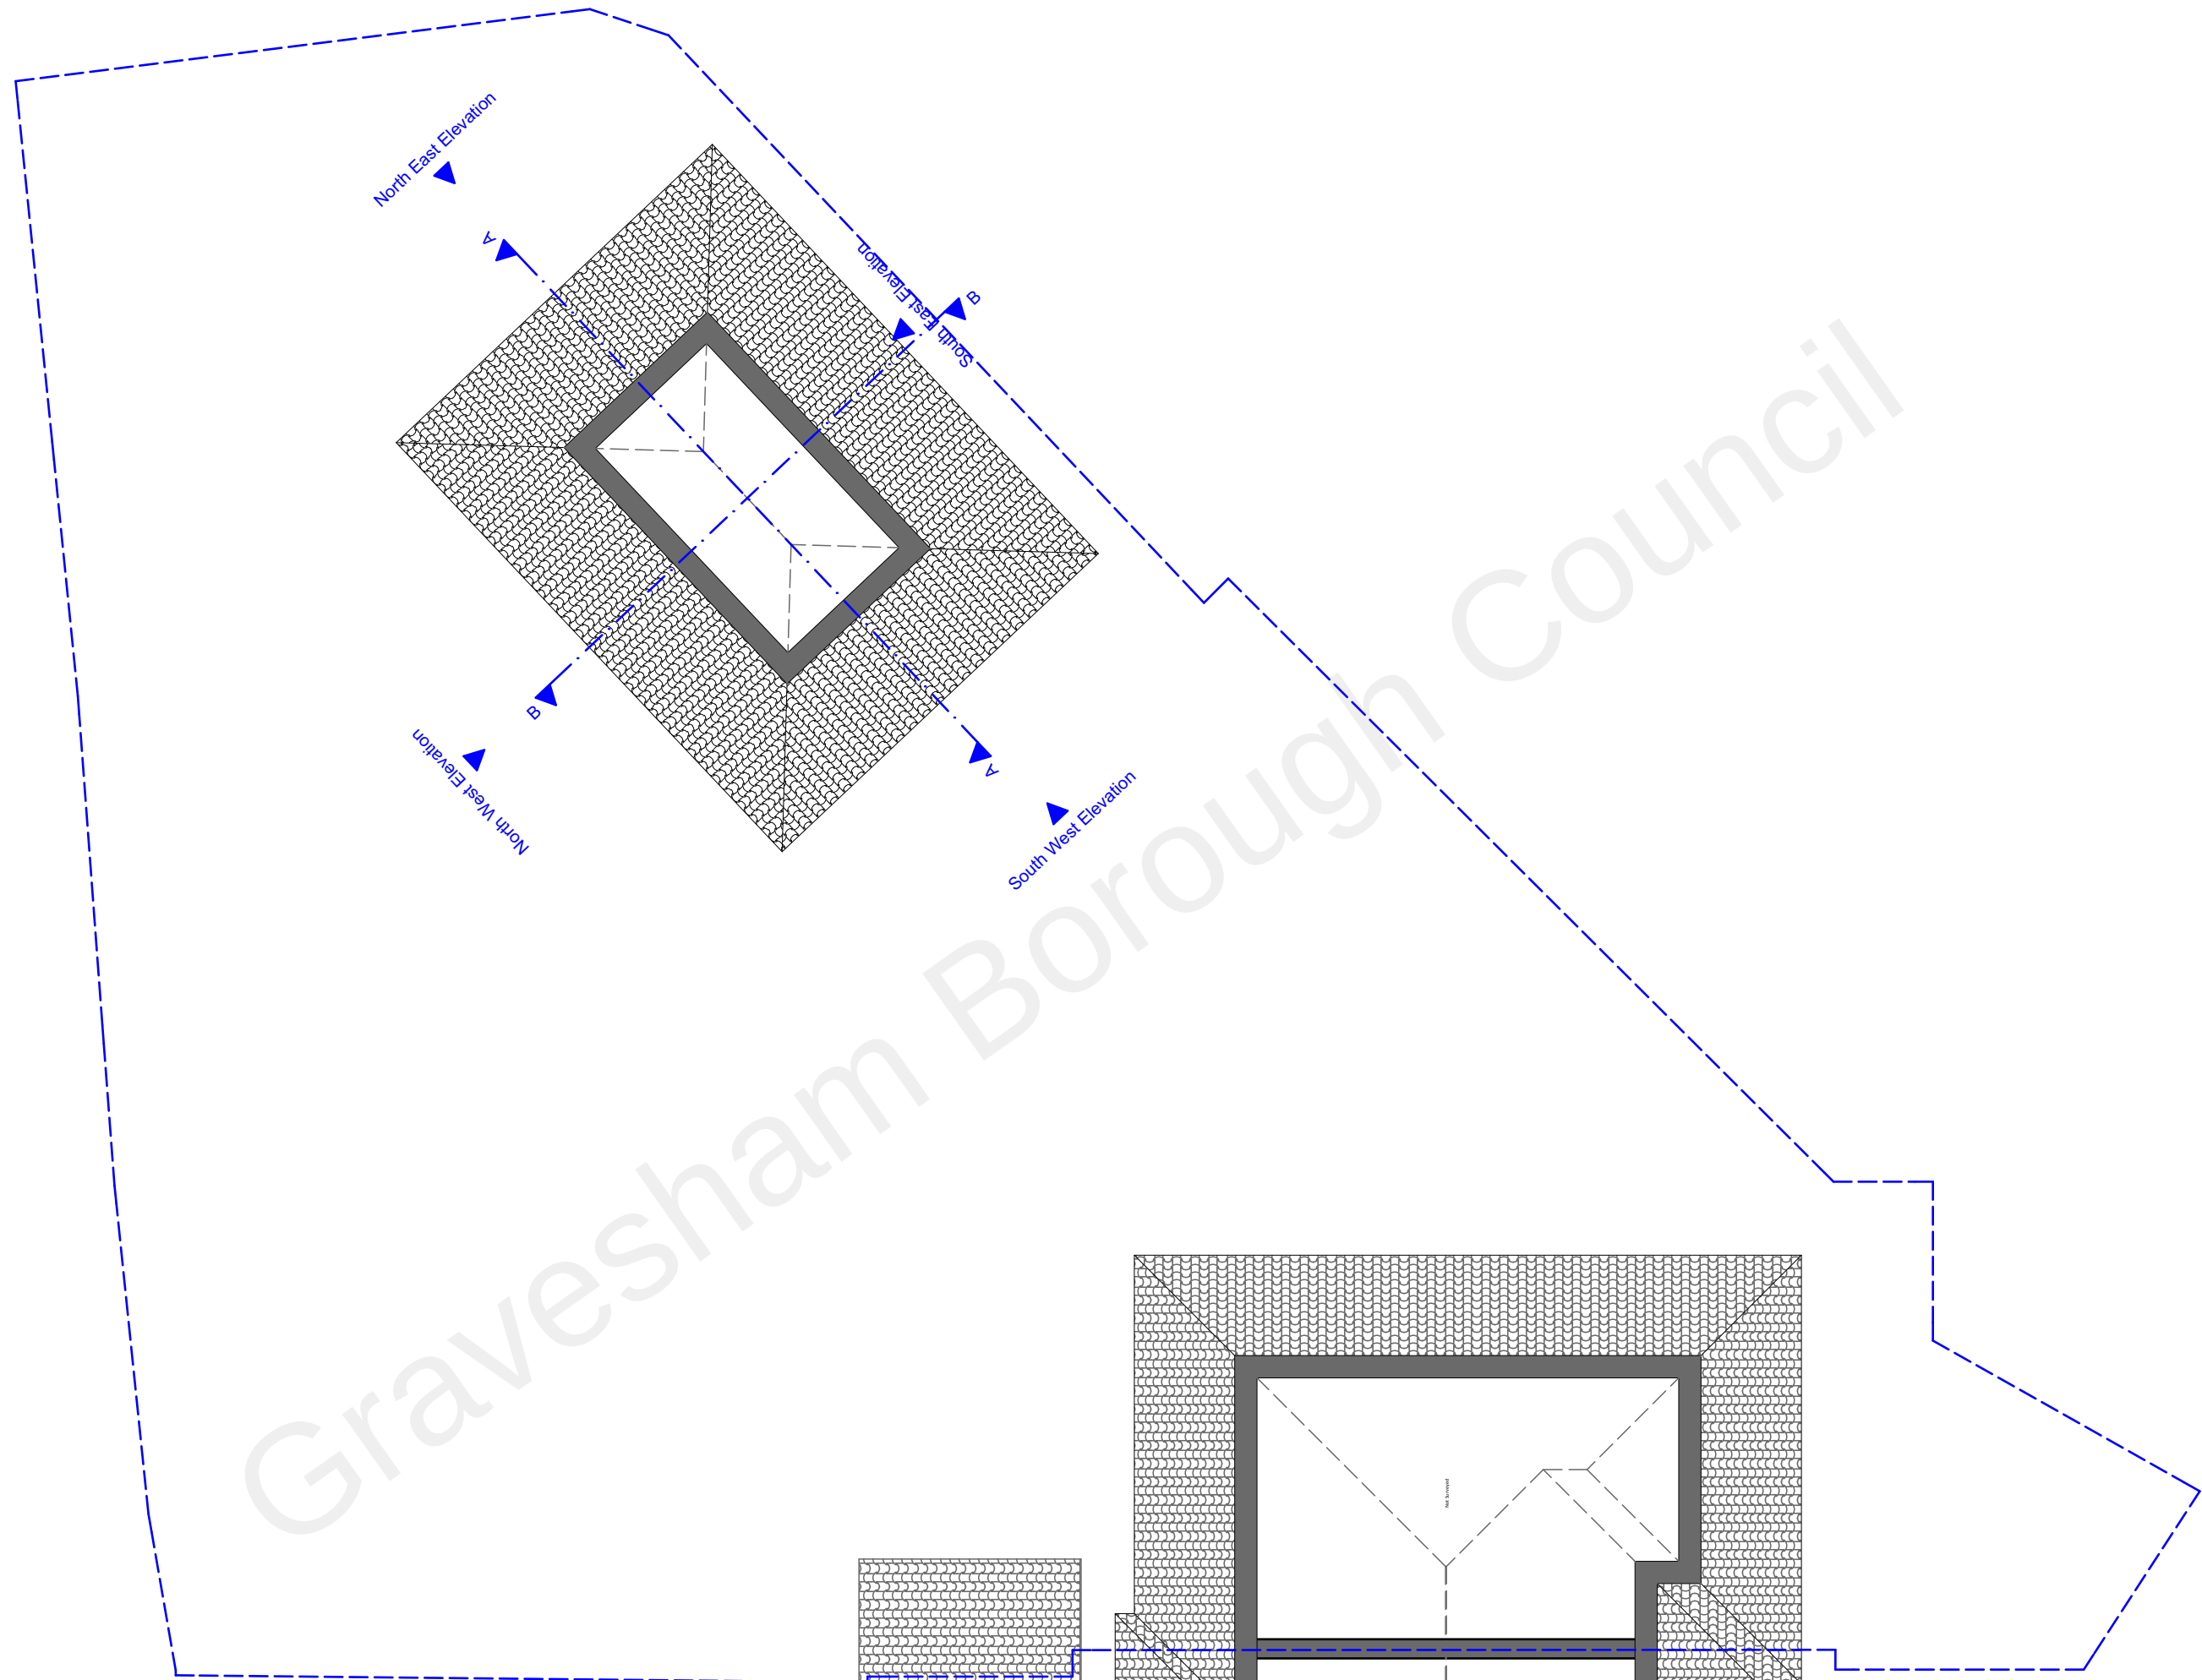