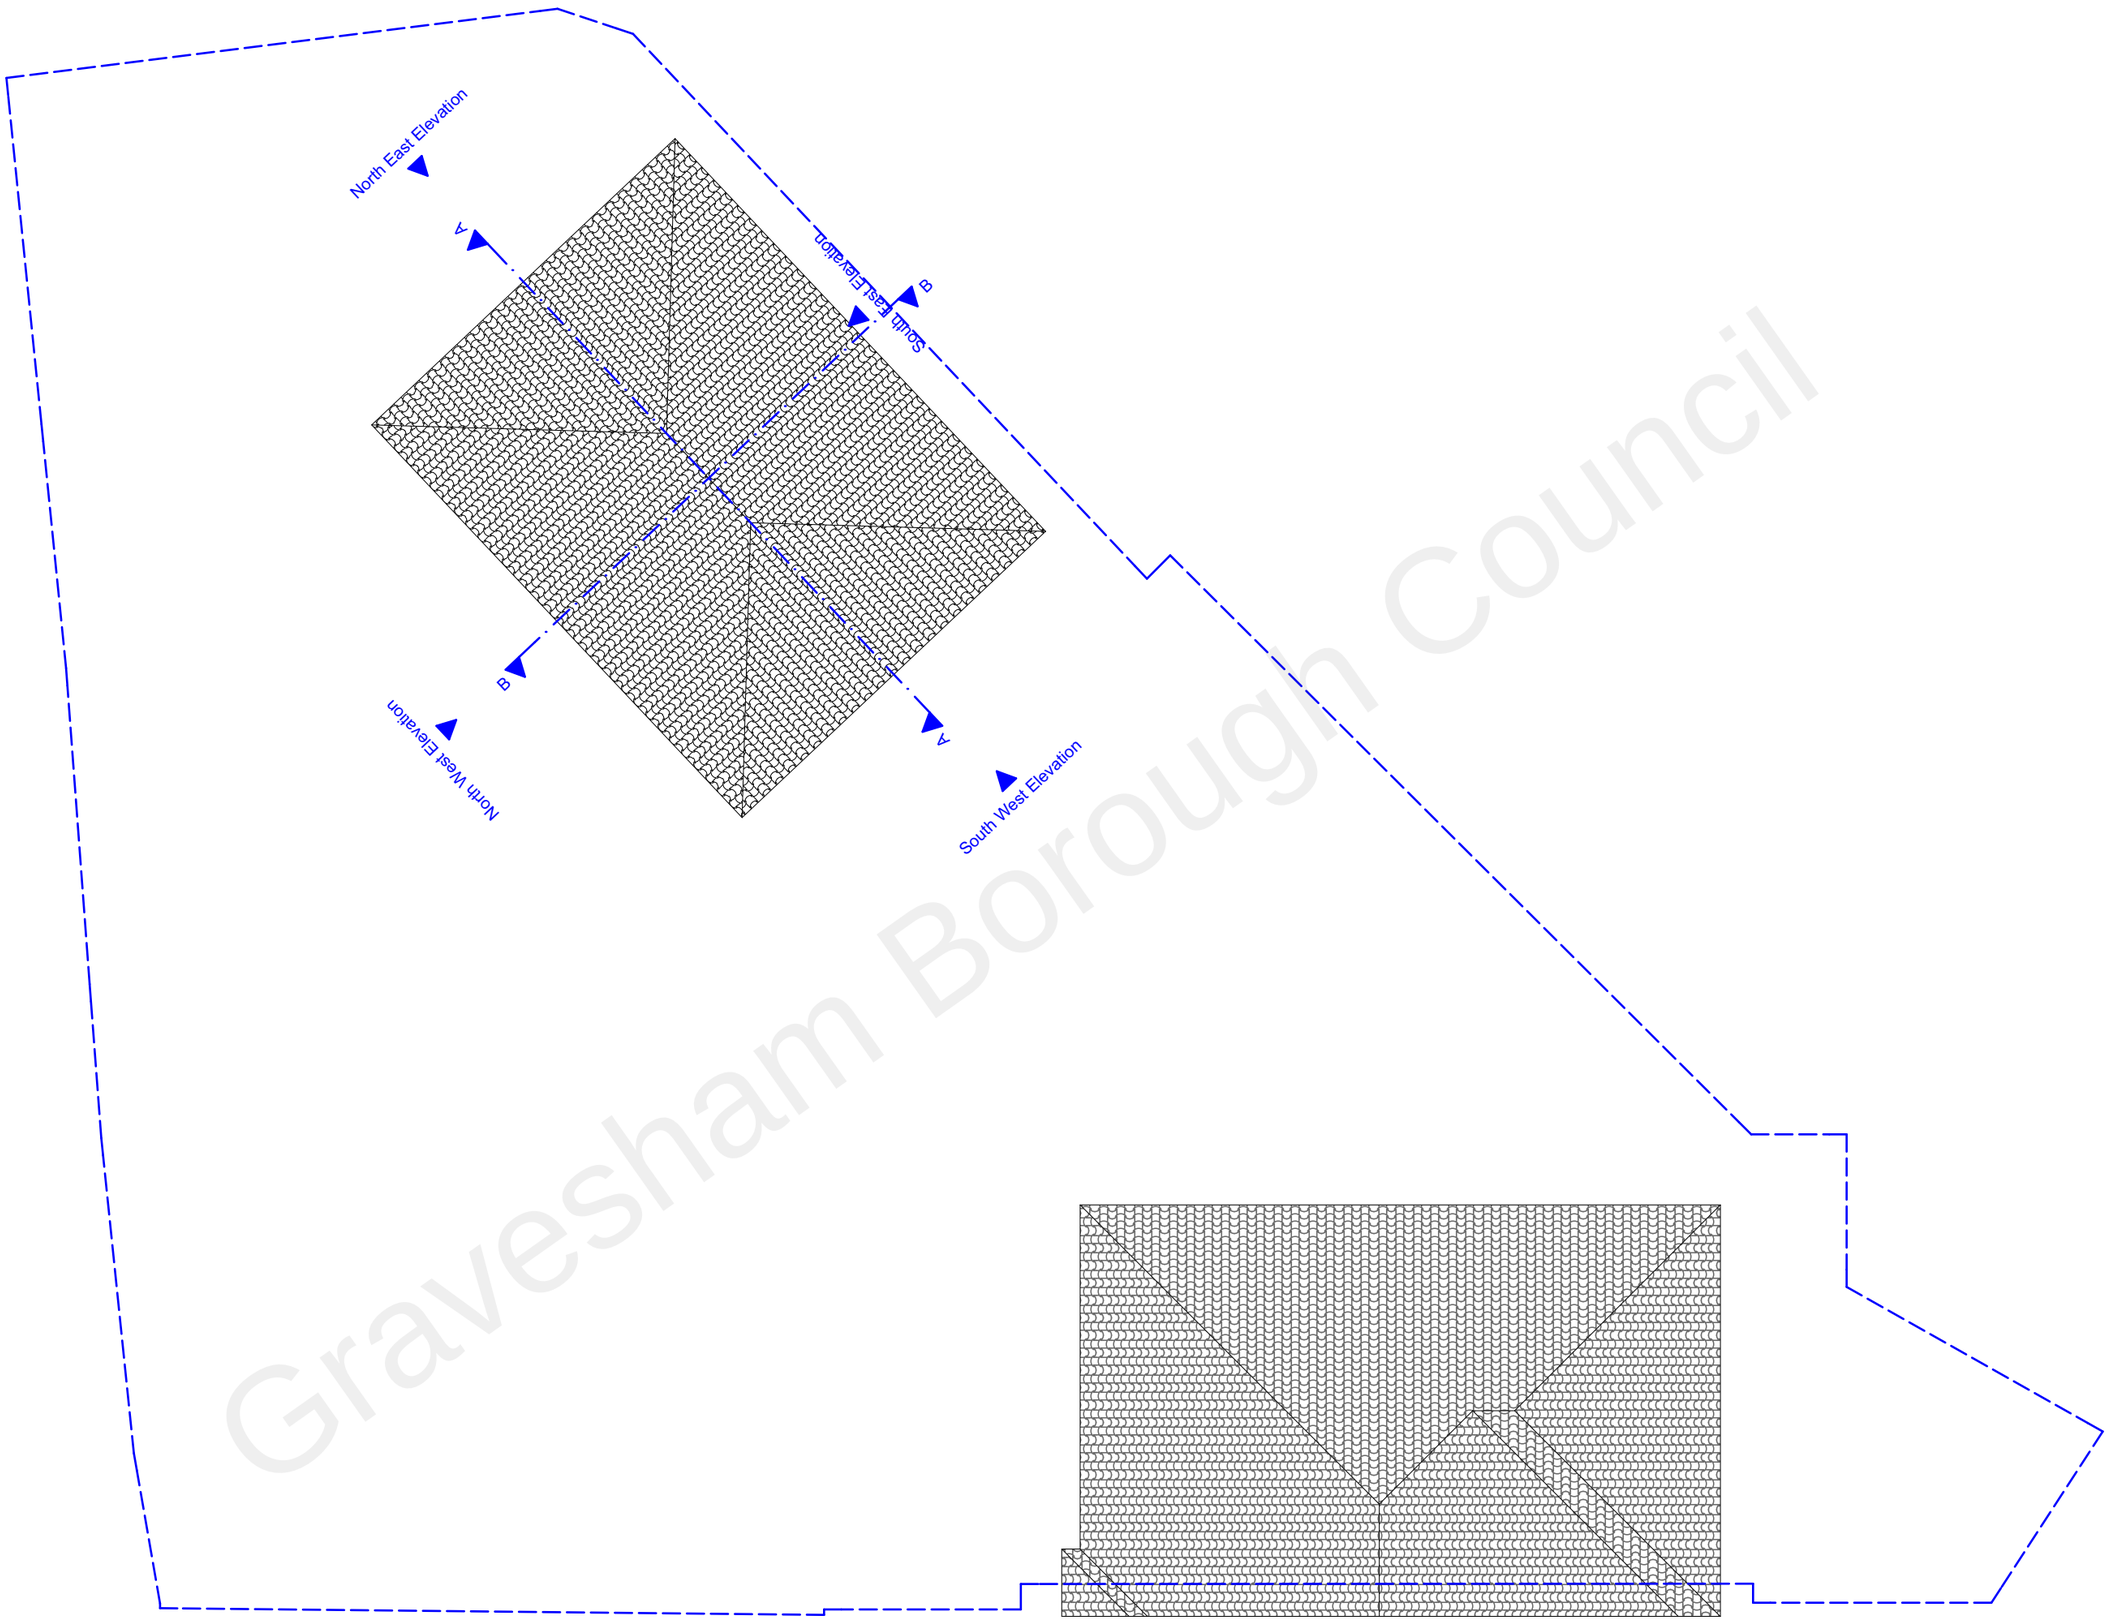


Gravesham Borough Council

Proposed_Roof_Plan

0 2m 4m 10m

N

Zanoply	ZANOPLY	Site	Project	Drawing Scale	Date Prepared	Notes
	info@zanoply.co.uk www.zanoply.co.uk	137 Barr Road, Gravesend, DA12 4DX	Construction of a New Build Dwelling House	1:100 at A3	01.07.2022	1. This drawing has been prepared for planning purposes only. 2. All copyrights are reserved to Zanoply ltd and consent should be sought for non-commercial use. 3. The contractor is responsible for checking all dimmensions before commencing works. 4. Should not be scaled from this drawing. 5. Any discrepancy found should be brought to the attention of the designer.