



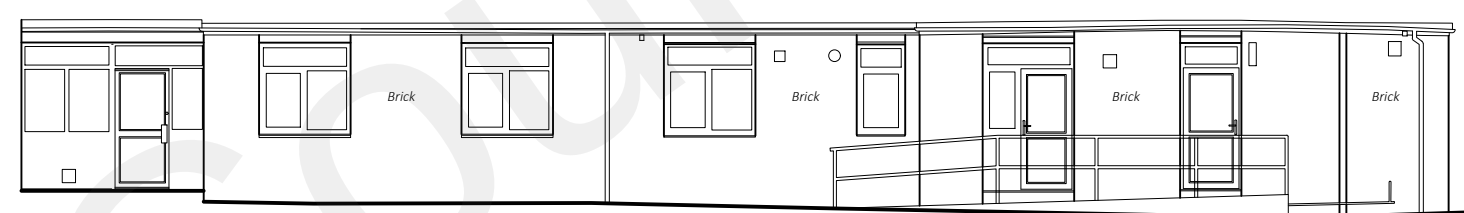

Elevation R1

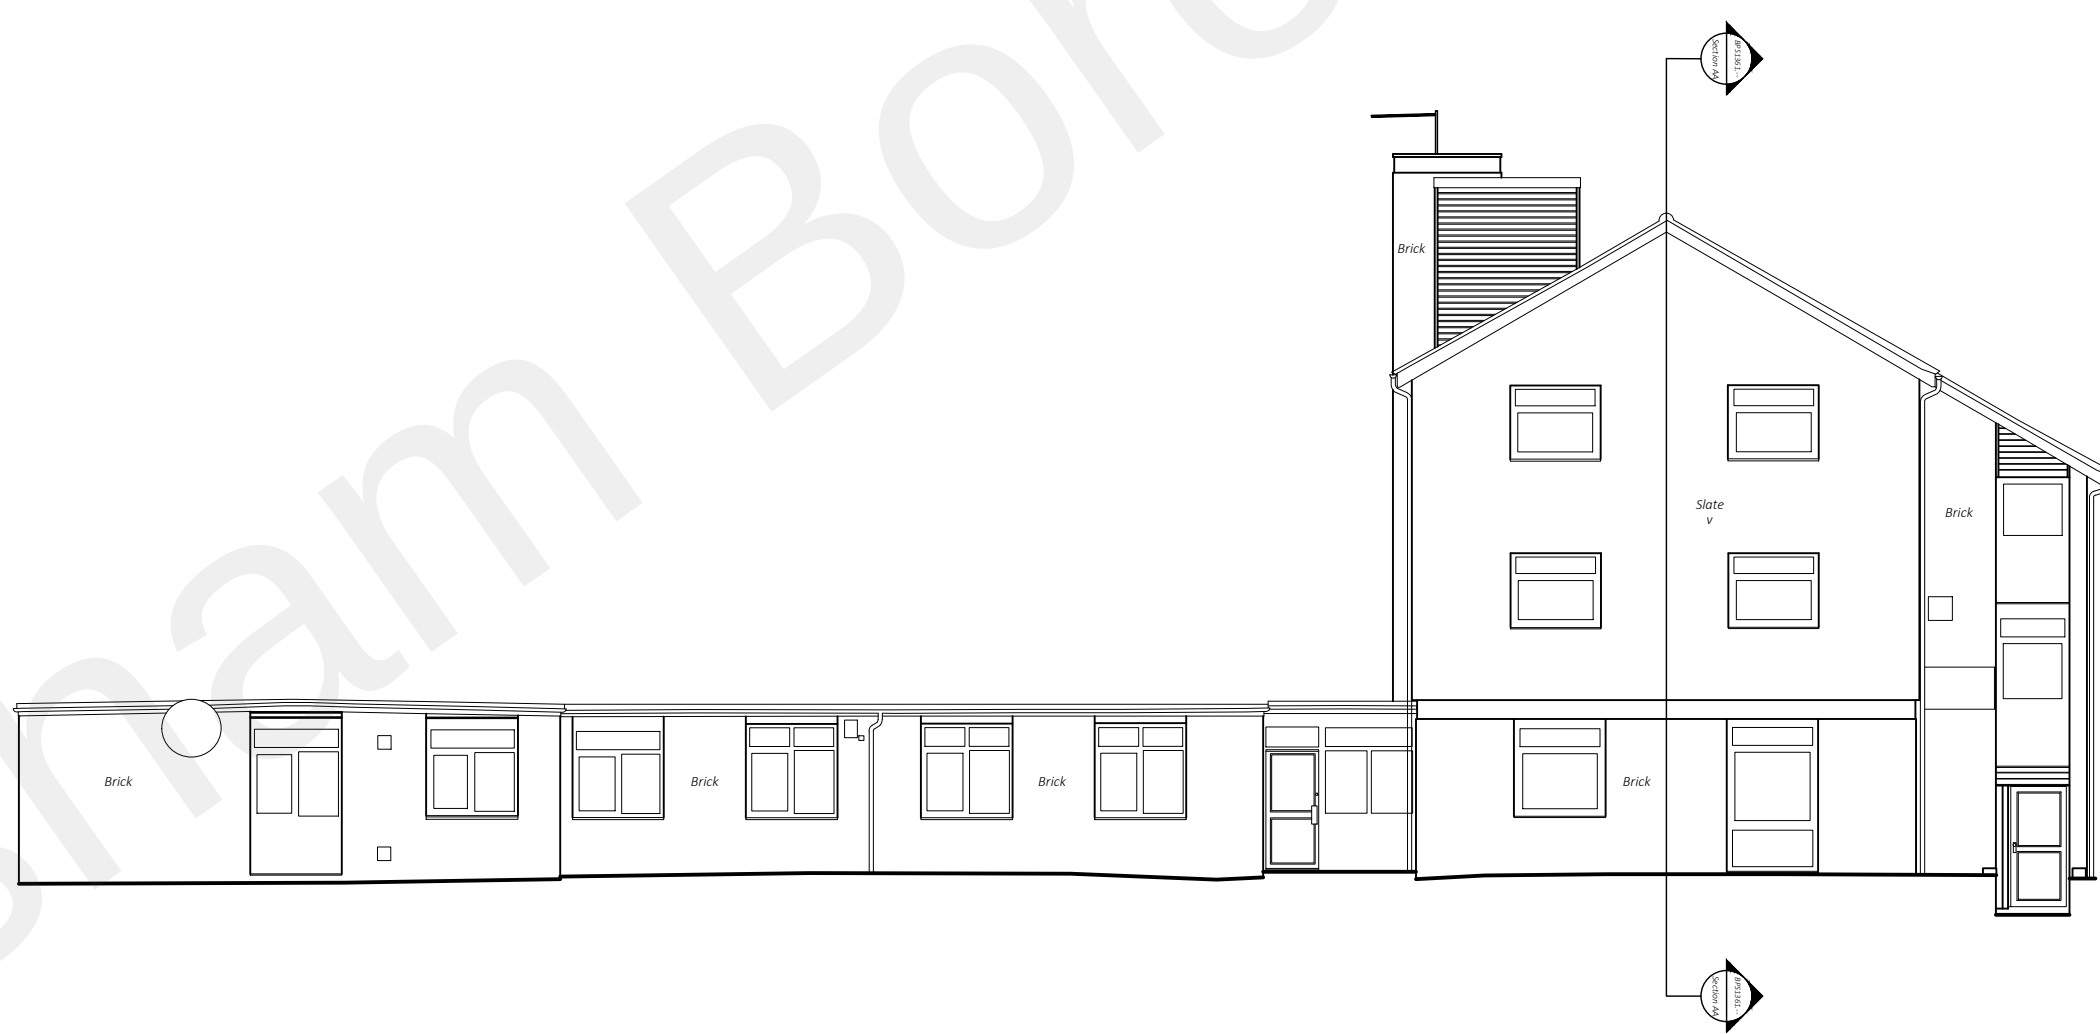

Elevation R2



Elevation L1

Site Legend:

AB Air Brick
ACU Air Conditioning Unit
ASP Artificial Stone Paving
BT British Telecom
CL Cover Level
DYL Double Yellow Line
EL Electricity
FAI Fresh Air Inlet
FB Flower Bed
FH Fire Hydrant
G Gully

GV Gas Valve
IC Inspection Cover
IL Invert level
LP Lamp Post
MKR Marker (Service)
MP Metal Post
OH Overhead
OST Oil Storage Tank
PB Post Box
PL Pavement Light
RE Rodding Eye
RS Road Sign
SNP Street Name Plate

Building Legend:

SYL Single Yellow Line
TCB Telephone Call Box
TP Telegraph Pole
TW Top of Wall
TF Top of Fence
UTL Unable To Lift
VP Vent Pipe
WV Water Valve
CP Concrete Post
WP Wooden Post
CB Close Boarded Fence
IW Interwoven Panel
VB Vertical Board

CA Centre of Arch
CH Ceiling Height
CWT Cold Water Tank
DH Door Head
ESP Electricity Switch Panel
F Frame Height
GDH Glazed Door Height
GRL Glazed Roof Light
HWT Hot Water Tank
RSD Roller Shutter Door

RWP Rain Water Pipe
SA Spring of Arch
SCH Suspended Ceiling Height
SD Sliding Door
SP Soil Pipe
SVP Soil and Vent Pipe
USB Underside of Beam
WP Waste Pipe
WST Water Storage Tank

Levels:

Level data has been obtained with Kinematic
GPS corrections via the Ordnance Survey's
network, OS Net.
<http://www.ordnancesurvey.co.uk/oswebsite/gps/commercialservices/faq.html>

Project: Hevercourt, Goodwood Crescent, Gravesend, DA12 5EY

Drawing: Elevations

Scale: 1:125 @ A1

Date: November 2015

Drawing No: BPS1361.07 of 08

Blueprint Surveys Ltd

Land and Measured Building Surveys

Tel: 020 8339 6125

E Mail: admin@blueprintsurveys.co.uk

