



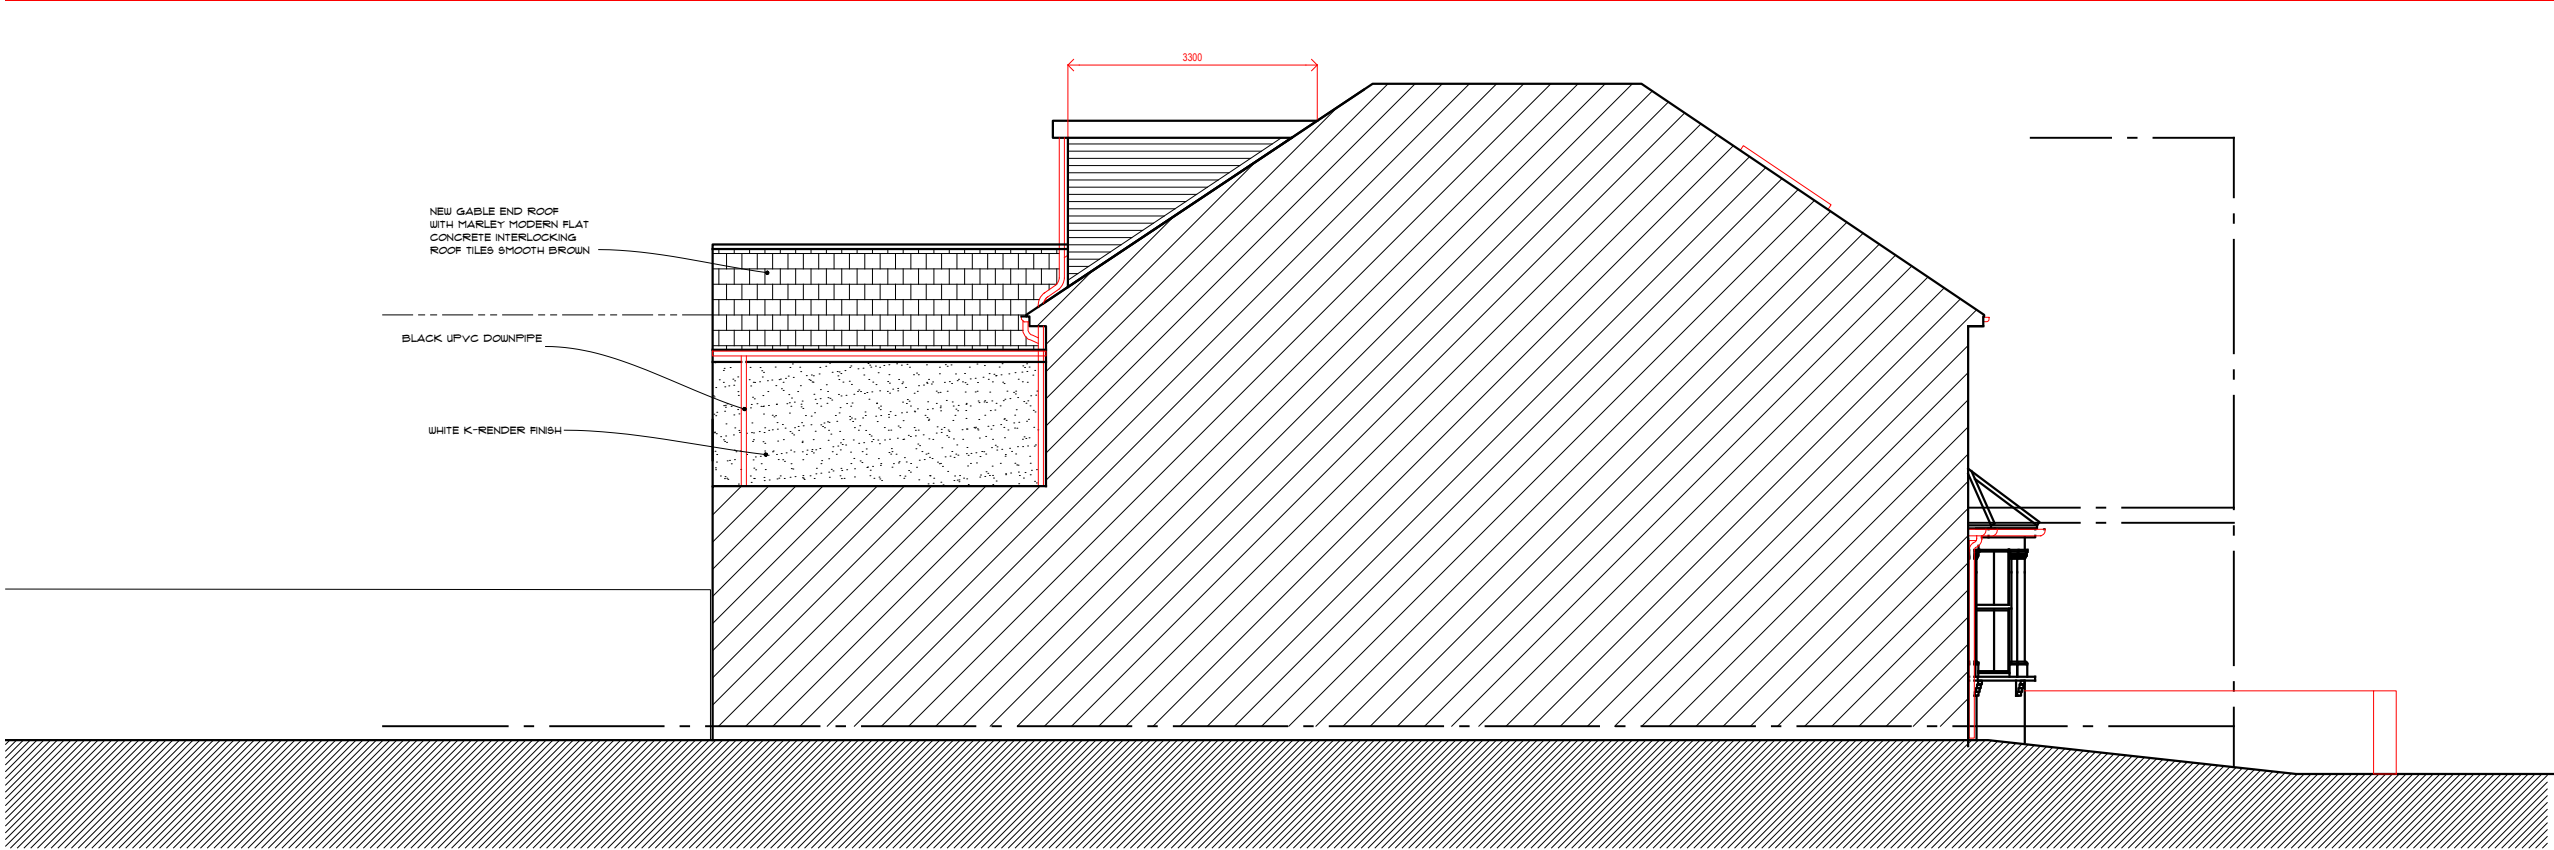

PROPOSED SIDE ELEVATION



SCALE : 1/100

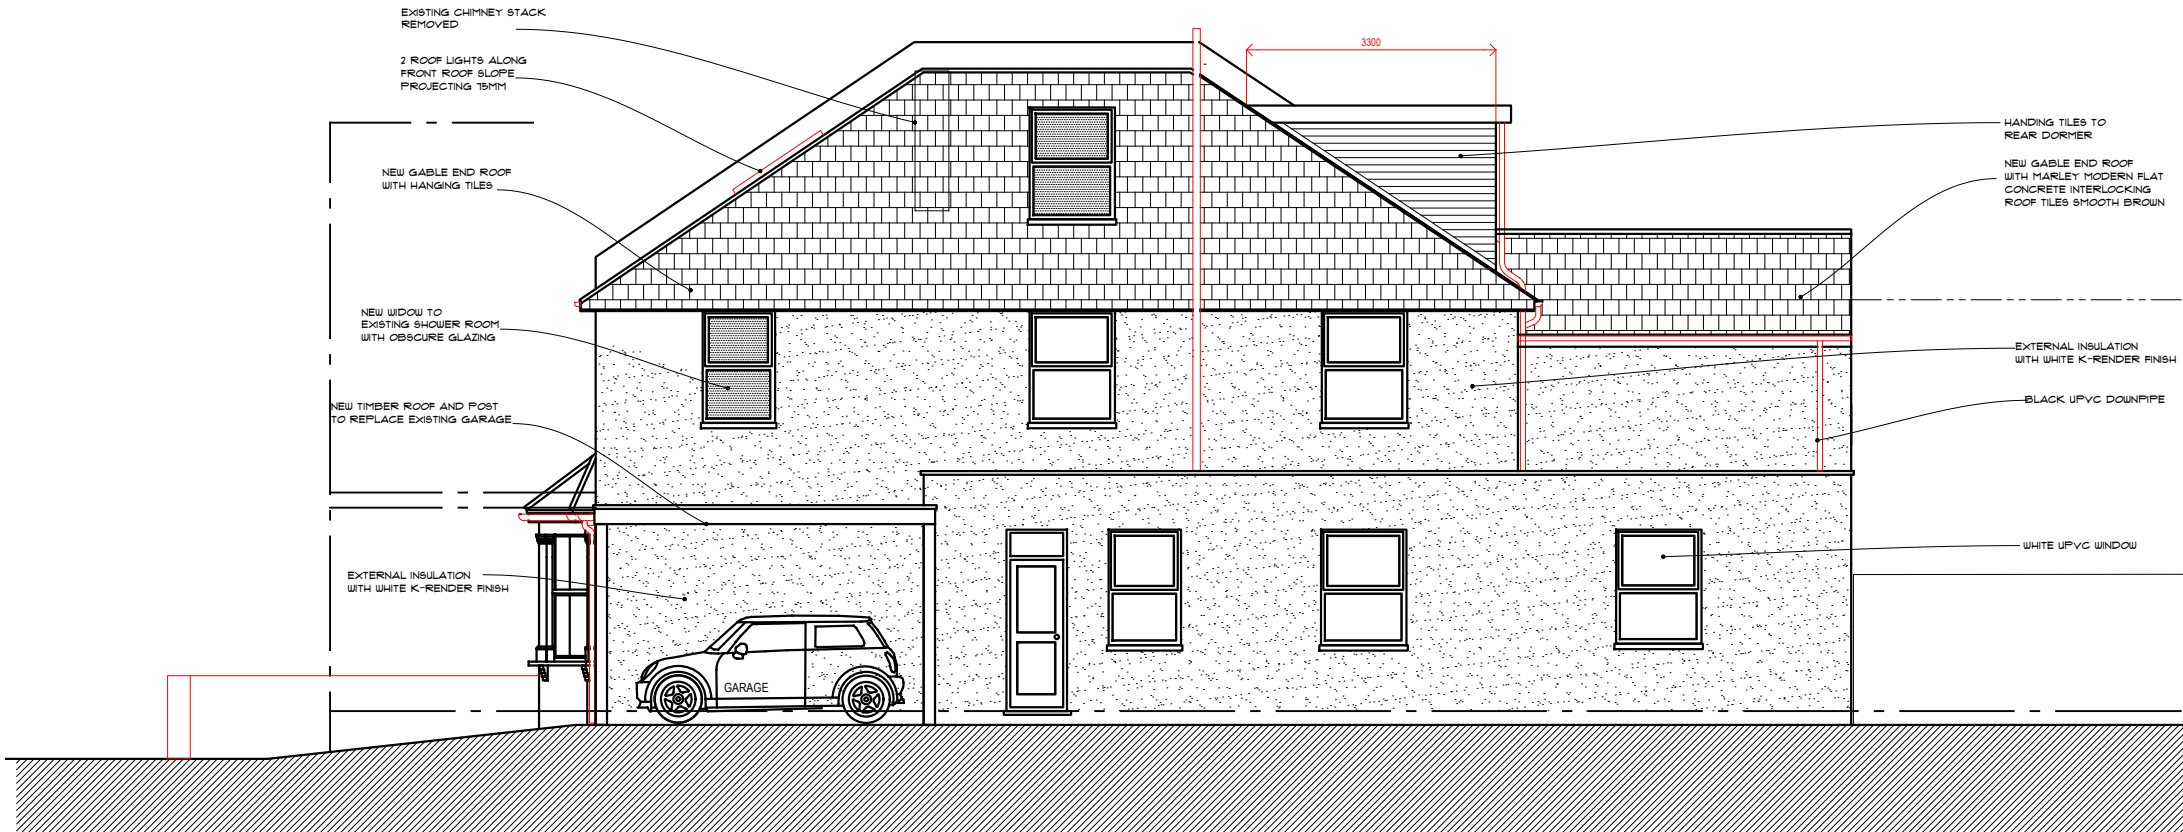

PROPOSED FLANK SIDE ELEVATION

Notes: If in doubt ggl. Do not scale off this drawing. All dimensions are in millimetres unless noted otherwise. All levels are in metres above ordnance datum unless noted otherwise. This drawing is to be read in conjunction with other relevant architects and engineers drawings and specifications. All dimensions must be checked on site. Inform the architect of any discrepancies prior to construction. This drawing is copyright and may not otherwise be used or copied.

Revision	Description	Date
00	Text Description of Revision	00.00.00

HPDESIGN STUDIO

HPDESIGN STUDIO
146 Essex Road
Leytonstone
E10 6BS
T: 07946883273
E: purbeckhouse16@gmail.com

Project 40 Springhead Rd, Northfleet,
Gravesend DA11 9QY

Title
Proposed Side Elevations

Client

Lead Consultant Project Number
BR-03/2023

Drawing Number SH-12A
Revision -
Scale 1:100@A3
Date April, 2023