
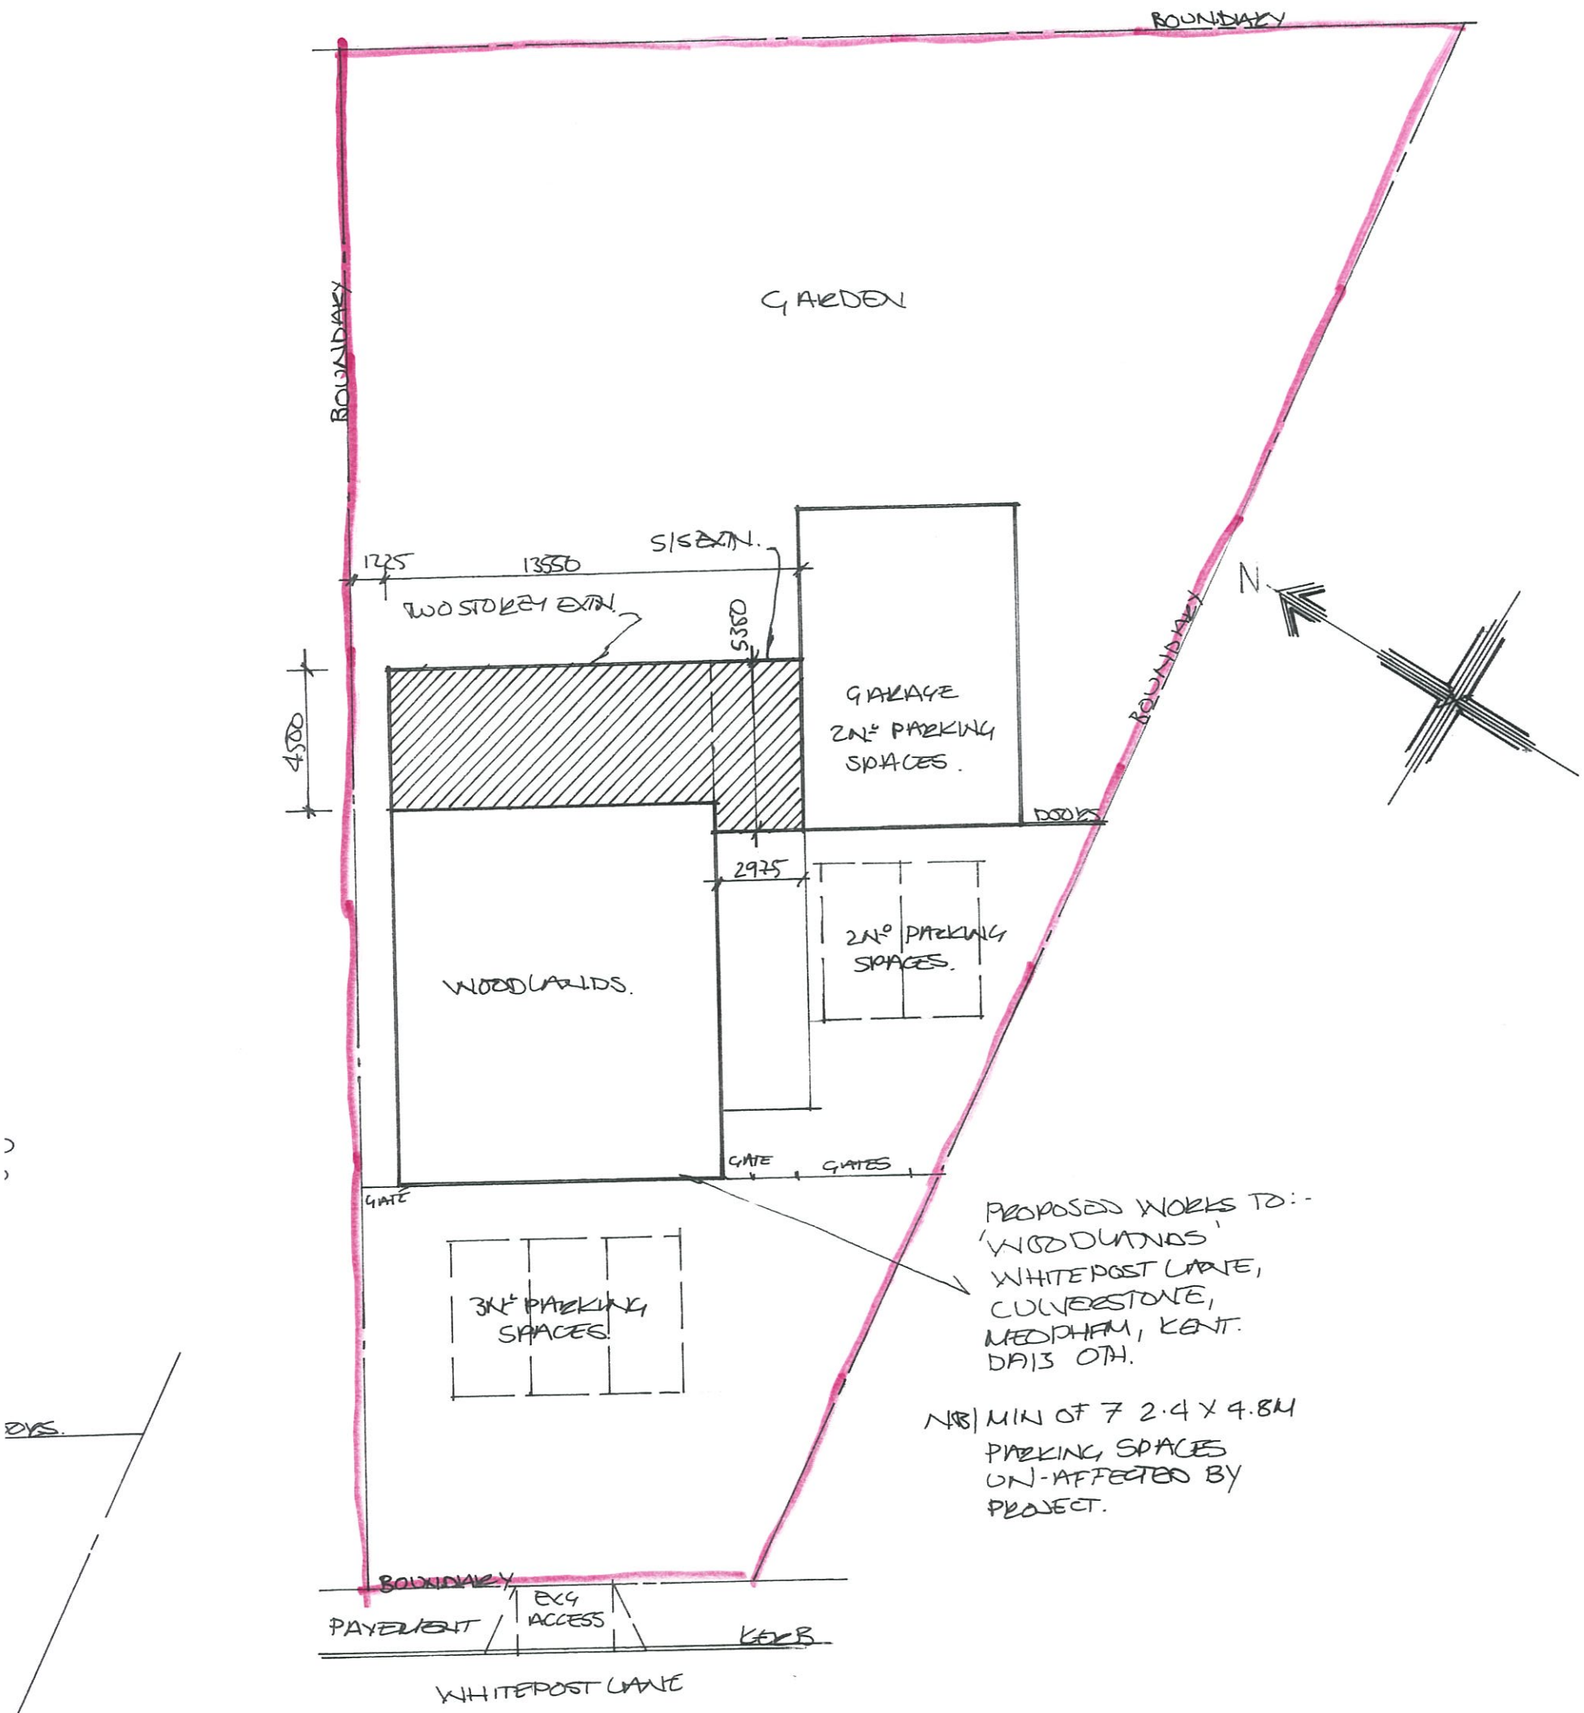



Prop. Block Plan.

1:200

0 1 2 3 4 5 10 15

scale bar: 1:200

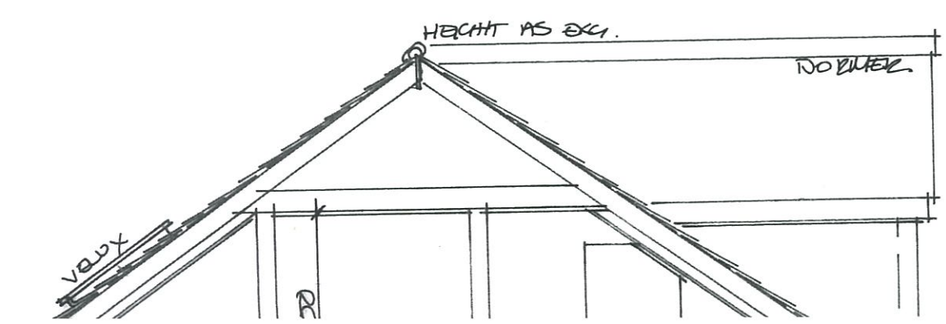


Russell A Broad & A
*Architecture ng*
app inc
The Architectural Desig
Wickham Market Suffolk
Mobile:- 07931 13
Email:- RussellBroad1986

Project:-
Proposed Two Stor
Single Storey Side