


9 East Kent Avenue DA11 9HU

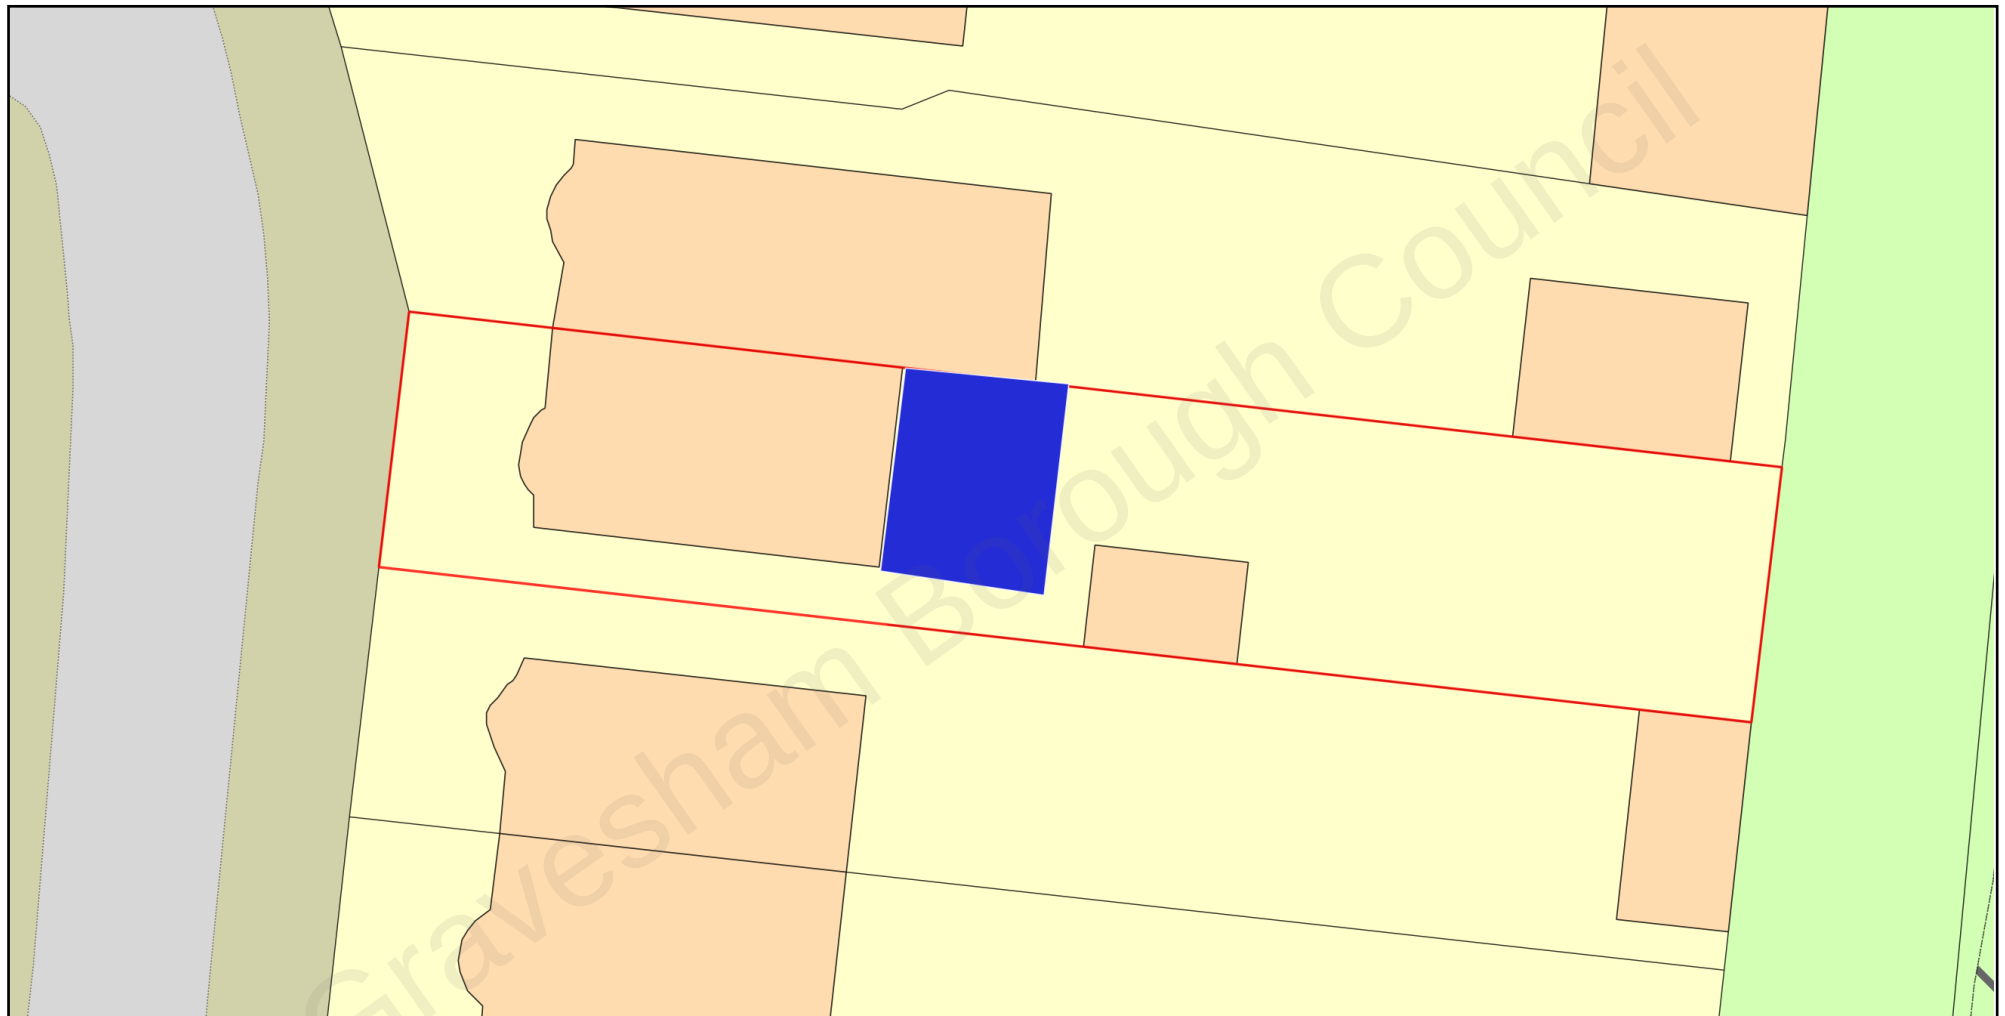

0 10
Metres



Plan Produced for: Prior Approval

Date Produced: 11 Jan 2022

Plan Reference Number: TQRQM22011110615710

Scale: 1:200 @ A4

© Crown copyright and database rights 2021 OS 100042766

