



Northern Elevation

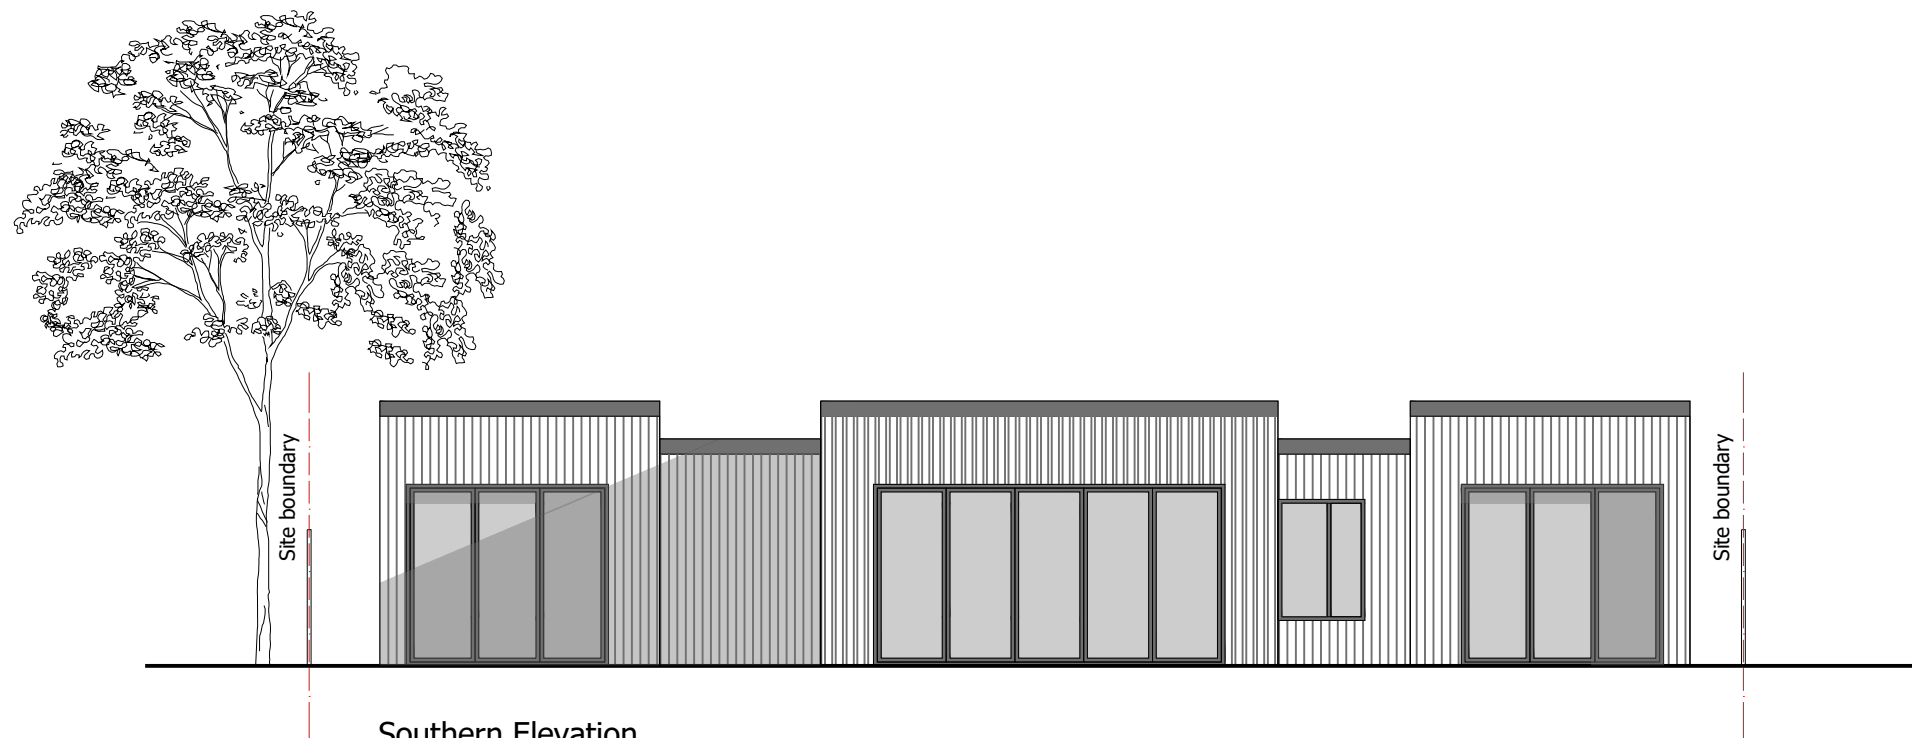

Southern Elevation

As Proposed Elevations Northern and Southern

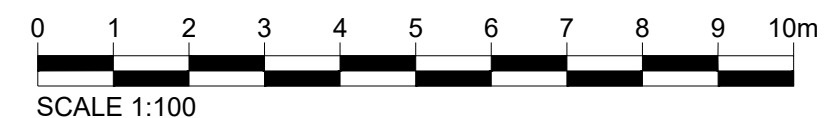

Rev	Date	Description
WS PLANNING & ARCHITECTURE Surrey Office 5 Pool House Bancroft Rd Reigate RH2 7RP London Office No.1 Croydon 12-16 Addiscombe Rd Croydon CR0 0XT T: 01737 225711 F: 02038 281180 www.wspa.co.uk admin@wspa.co.uk		
Date		Drawn By
February 2022		SP
Scale		Checked
1:100@A3		RB
Client		
Mrs E Twinley		
Project		
Little Cottage, Ridge Lane Meopham DA13 0DP		
Title		
As Proposed Elevations Northern and Southern		
Drawing No.		Rev.
J004292-CD-17		