



Do not scale from this drawing, except for planning purposes.
Any discrepancies are to be reported to WS Planning & Architecture.
On 1st scale from this drawing, except for planning purposes.
Refer to Structural Engineers details for structural design purposes.
Any discrepancies are to be reported to WS Planning & Architecture.
Refer to Structural Engineers details for structural design purposes.
This drawing remains the copyright of WS Planning & Architecture.

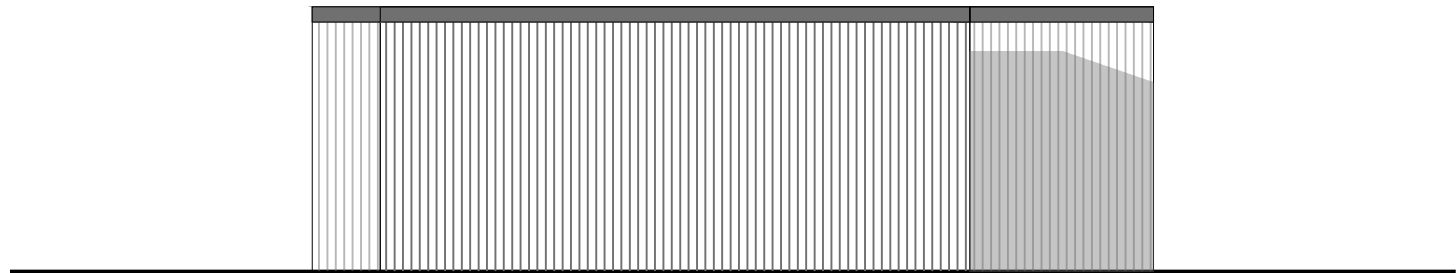


Eastern Elevation

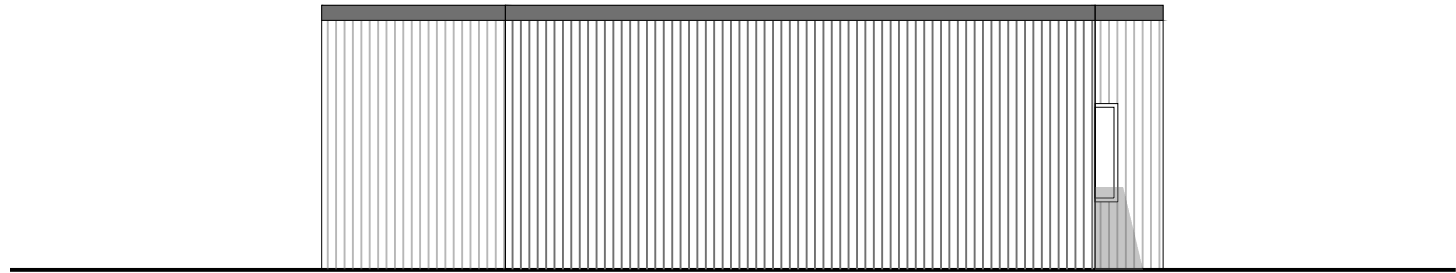

Western Elevation

As Proposed Elevations Eastern and Western

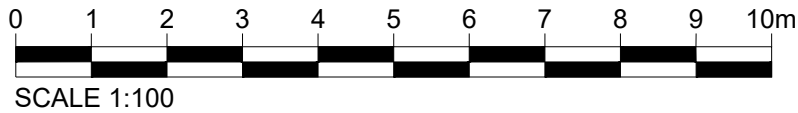

Rev	Date	Description
WS PLANNING & ARCHITECTURE Surrey Office 5 Pool House Bancroft Rd Reigate RH2 7RP No.1 Croydon 12-16 Addiscombe Rd Croydon CR0 0XT T: 01737 225711 T: 02038 281180 www.wspa.co.uk admin@wspa.co.uk		
Date		Drawn By
February 2022		SP
Scale		Checked
1:100@A3		RB
Client		
Mrs E Twinley		
Project		
Little Cottage, Ridge Lane Meopham DA13 0DP		
Title		
As Proposed Elevations Eastern and Western		
Drawing. No.		Rev.
J004292-CD-18		