
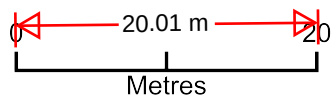


# Block Plan - 26 Orchard Drive, Meopham, DA130LW

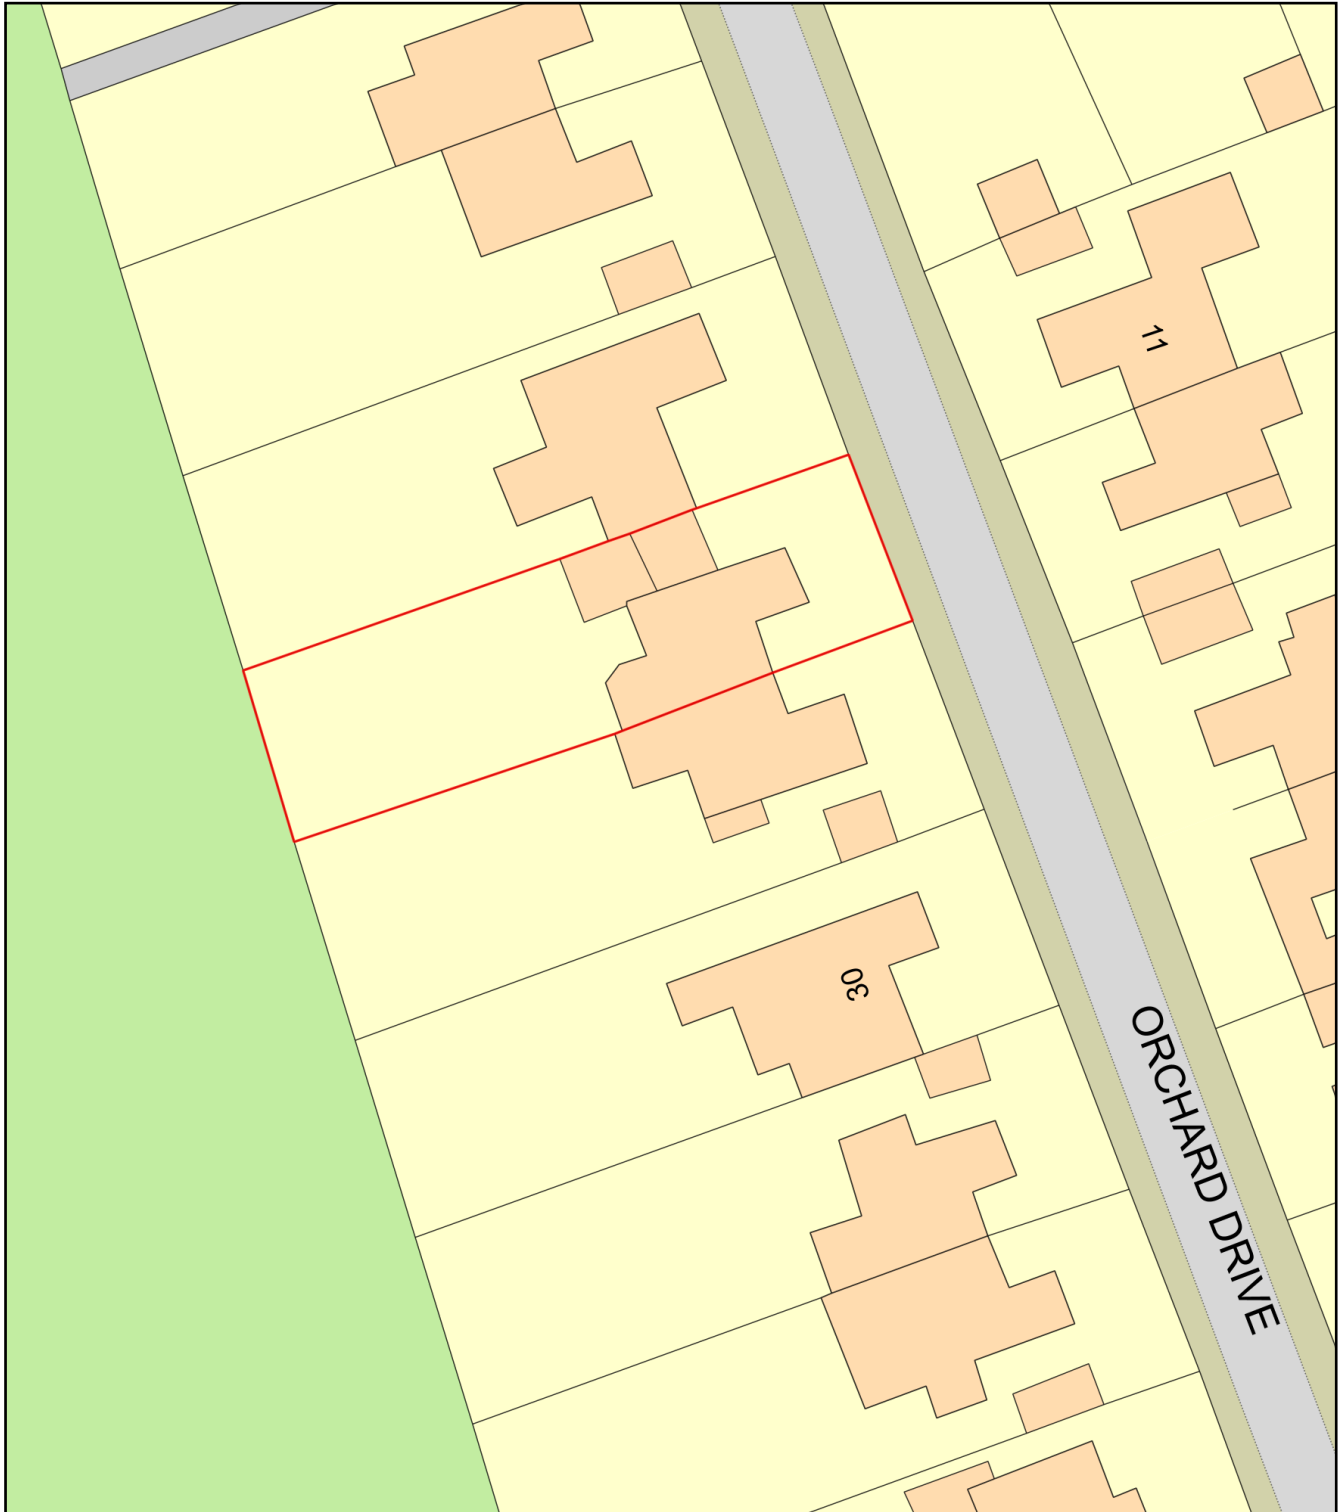

Plan Produced for: Ms Walsh

Date Produced: 31 Mar 2025

Plan Reference Number: TQRQM25090083615584

Scale: 1:500 @ A4