
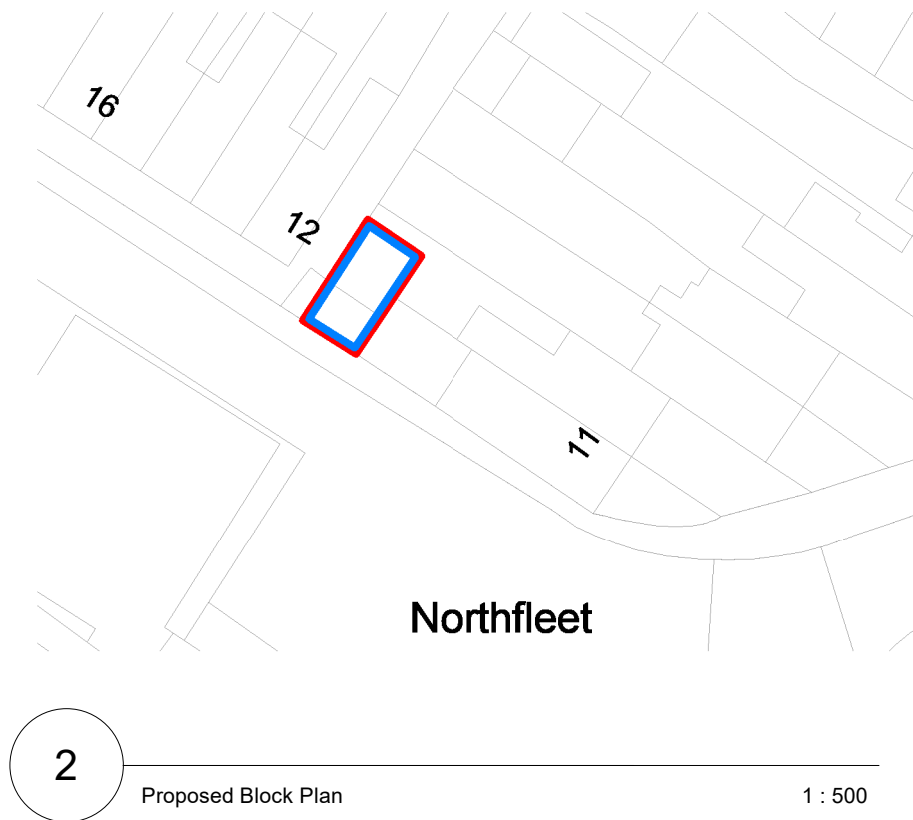


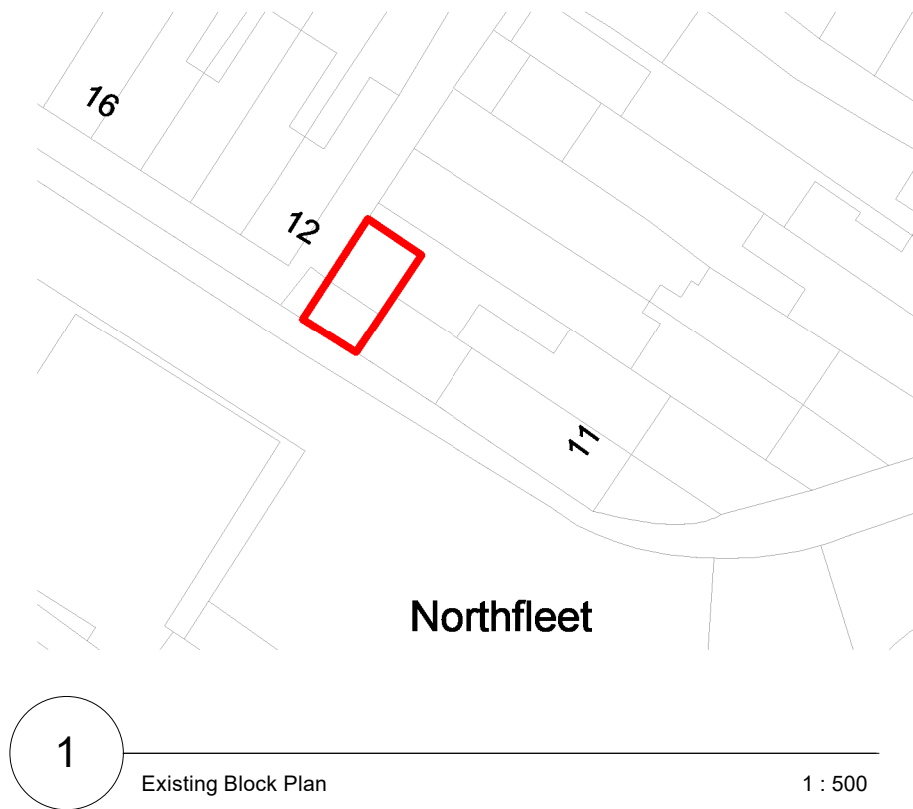

Key

Site boundary

Development area

NORTH

rev	revision details	date															
A	For Information	15/11/24															
NOTES: THIS DRAWING IS INDICATIVE ONLY AND MUST NOT BE REPRODUCED WITHOUT PERMISSION. THIS DRAWING IS FOR PLANNING PURPOSES ONLY AND MUST NOT BE USED FOR ANY OTHER PURPOSES. THE CONTRACTOR IS RESPONSIBLE FOR CHECKING DIMENSIONS ON SITE PRIOR TO BUILDING OR FABRICATION. SCALE 1: 20 1m2m SCALE 1: 50 1m4m SCALE 1: 500 10m40m SCALE 1: 1250 25m100m LCA DESIGN & BUILD <tr><td colspan="3"> key risk </td></tr> <tr><td colspan="3"> Job title 11 Station Rd Northfleet, Gravesend DA11 9DY </td></tr> <tr><td colspan="3"> drawing title Existing and Proposed Block Plan </td></tr> <tr><td>job no. 155</td><td>drawing no. 203</td><td>revision A</td></tr> <tr><td>scale @A3</td><td>Issued to Kay</td><td>Drawn by ALC</td></tr>			key risk			Job title 11 Station Rd Northfleet, Gravesend DA11 9DY			drawing title Existing and Proposed Block Plan			job no. 155	drawing no. 203	revision A	scale @A3	Issued to Kay	Drawn by ALC
key risk																	
Job title 11 Station Rd Northfleet, Gravesend DA11 9DY																	
drawing title Existing and Proposed Block Plan																	
job no. 155	drawing no. 203	revision A															
scale @A3	Issued to Kay	Drawn by ALC															